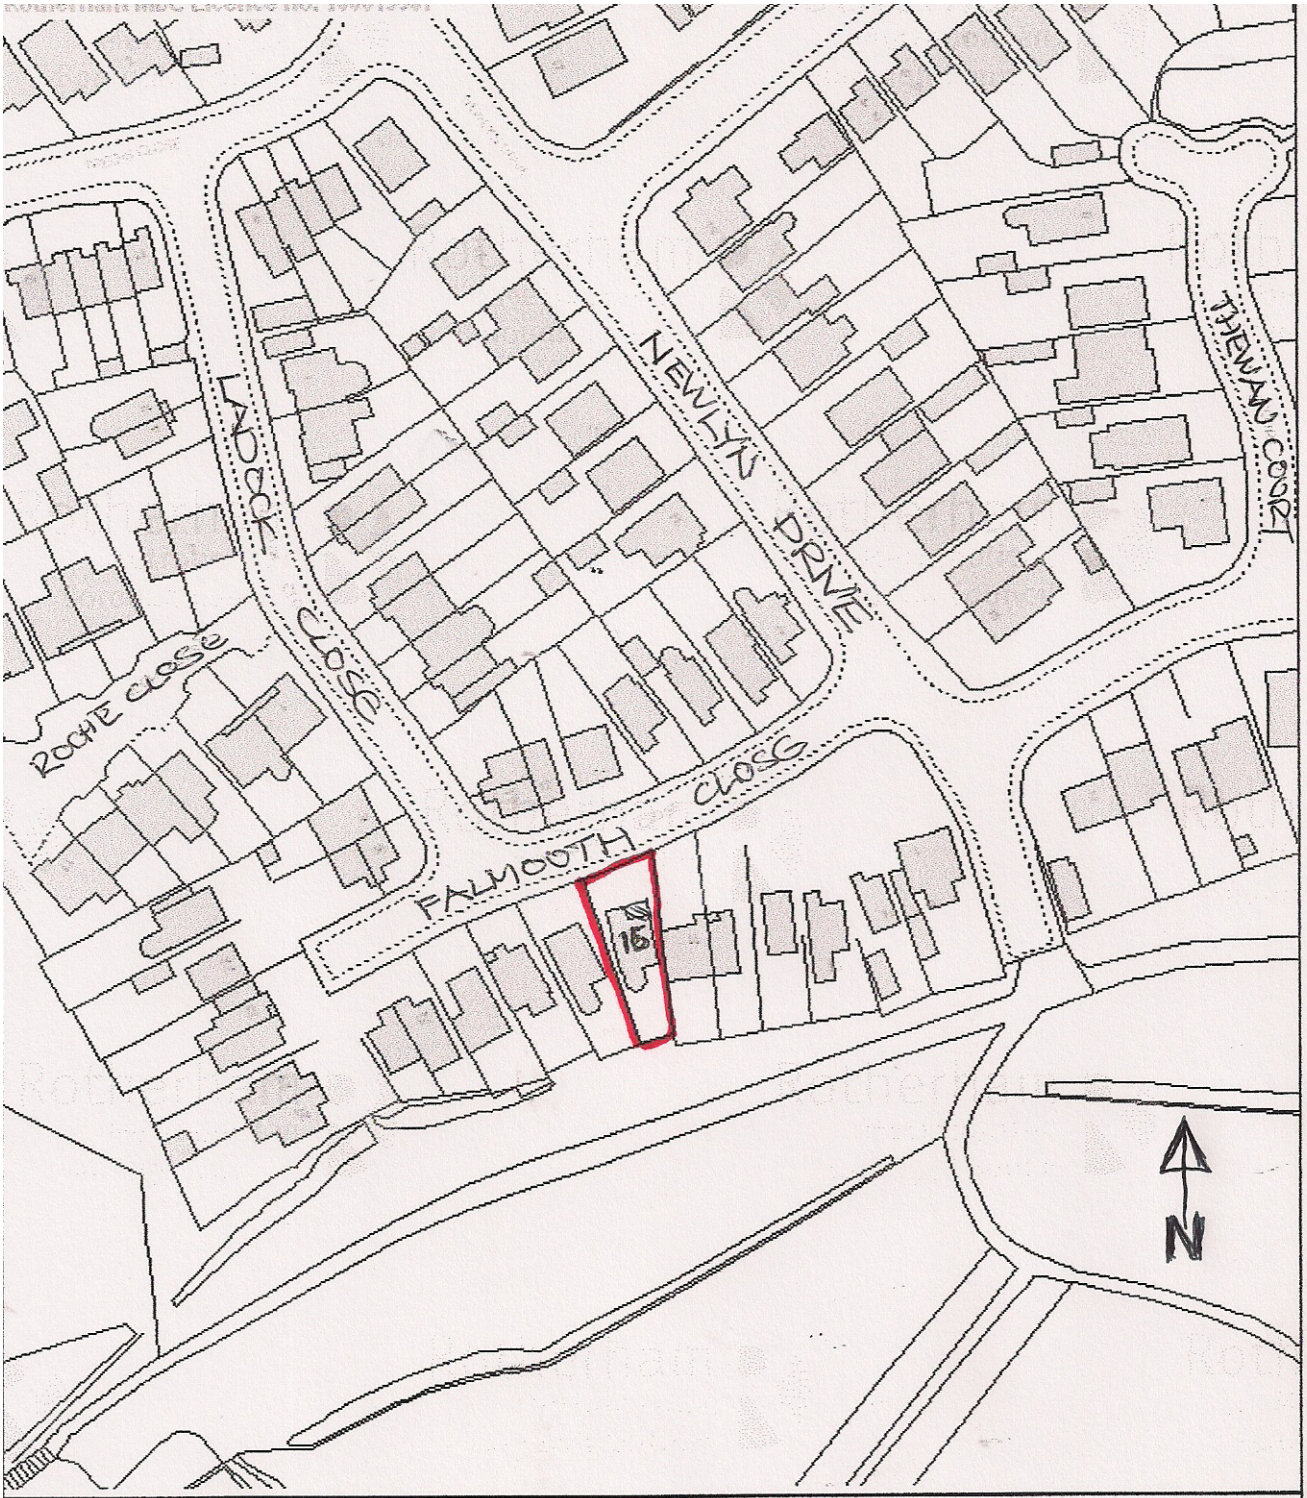


LOCATION PLAN 1:1250
15 FALMOUTH CLOSE
MONK BRETTON