

ANDREW BAILEY
Chartered Architect

PROJECT:

**TWO STOREY SIDE EXTENSION
AND RELOCATION OF DETACHE
GARAGE
266 DODWORTH ROAD,
BARNSLEY
S70 6PN.**

CLIENT
MR G. BIRD

DRAWING

PLANS & ELEVATIONS
EXISTING

DWG NO.		JOB NO: 1:10:0005
01	REV.	DATE: JAN 2010

PAPER SIZE A1

NOTES




NO DIMENSIONS TO BE SCALED FROM THE DRAWING WHICH IS THE PROPERTY OF THE COMPANY, IT IS NOT TO BE USED OR DISCLOSED IN ANY WAY EXCEPT AS AUTHORIZED BY THE COMPANY. LIEBIS IS RESPONSIBLE FOR PROVIDING ARCHITECT WITH CORRECT SITE BOUNDARY/OWNERSHIP DEFINITIONS AND ANY COVENANTS OR EASEMENTS RELATING TO THE SITE. ARCHITECT WILL ASSUME SITE BOUNDARIES AS CLEARLY DEFINED, UNLESS OTHERWISE INFORMED BY CLIENT. NO WORK TO BE CARRIED OUT WITHOUT PLANNING PERMISSION FROM LOCAL AUTHORITY. NO APPLICATION FOR PLANNING PERMISSION TO BE MADE BEFORE BUILDING COMMENCES. APPROVAL HAS BEEN GRANTED WILL BE STRICTLY AT ELEVENTH ON RISK.




IN THE EVENT OF A DISAGREEMENT HOWE'S FOUNDATIONS' MODEL MAY REQUIRE YOU TO NOTIFY THE OWNERS OF THAT PROPERTY OF YOUR INTENTIONS AT LEAST ONE MONTH BEFORE YOU START WORK.

WORK TO AN EXISTING PARTY WALL MAY REQUIRE YOU TO GIVE AT LEAST TWO MONTHS NOTICE OF YOUR INTENTIONS. IF CONSENTING TO CARRY OUT WORK YOU MAY BE REQUIRED TO FOLLOW PROCEEDURES AS AGREED WITH AN ADJUDICATOR. YOU MAY BE FOLLOWED THE PARTY WALL ACT 1996.

NOTES

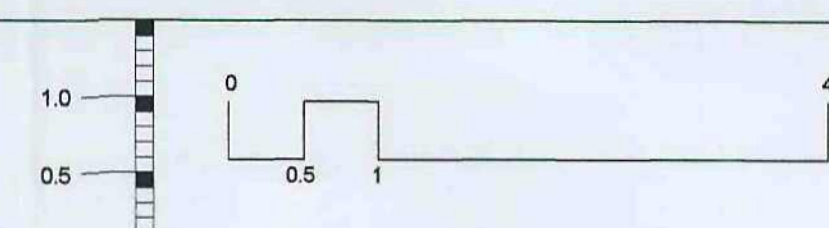

■ **Andrew Bailey**
(BA(Hons) Dip Arch(Hull) RIBA
Glendower House,
85 Lundhill Road Wombwell
Barnsley S73 0RL
T.F. 01226 752590
E-Mail: AM2ARCHITECTS@BTCONNECT.COM

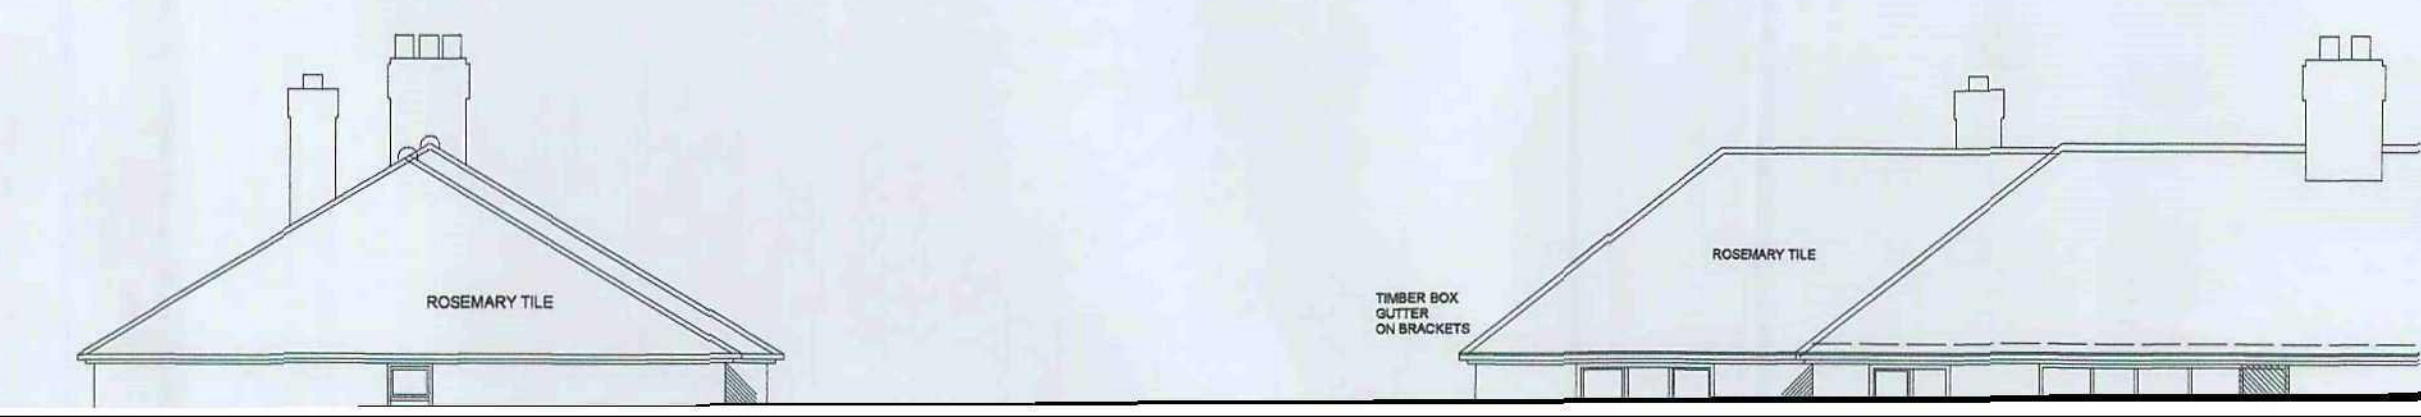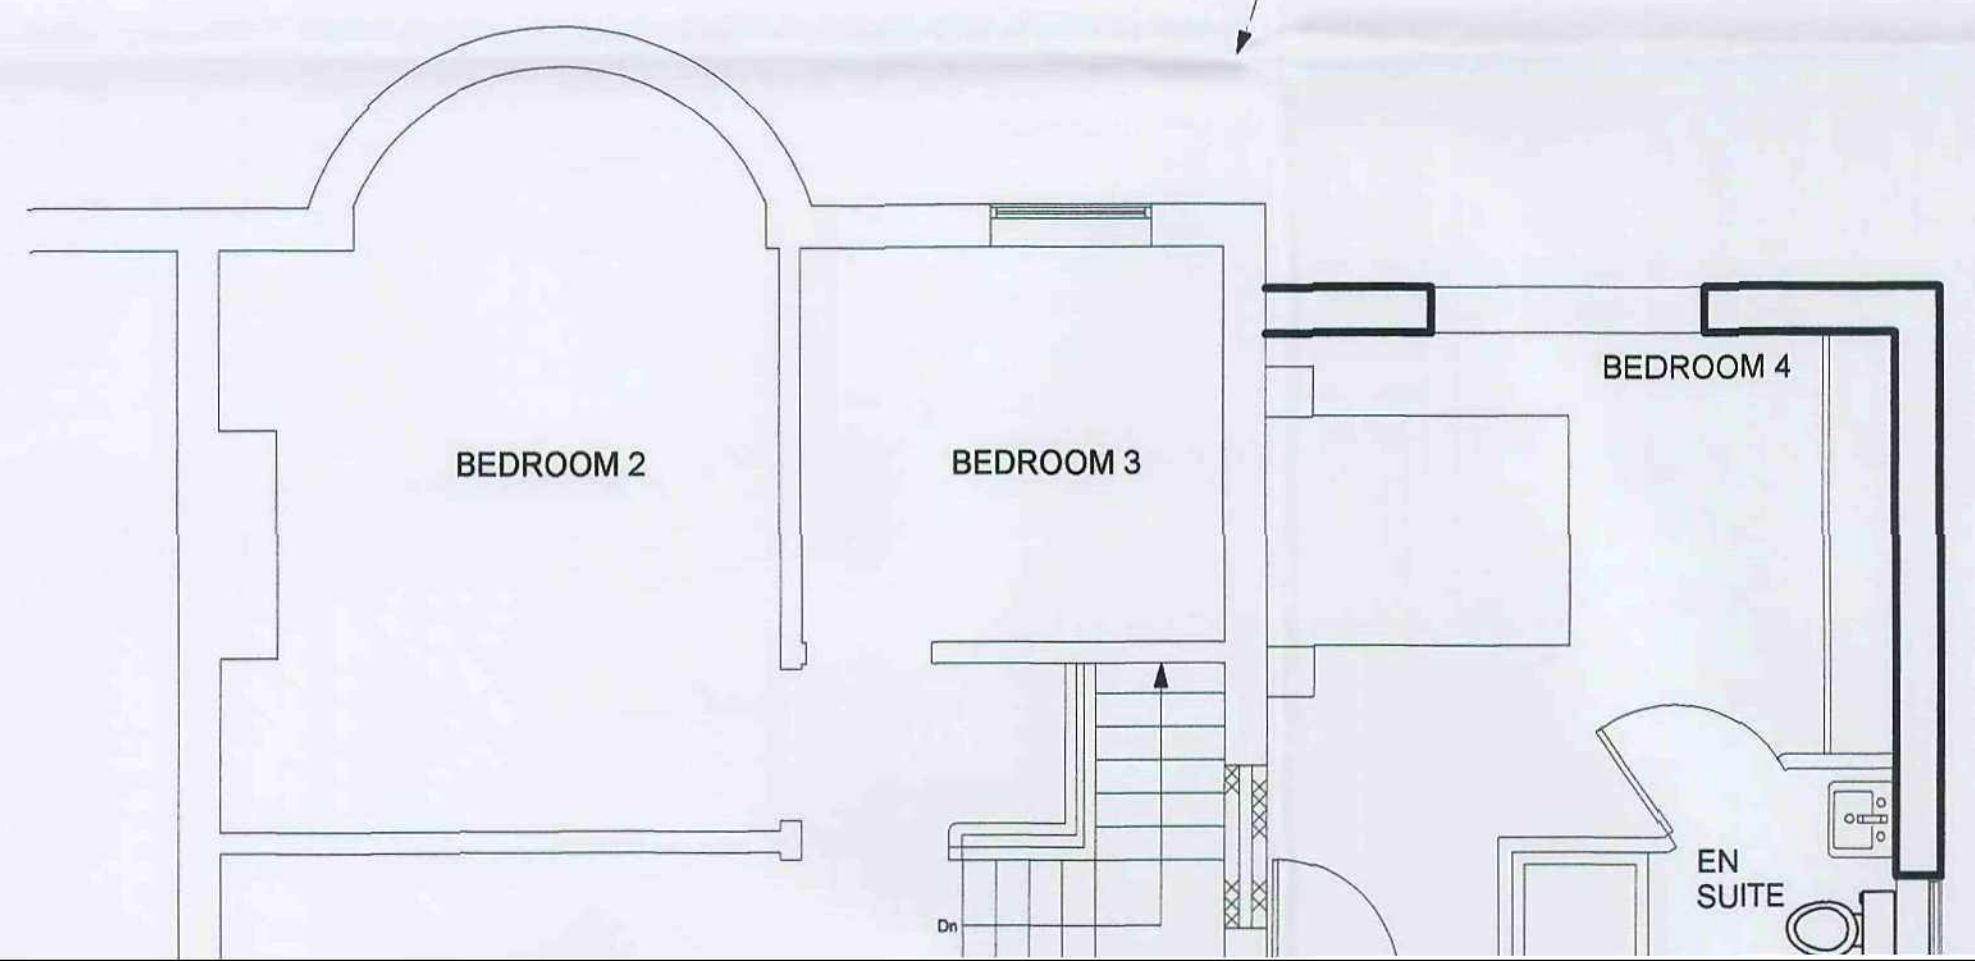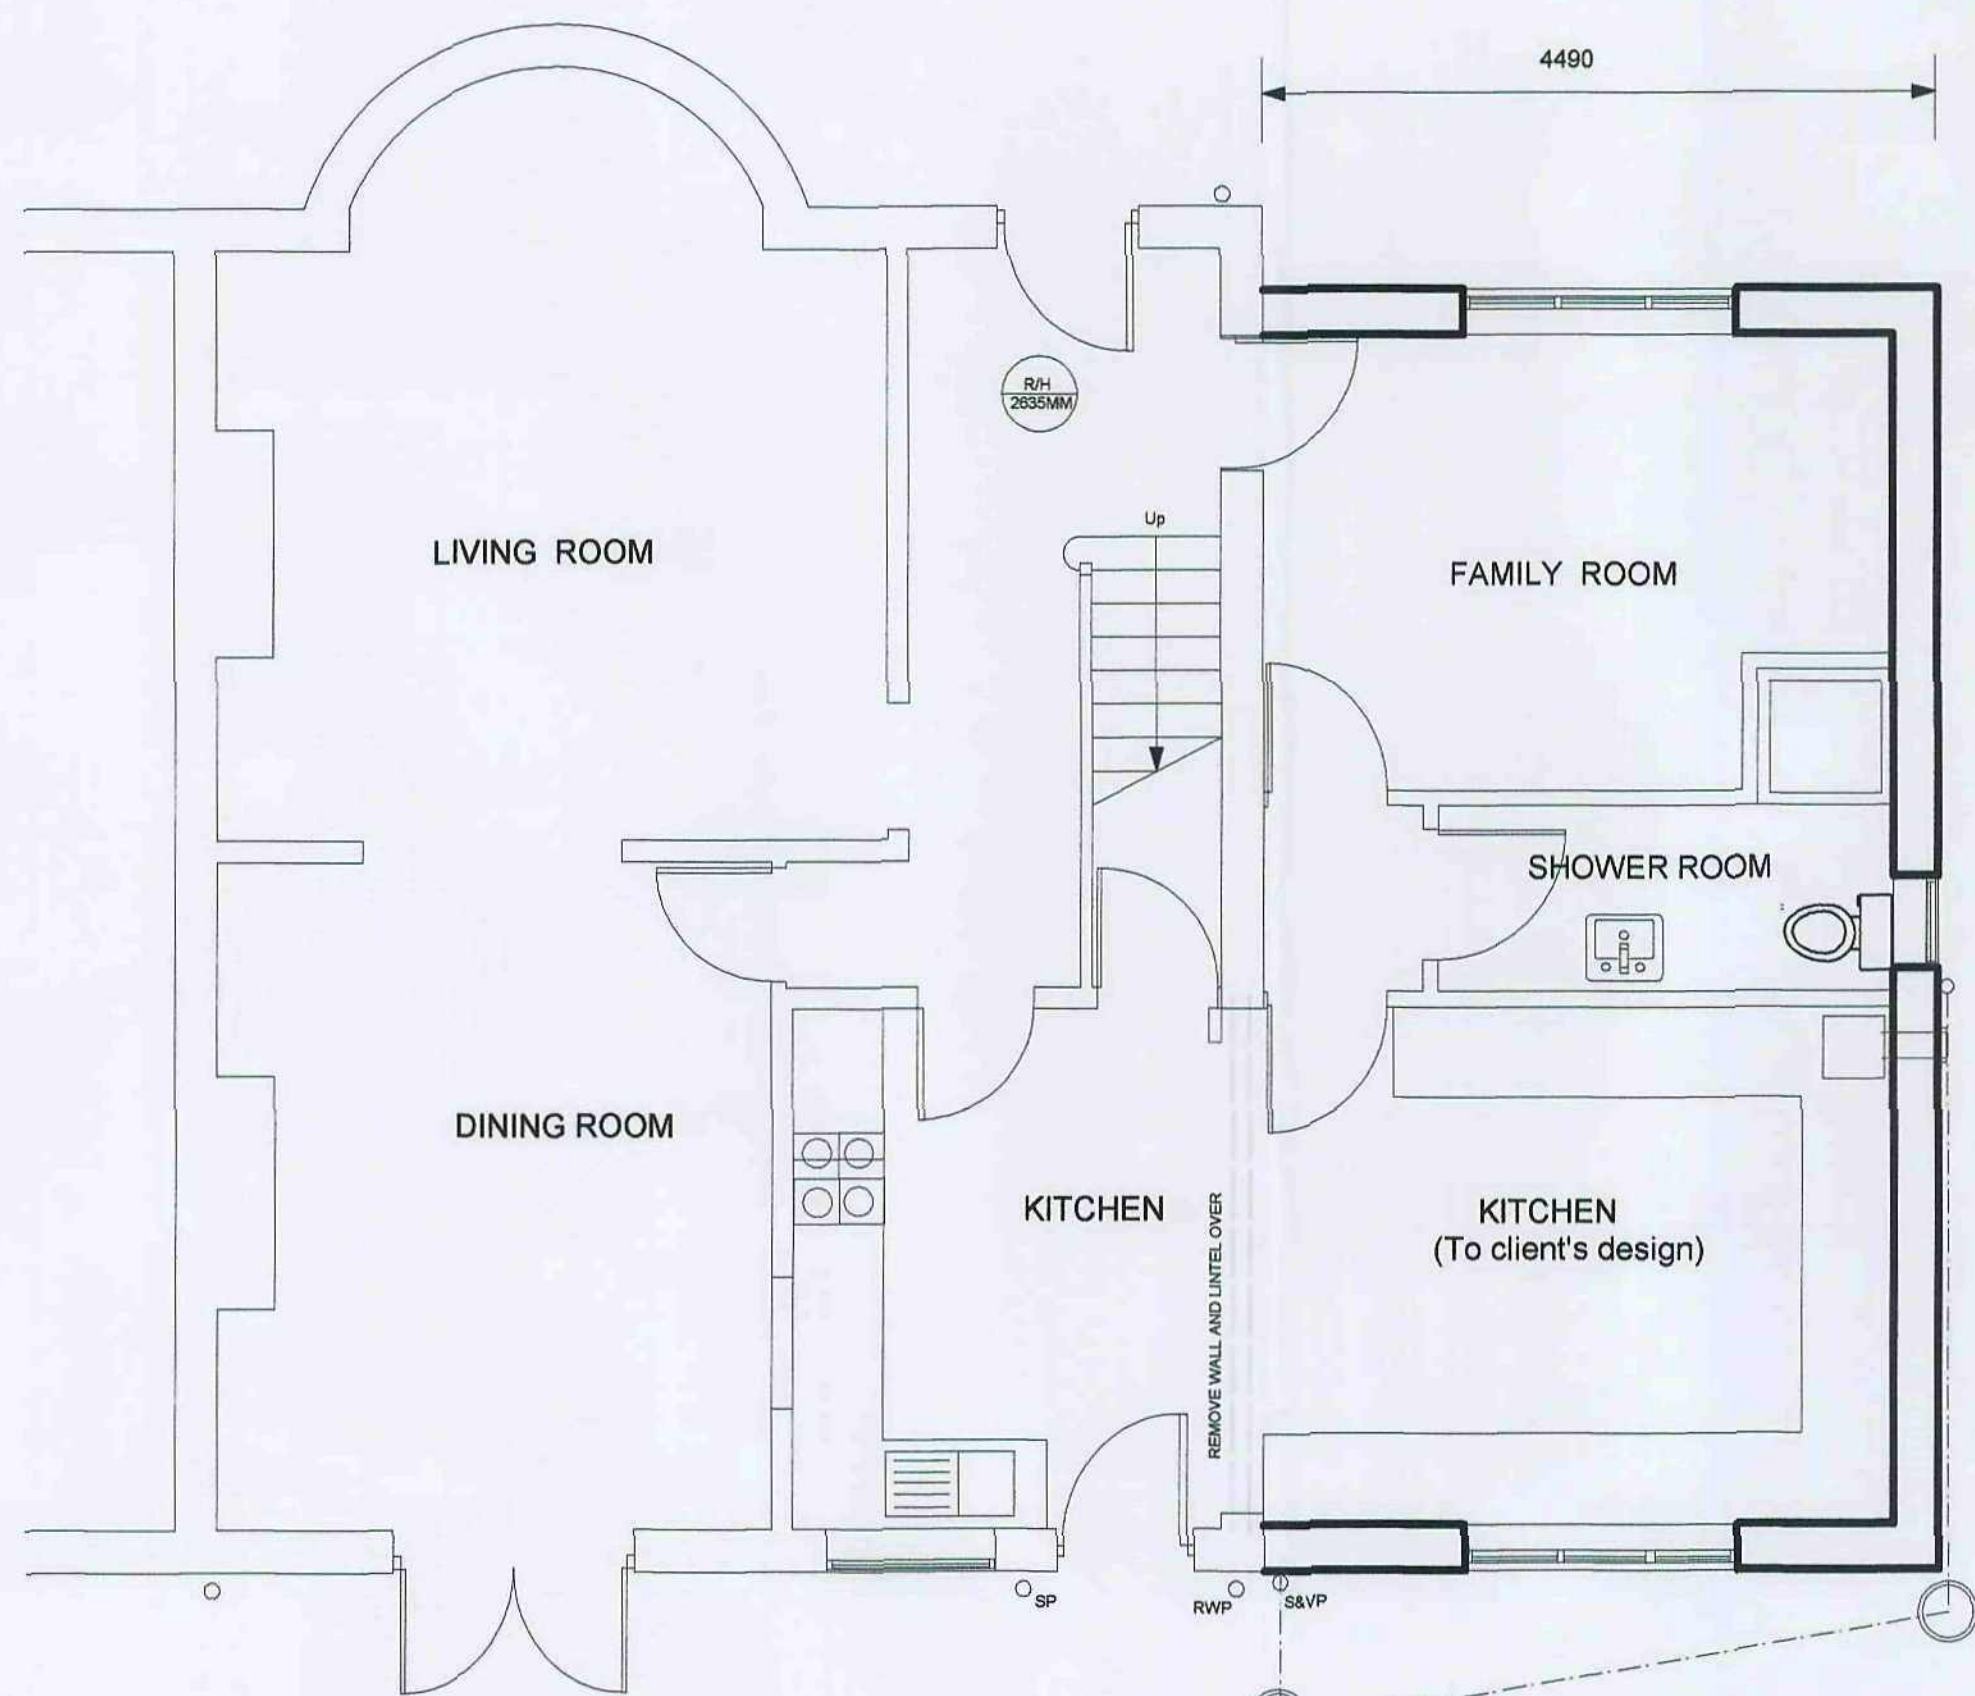

IT IS THE RESPONSIBILITY OF THE CONTRACTOR TO NOTIFY THE ARCHITECT OF ANY DISCREPANCIES ON THE DRAWING PRIOR TO CONSTRUCTION.

ALL DIMENSIONS TO BE CHECKED ON SITE.

REVISIONS	Date
A	BALUSTRADE
	9.2.2010

ANDREW BAILEY
Chartered Architect

PROJECT:
TWO STOREY SIDE EXTENSION AND RELOCATION OF DETACHED GARAGE
266 DODWORTH ROAD, BARNESLEY S70 6PN.

CLIENT:
MR G. BIRD

DRAWING:
PLANS & ELEVATIONS PROPOSED

DWG NO.	JOB NO.	DATE
02	REV. A	JAN 2010