
Conservatory / Orangerie

(Single-storey rear)

53 Wombwell Lane

S70 3NR

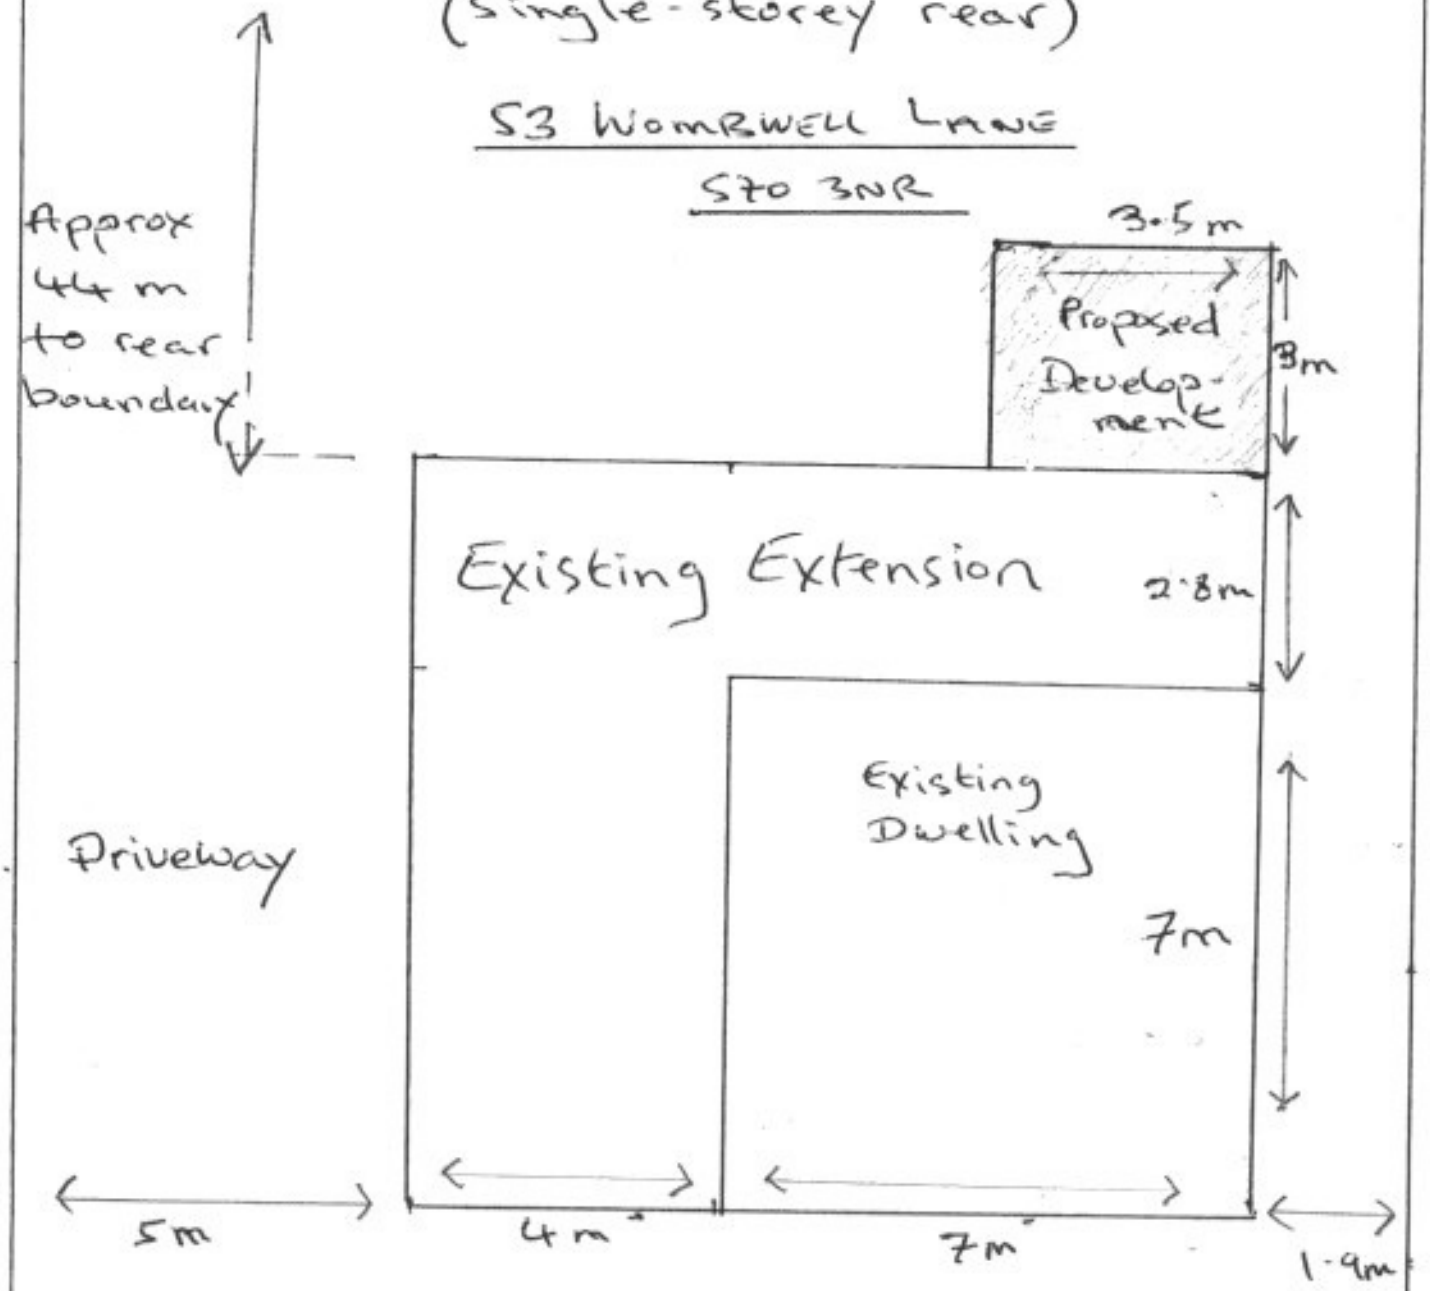

Scale 1:100

Rear facing Conservatory
French Doors opening to garden
Dwarf wall with glass above
Lantern roof:
Hight to roof 3m
maximum hight with lantern 3.6

Access

Pavement