




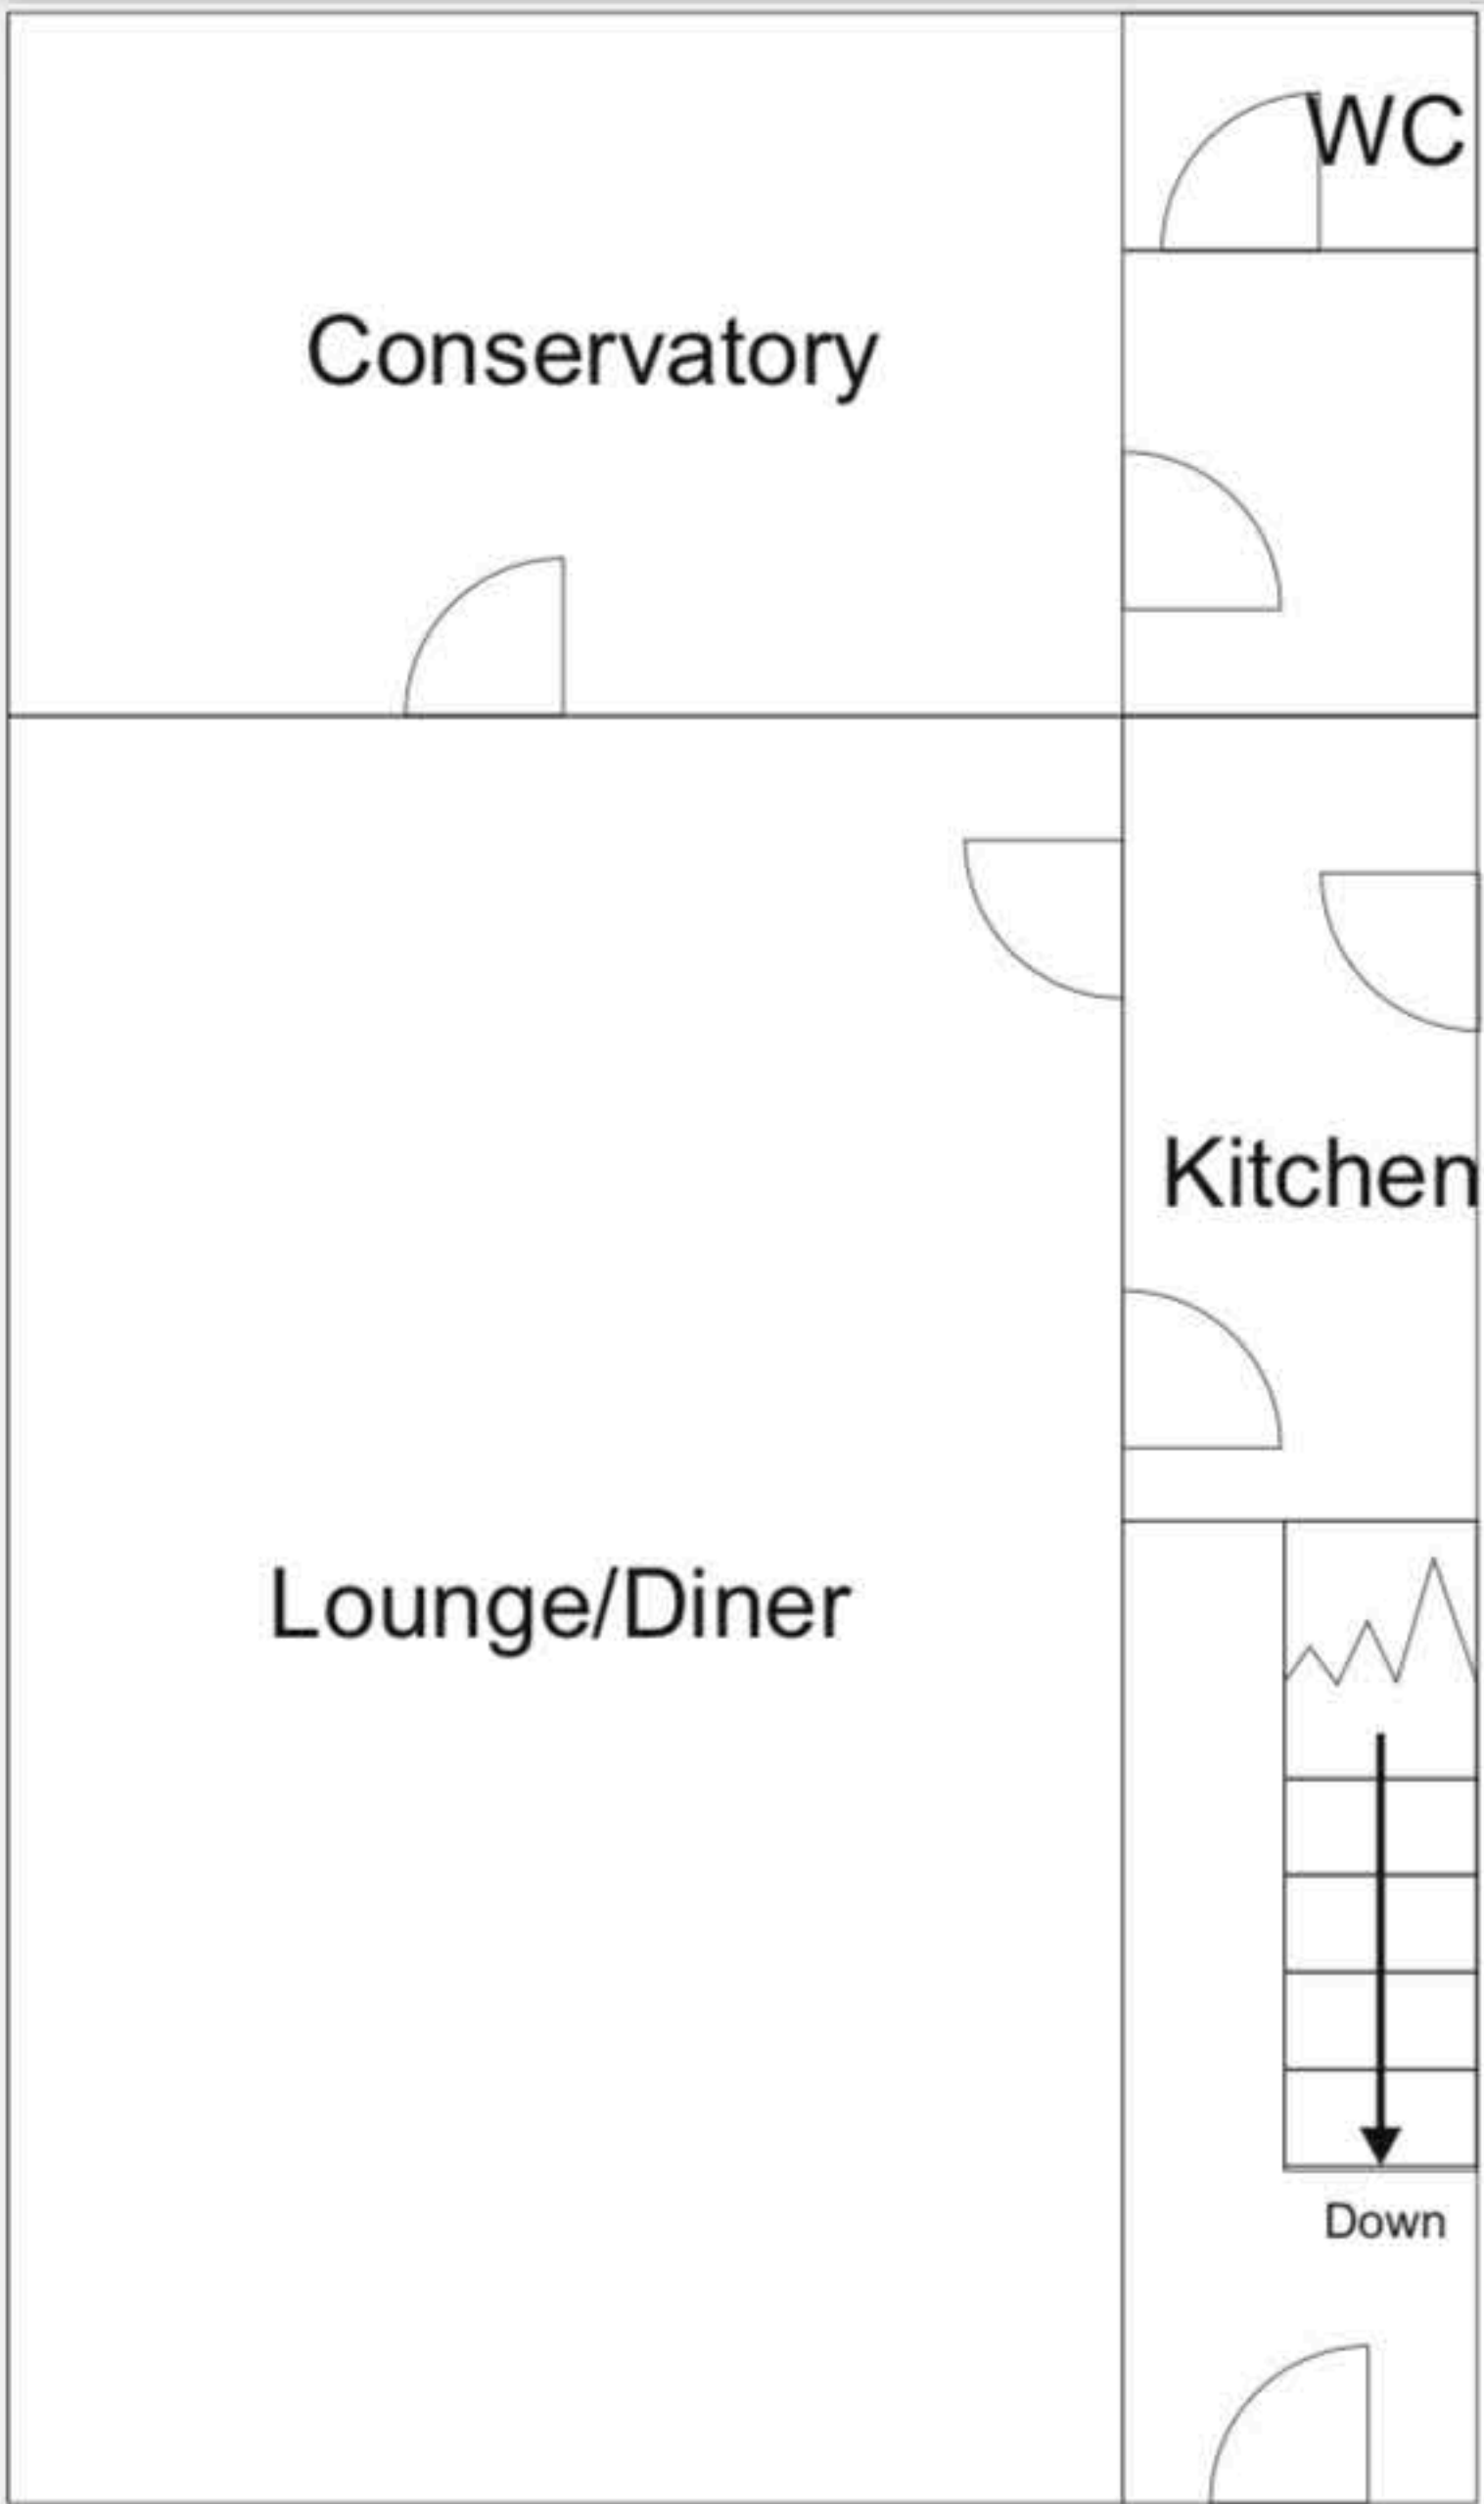

Ground Floor

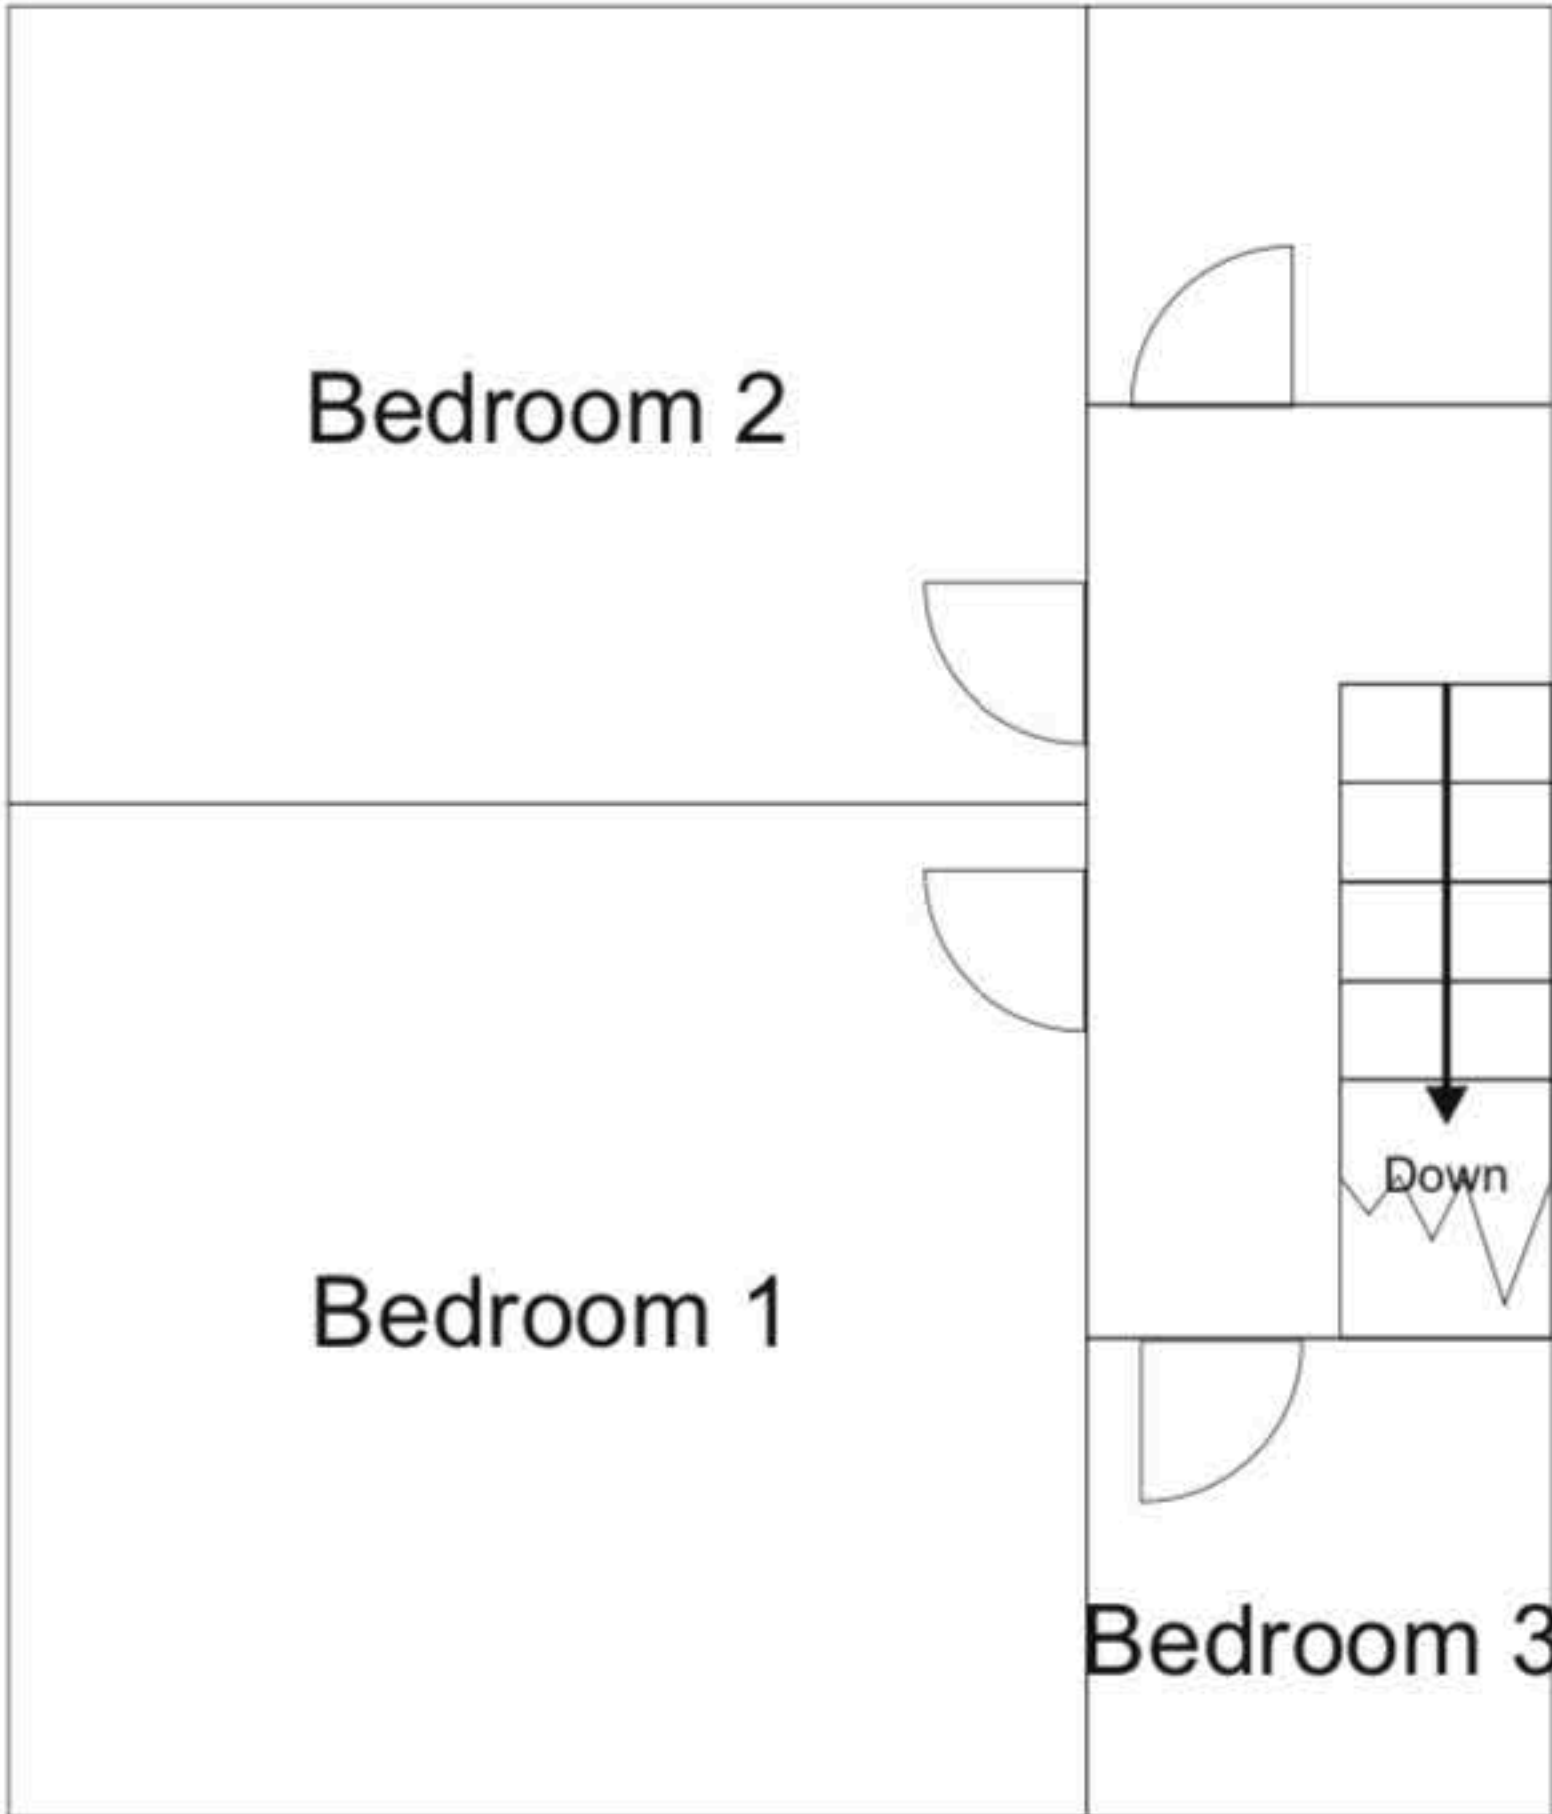

First Floor

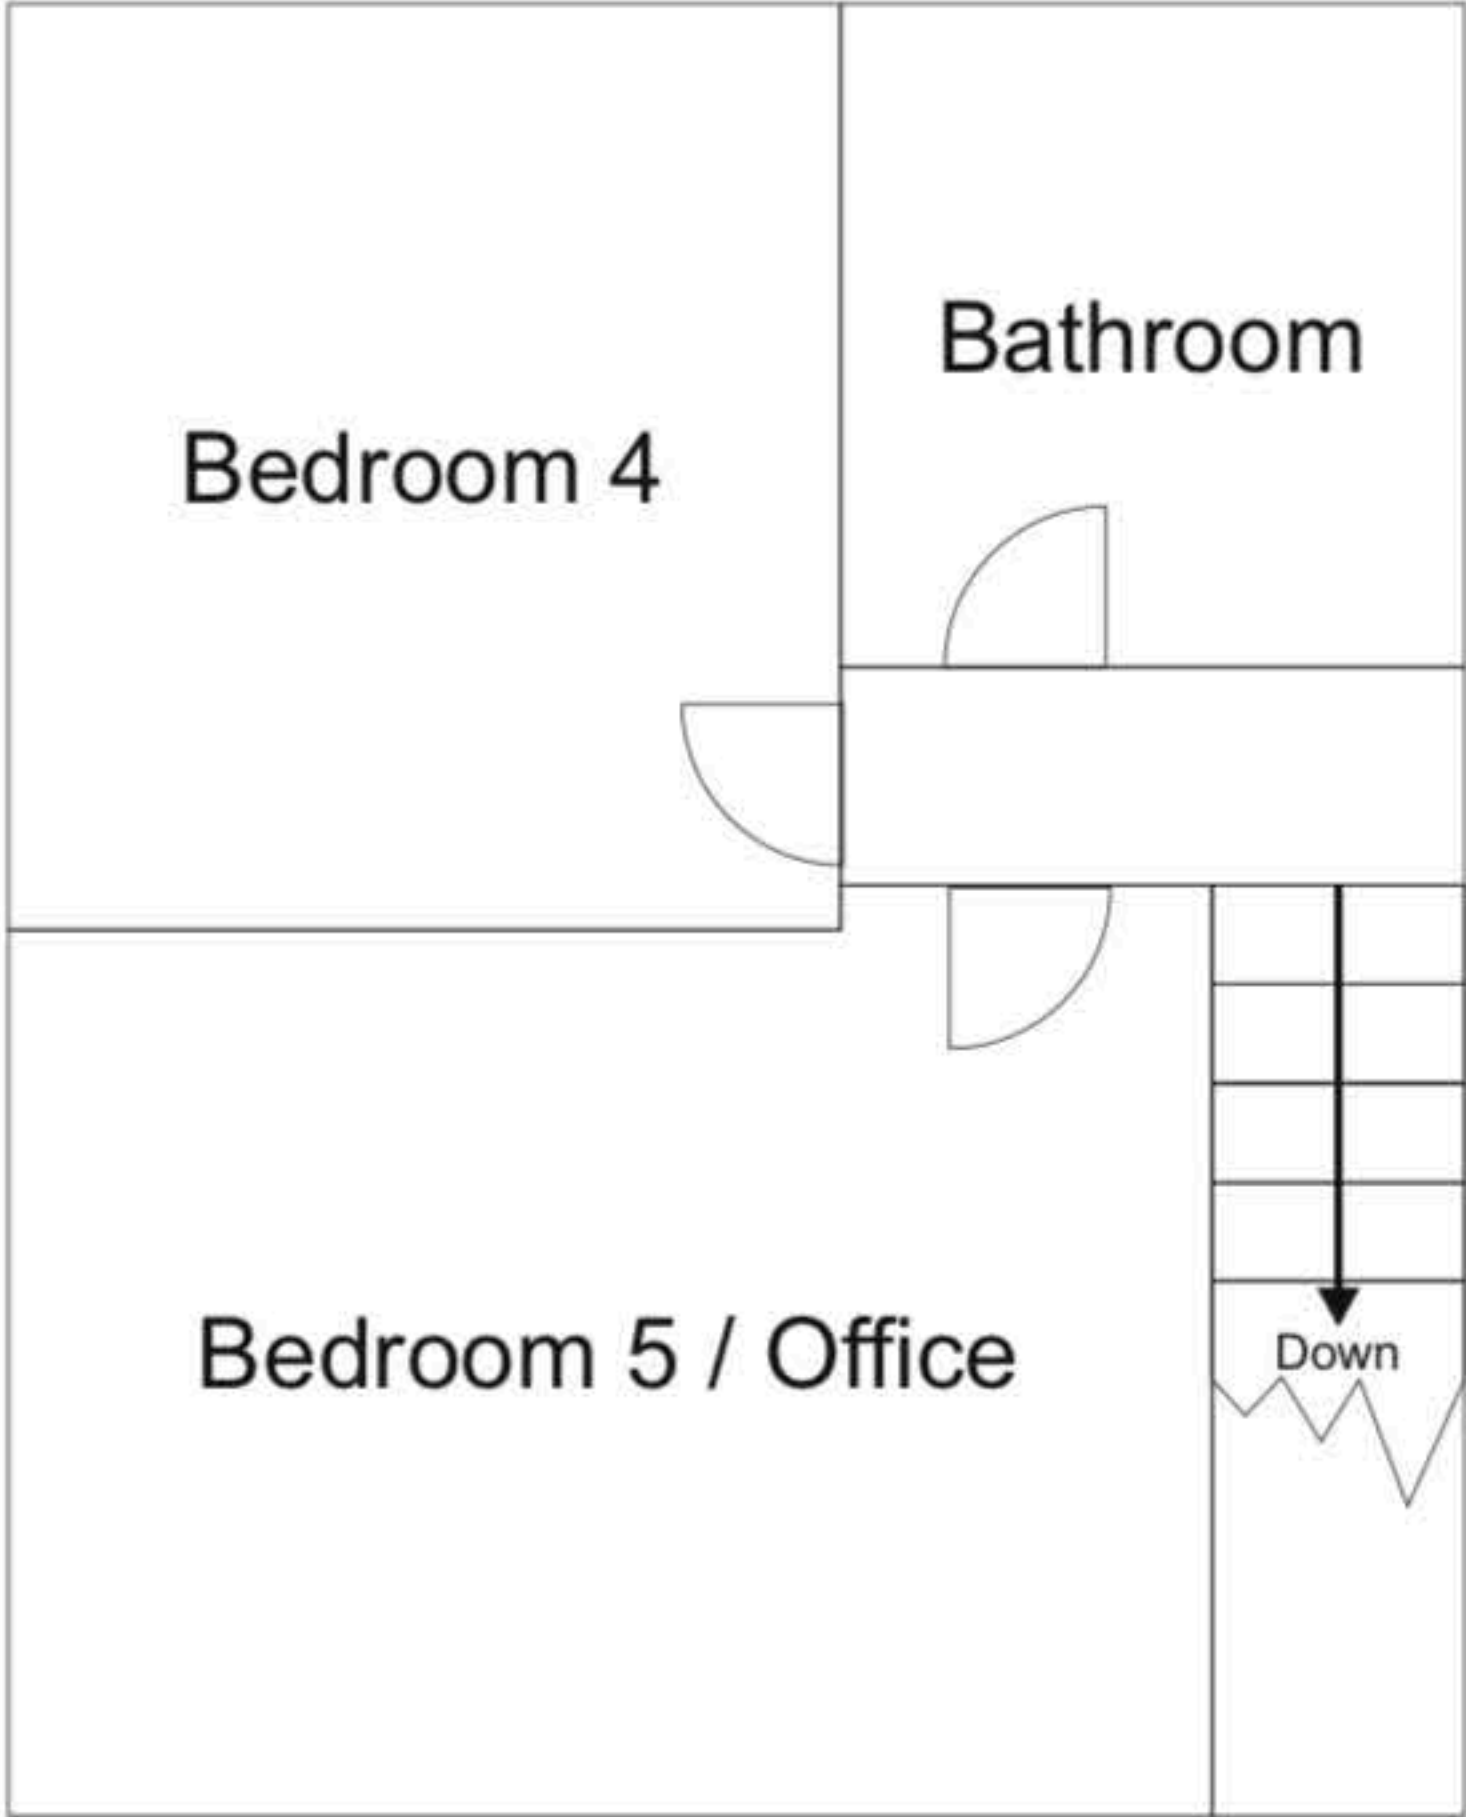

2nd Floor

Existing Floor Plan

KESWICK HOUSE
35 Keswick Road
Staincross
South Yorkshire
S75 5BD

Not to Scale

