
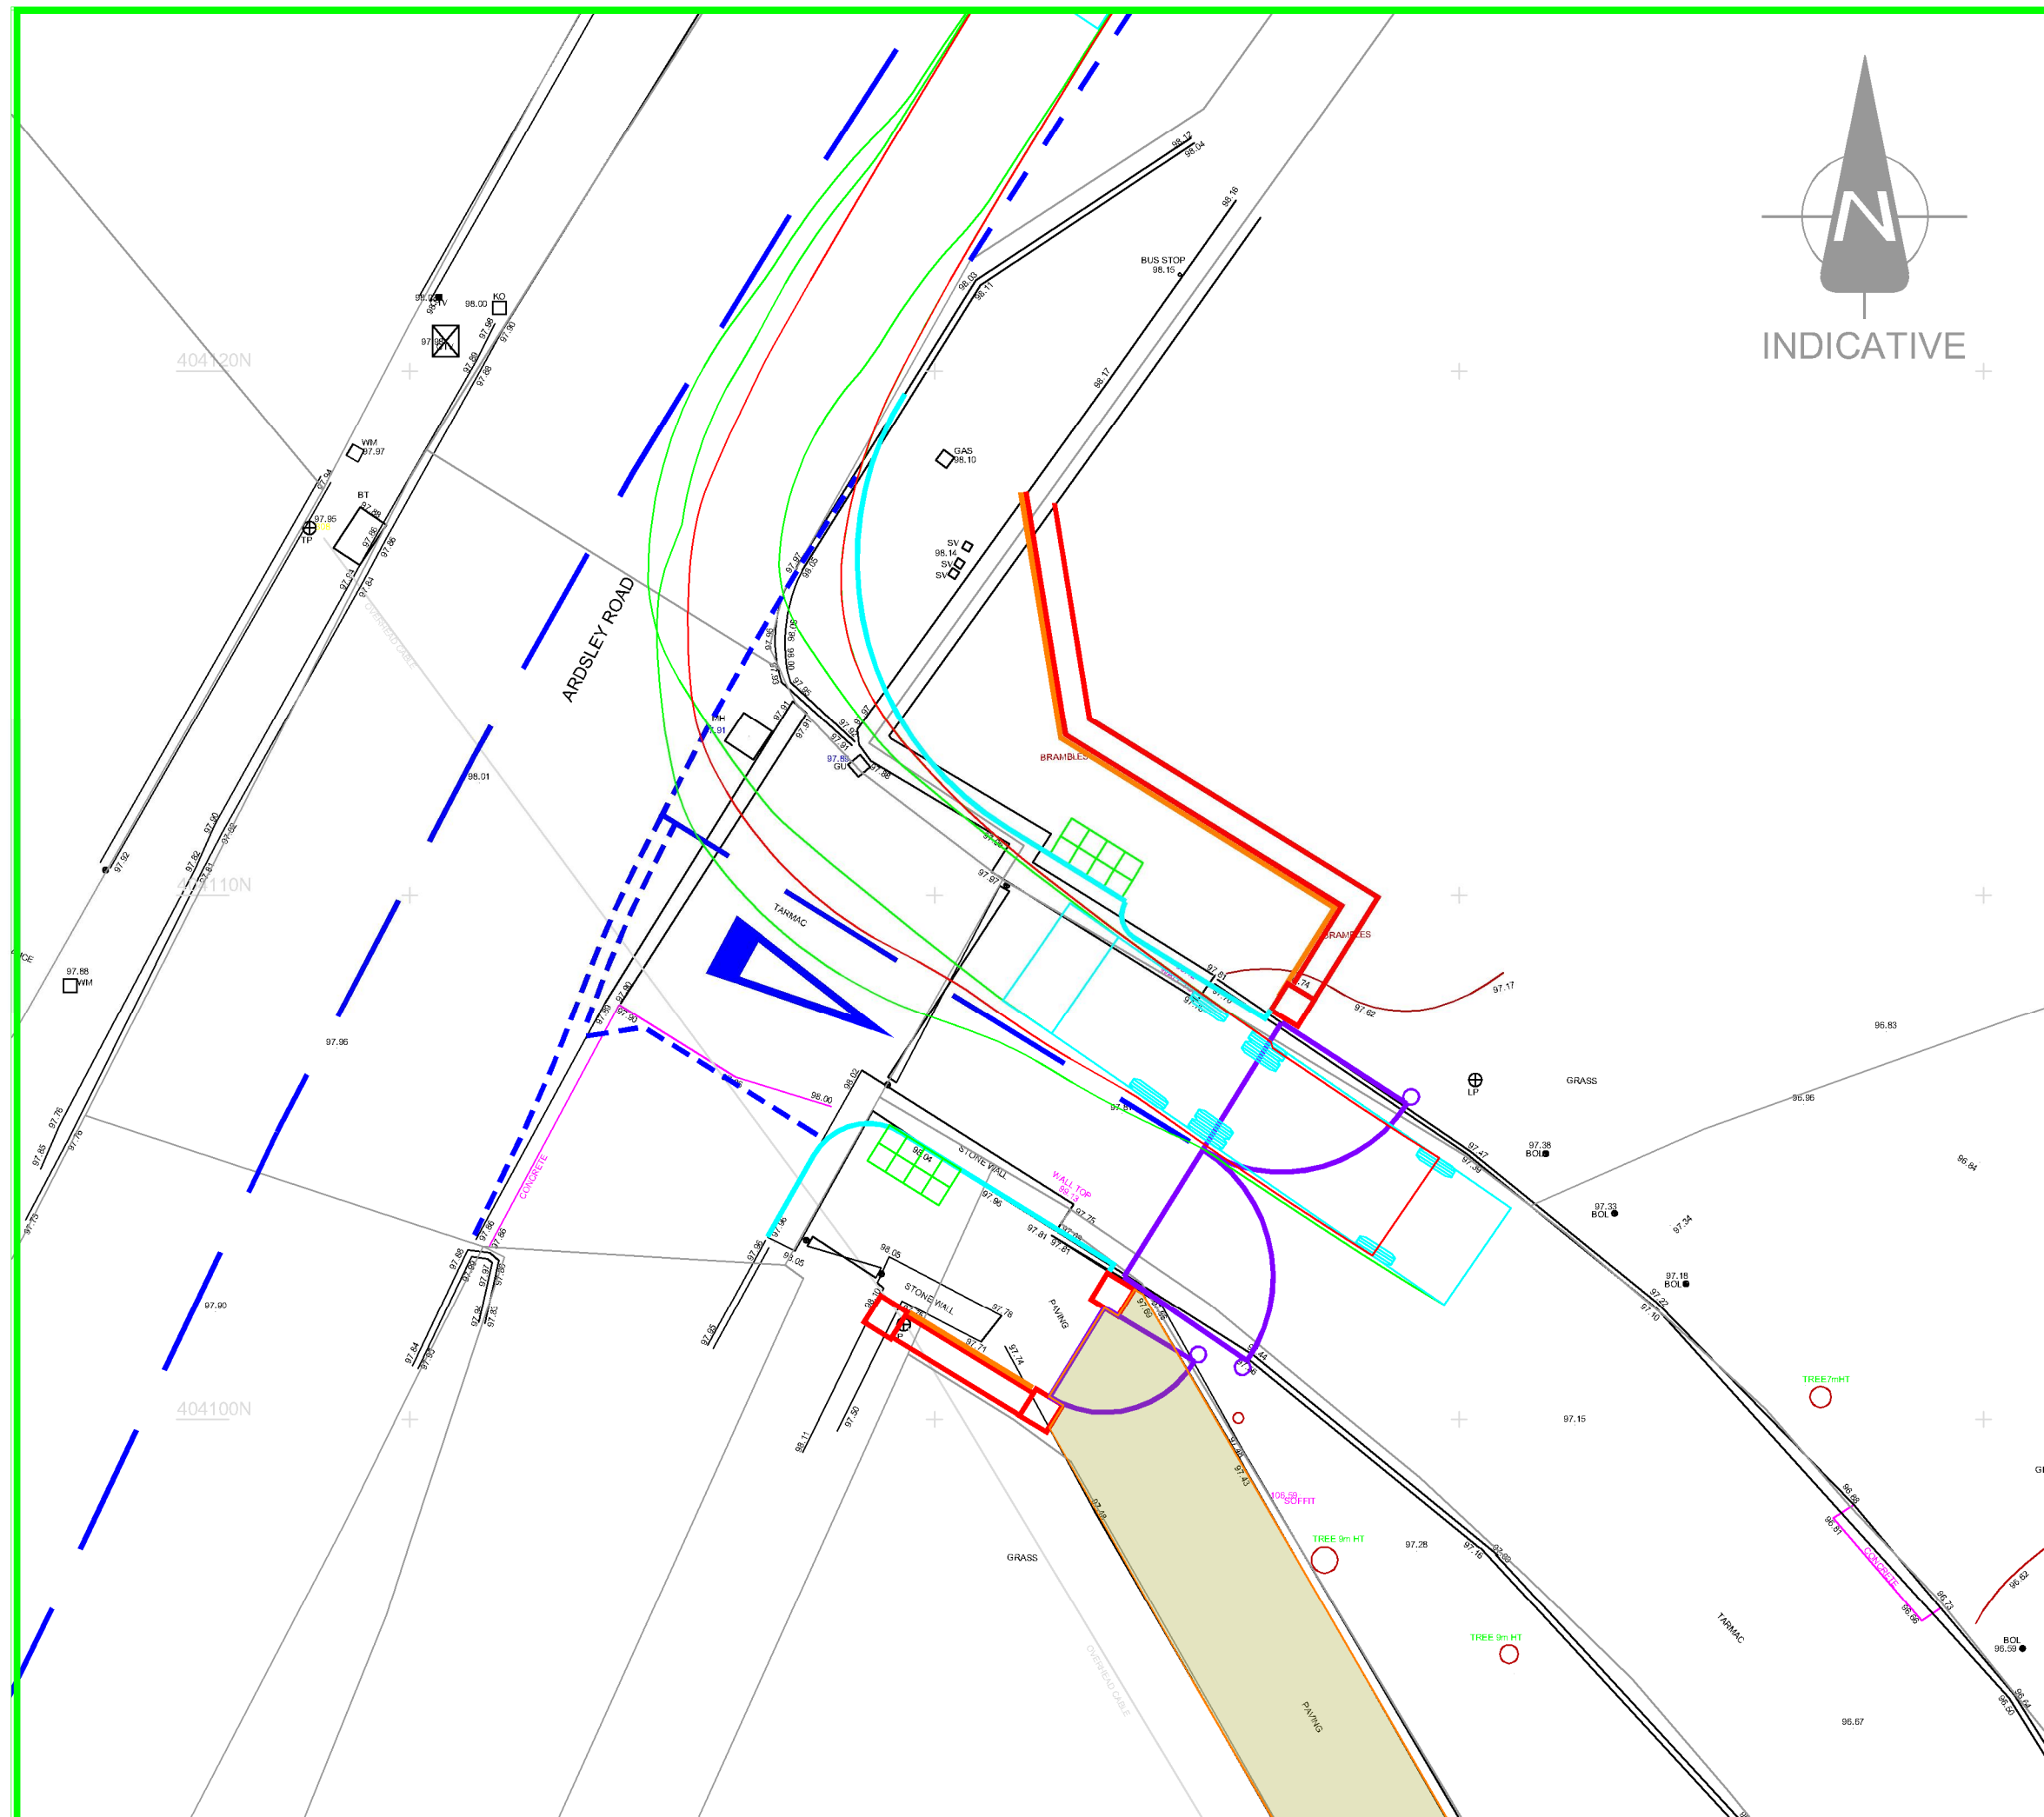


Phoenix 2-17N (with Elite 2 6x2 RS chassis)	
Overall Length	10.220m
Overall Width	2.250m
Overall Body Height	3.707m
Min Body Ground Clearance	0.260m
Track Width	2.250m
Lock to lock time	4.00s
Kerb to Kerb Turning Radius	7.900m

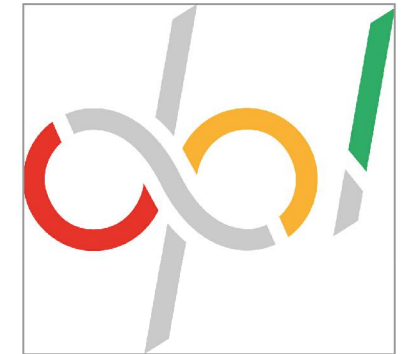

Tel : 01924 684 000 Email : info@devplanning.co.uk
<http://www.devplanning.co.uk>

CLIENT:

NEXUS MULTI ACADEMY TRUST

PROJECT:

FORMER WORSBROUGH YOUTH CENTRE

TITLE:

SWEPT PATH ANALYSIS
REFUSE VEHICLE ACCESSING SITE

SCALE @ A3:

NTS

APPROVED:

DRS

DATE: _____

25/05/2023

PROJECT No:

2023293

DRAWING No:

DPL SK008

EV:

1

© Development Planning Limited