
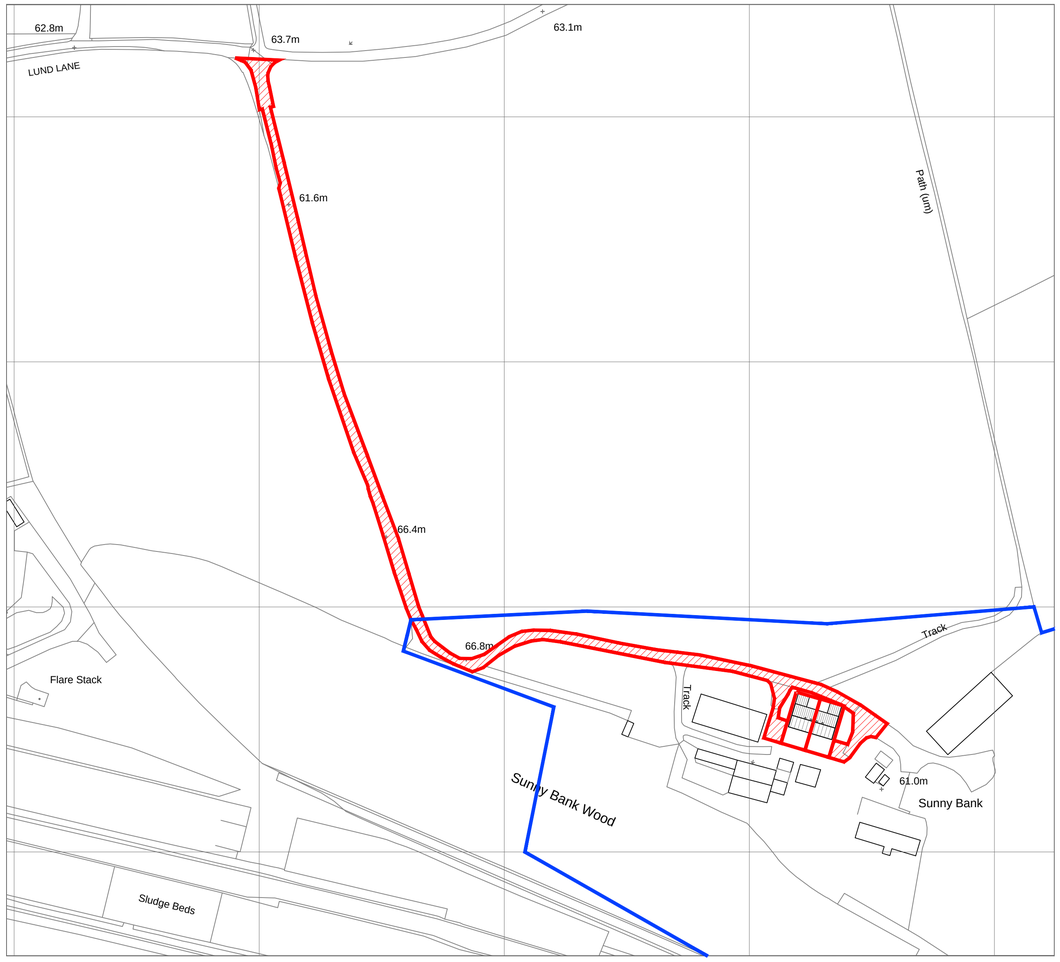


LOCATION PLAN
Scale 1:1250

© Crown copyright 2019 Ordnance Survey 100053143

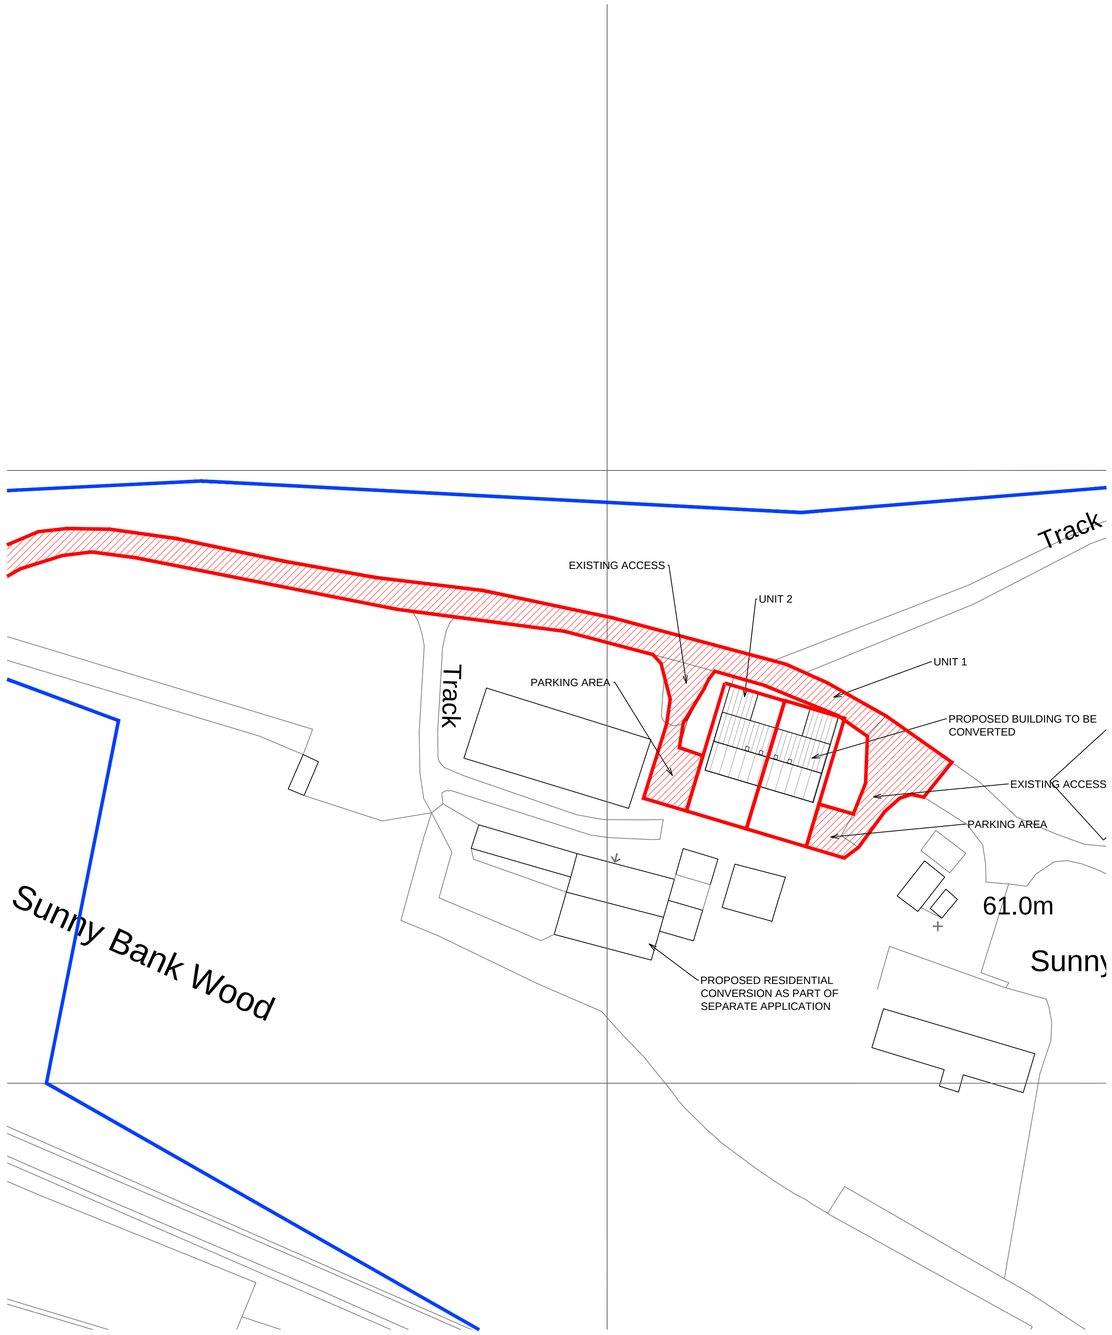

BLOCK PLAN
Scale 1:500

1:1250
0 50 m 100 m 150 m 200 m 250 m
0 10 m 50 m 100 m
1:500

N
W E
S

Ownership Boundary
Site Boundary
Site Access

Prism Agriculture Ltd	Sunny Bank Farm, Lund Lane, Lundowood, Barnsley, S71 5PE
NO. REVISION / DATE	Mr Lidster
	Proposed Class Q Barn Conversion
	Site Location Plan and Block Plan – Building 2
DRAWN ND / CHECK TW / SIZE A1 / SCALE AS SHOWN	DATE Feb' 19 / DRAWING NO. 200.06 / REVISION