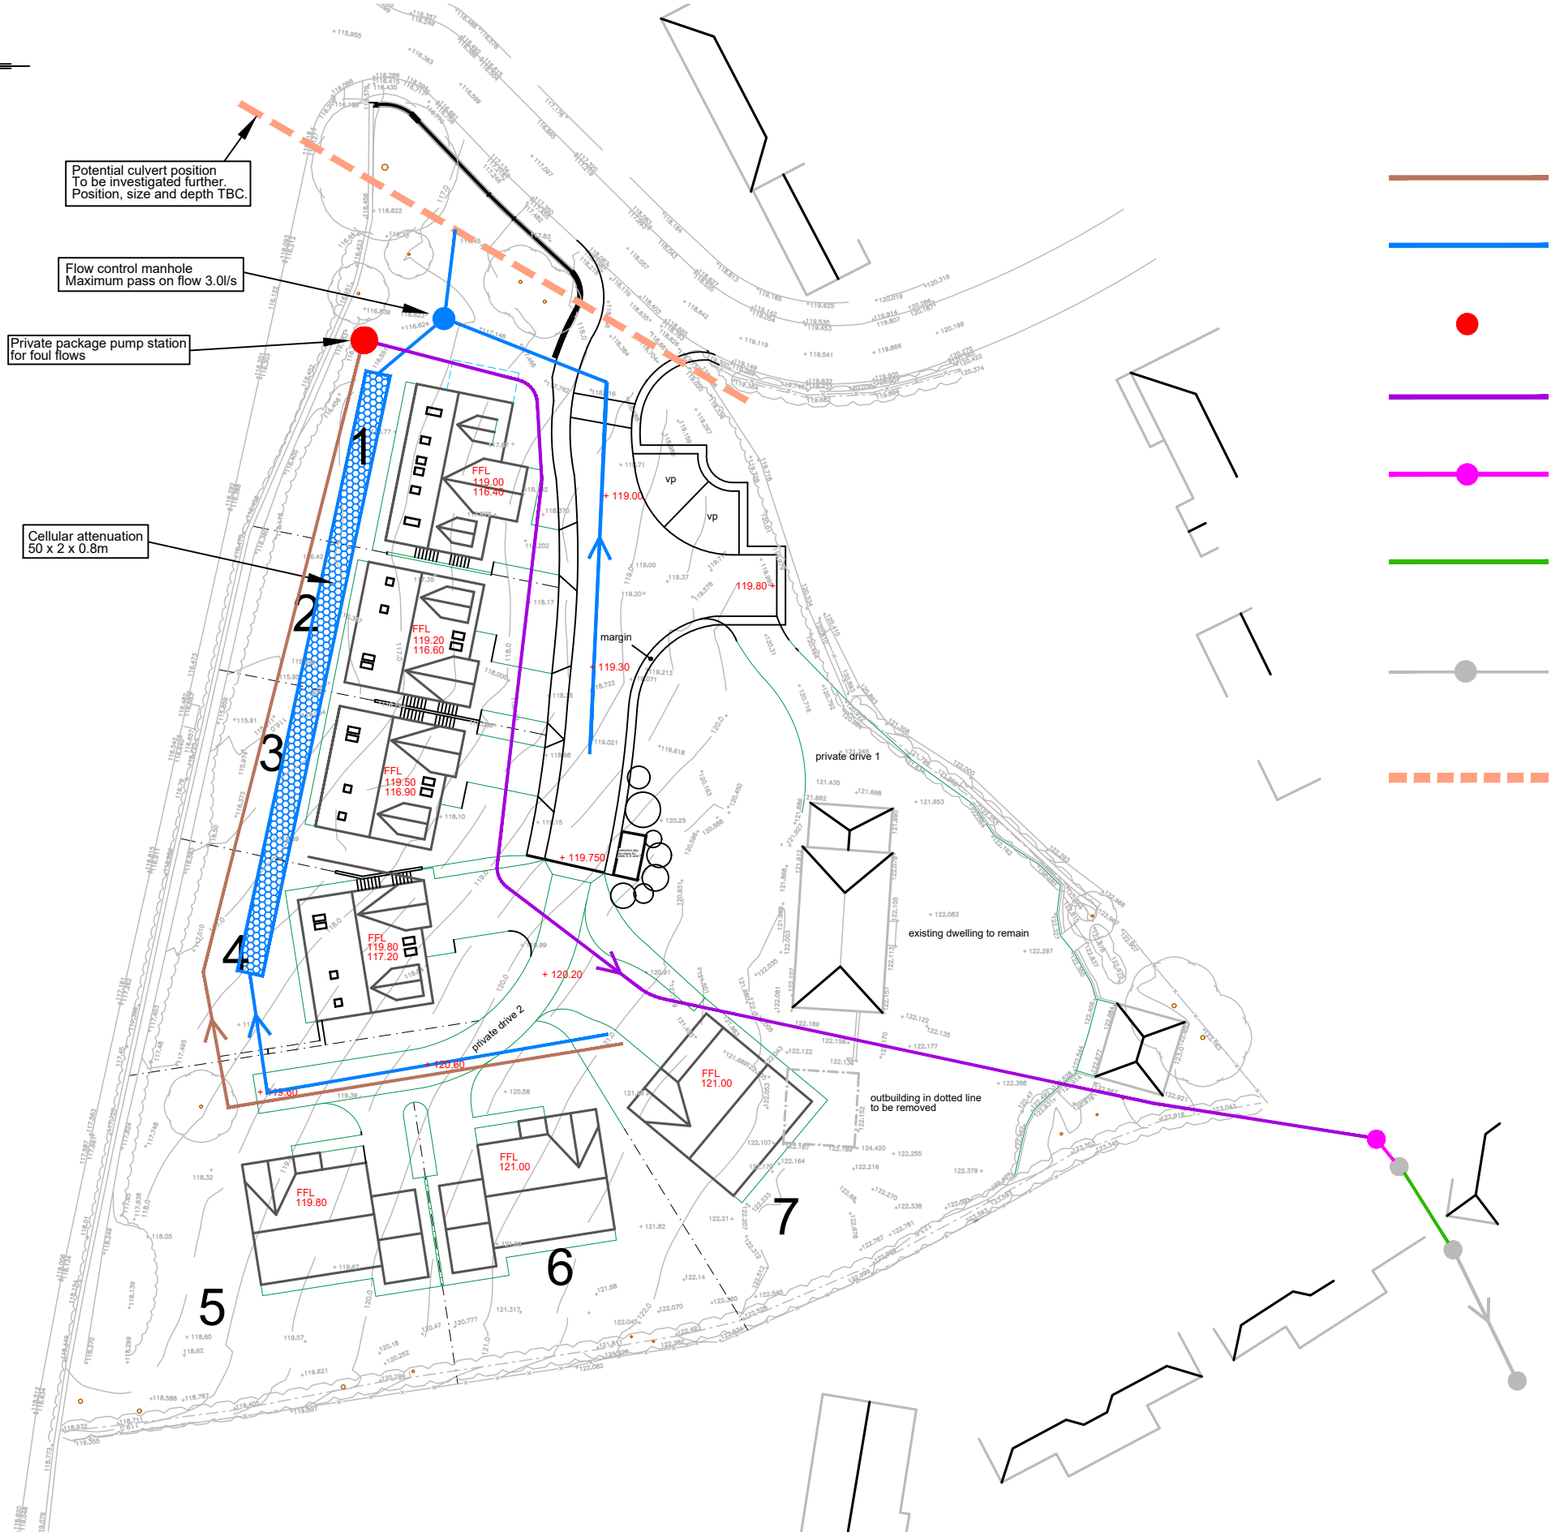

KEY

- Proposed private foul sewer
- Proposed private surface water sewer
- Proposed private foul package pump station
- Proposed private foul rising main
- Proposed 150mm private gravity foul sewer & chamber
- 100mm public foul sewer to be upsized to a 150mm diameter. Subject to approval by Yorkshire Water.
- Existing public foul gravity sewer and chamber to remain
- Potential culvert location To be investigated further

A3

Rev	Details	Date	Drwn.	Chk.

Mr S. Hinchcliffe

Stonewell House
Balk Farm Court, Birdwell

Drainage strategy plan

Dwg No. :	STE-Birdwell-003	Drawn :	AST
Date :	16-10-23	Checked :	
Scale :	1:500		

Copyright © Shaun Tonge Engineering

SHAUN TONGE
ENGINEERING

11 Broomhead Road. Wombwell. Barnsley. S73 0SA.
Mobile 07528 278070 . Email Shauntongeengineering@yahoo.co.uk