

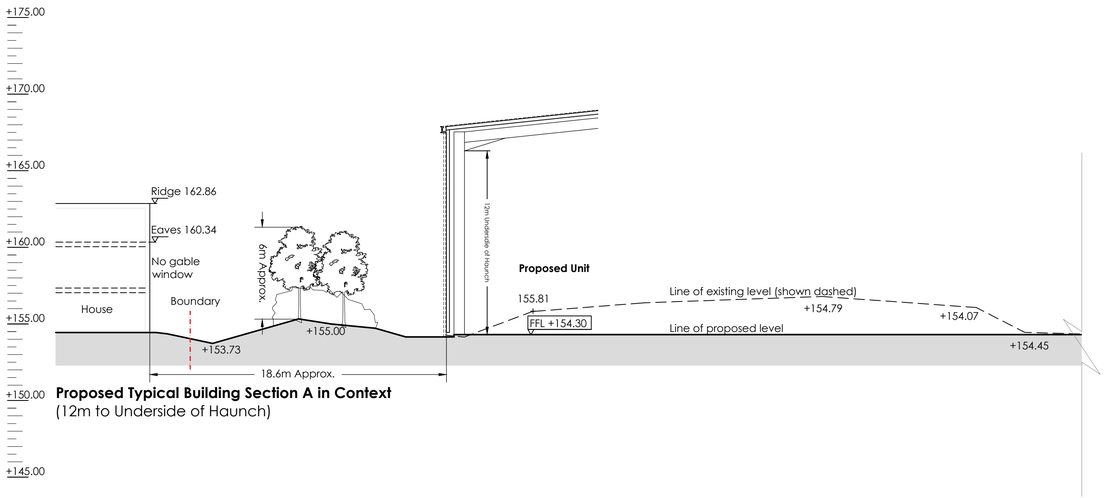



Proposed Typical Building Section A in Context
(12m to Underside of Haunch)

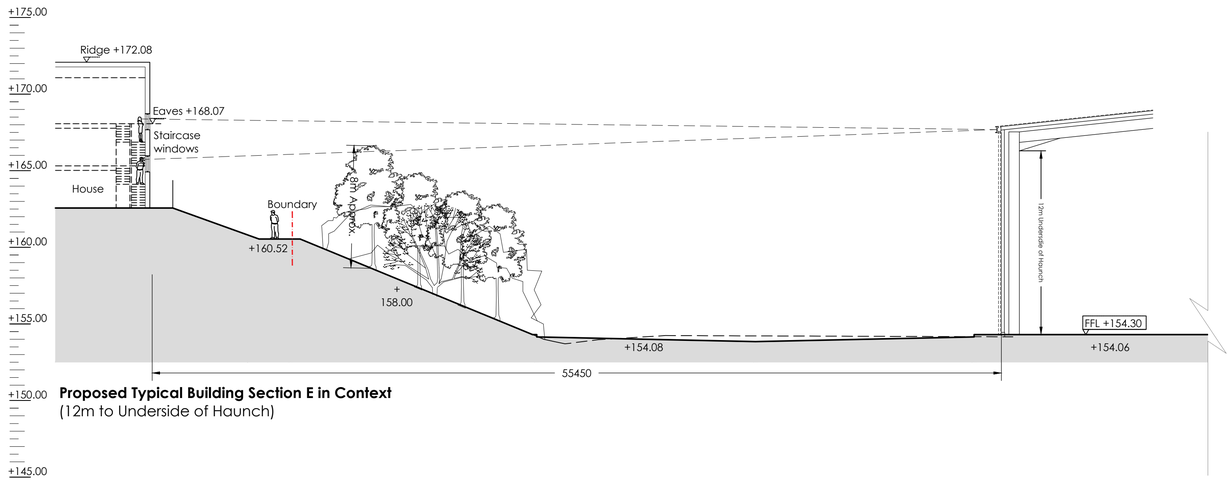


Proposed Typical Building Section E in Context
(12m to Underside of Haunch)

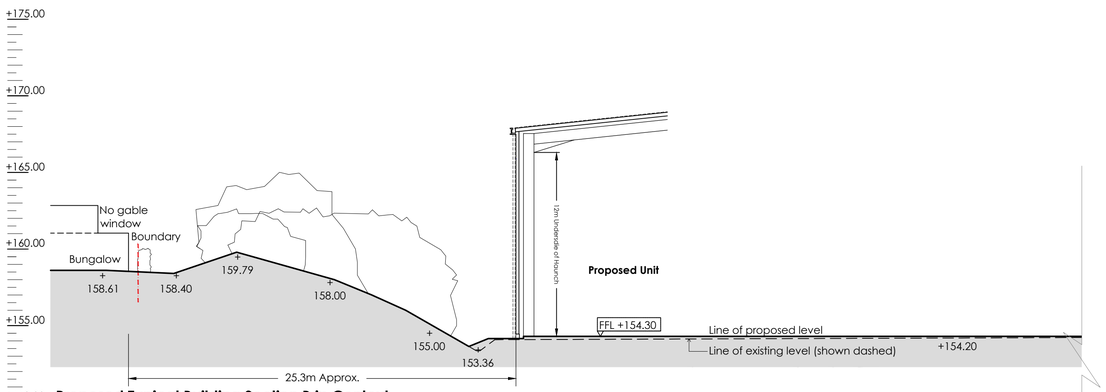

Proposed Typical Building Section B in Context
(12m to Underside of Haunch)

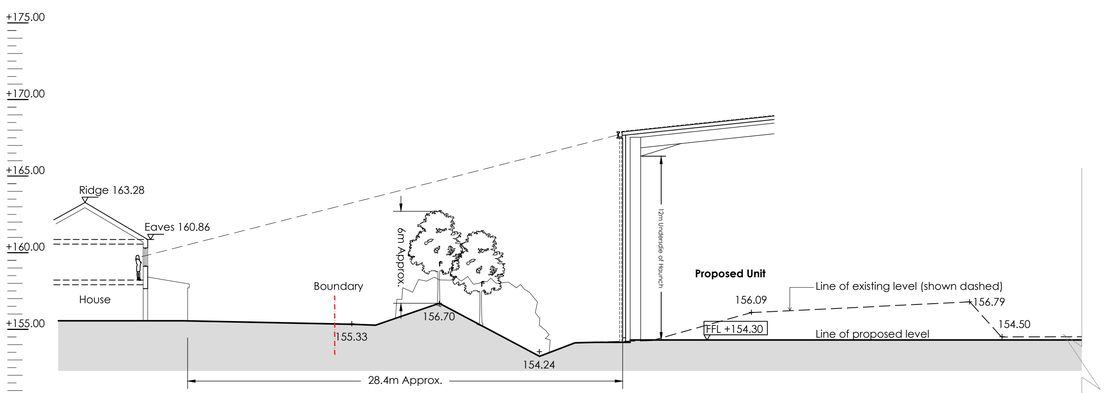

Proposed Typical Building Section C in Context
(12m to Underside of Haunch)

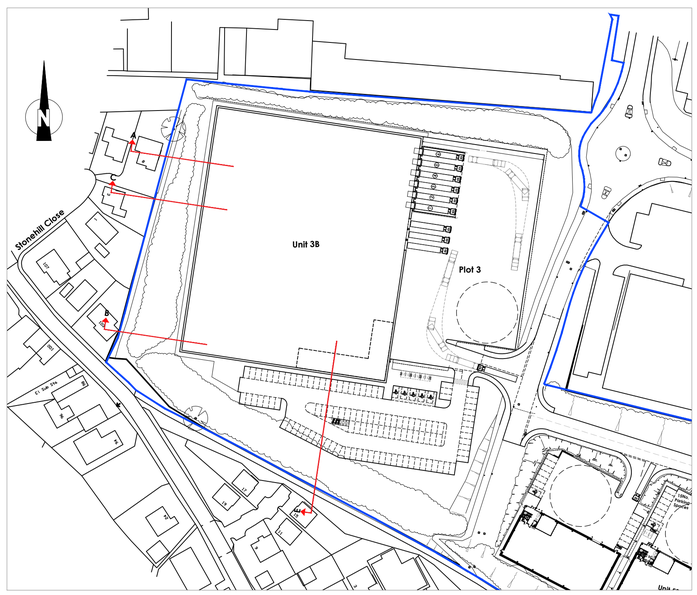

Key Plan - NTS

0 2 4 6 8 10m
SCALE 1:200

Note:
Assumed site boundary, internal building arrangements and site constraints subject to confirmation.
All Legal easements and extent of existing underground services locations are subject to confirmation.

LEVELS

+000.00	Existing levels
+000.00	Proposed levels

Rev	Date	Description	Rev By	Chk'd By
-	---	----	---	---

Project Title	Proposed Development Plot 3 Ashroyd Business Park Junction 36 M1 Barnsley S74 9SB				
Client	Network Space Ltd				
Status	Planning				
Scale	1:200	Drawing Size	A1		
Date	May 2018	Drawn By	AT	Checked	DT
Drawing Title	Proposed Typical Sections - Option B				
Job-Dwg No	14698A-109	Rev	-		

2 St. Johns North,
Wakefield, WF1 3QA
t. 01924 291800

Carvers Warehouse, 77 Dale Street,
Manchester, M1 2HG
t. 0161 2388555

The Old Rectory, 79 High Street,
Newport Pagnell, MK16 8AB
t. 01908 211577

101 London Road,
Reading, RG1 5BY
t. 0118 9507700

10 Gees Court, St Christophers Place,
London, W1U 1JJ
t. 0207 4091215

THE HARRIS PARTNERSHIP
ARCHITECTS
www.harrispartnership.com

This drawing is copyright and may not be reproduced in whole or part without written authority. Do not scale off this drawing.

CAD file reference 14698A - 17.0 Drawings\100 Series-Planning