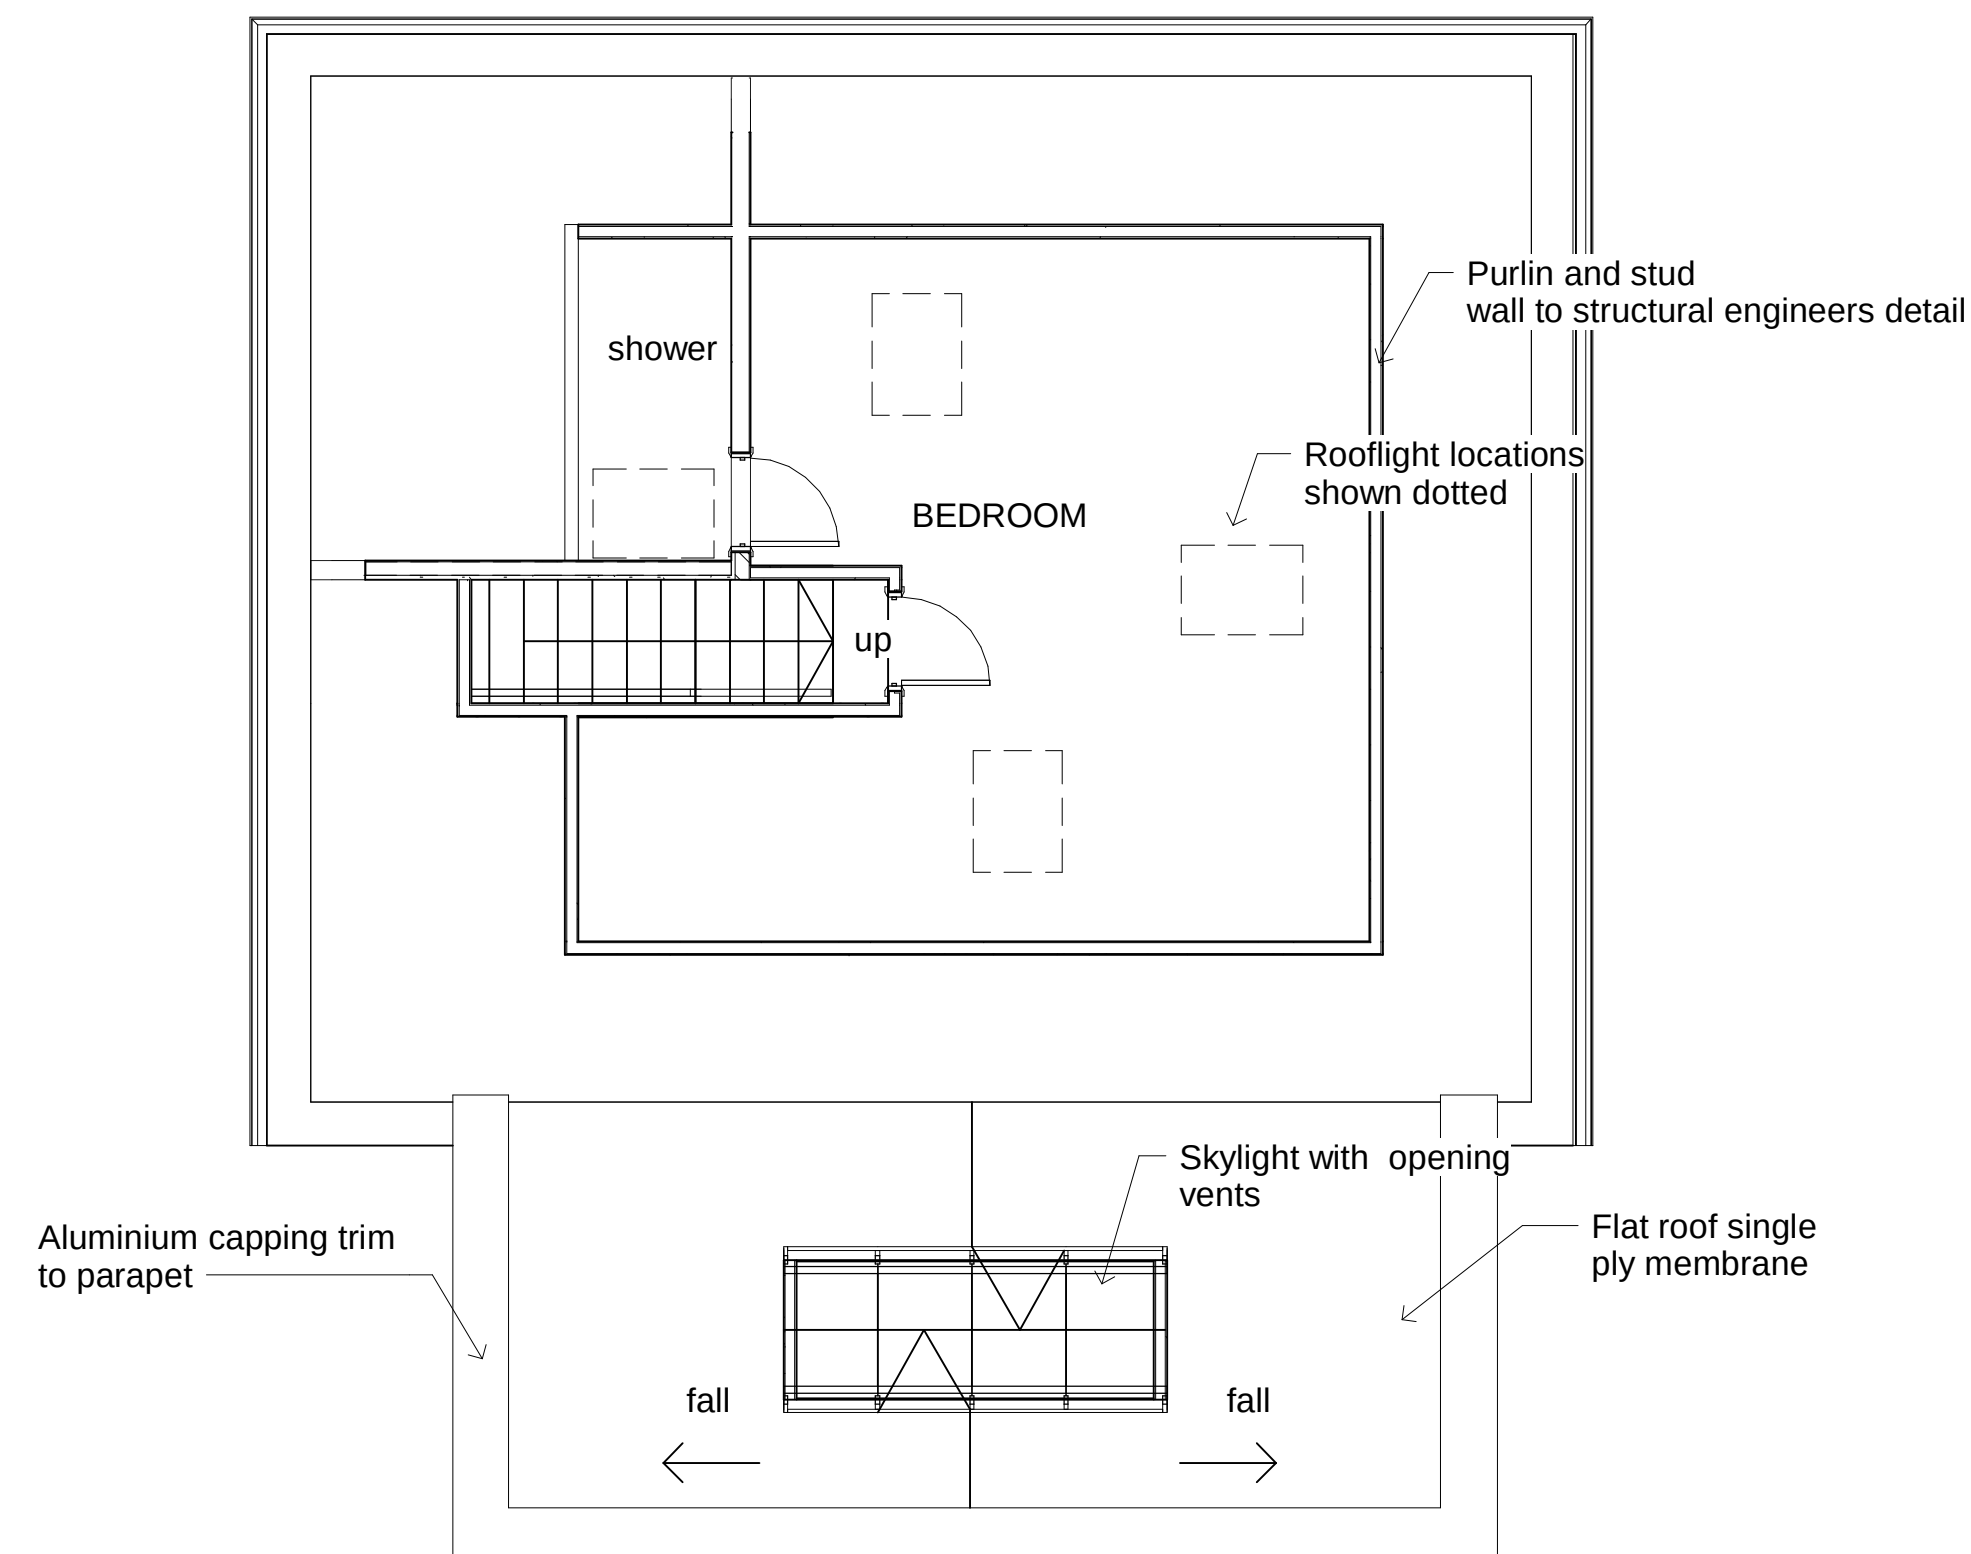
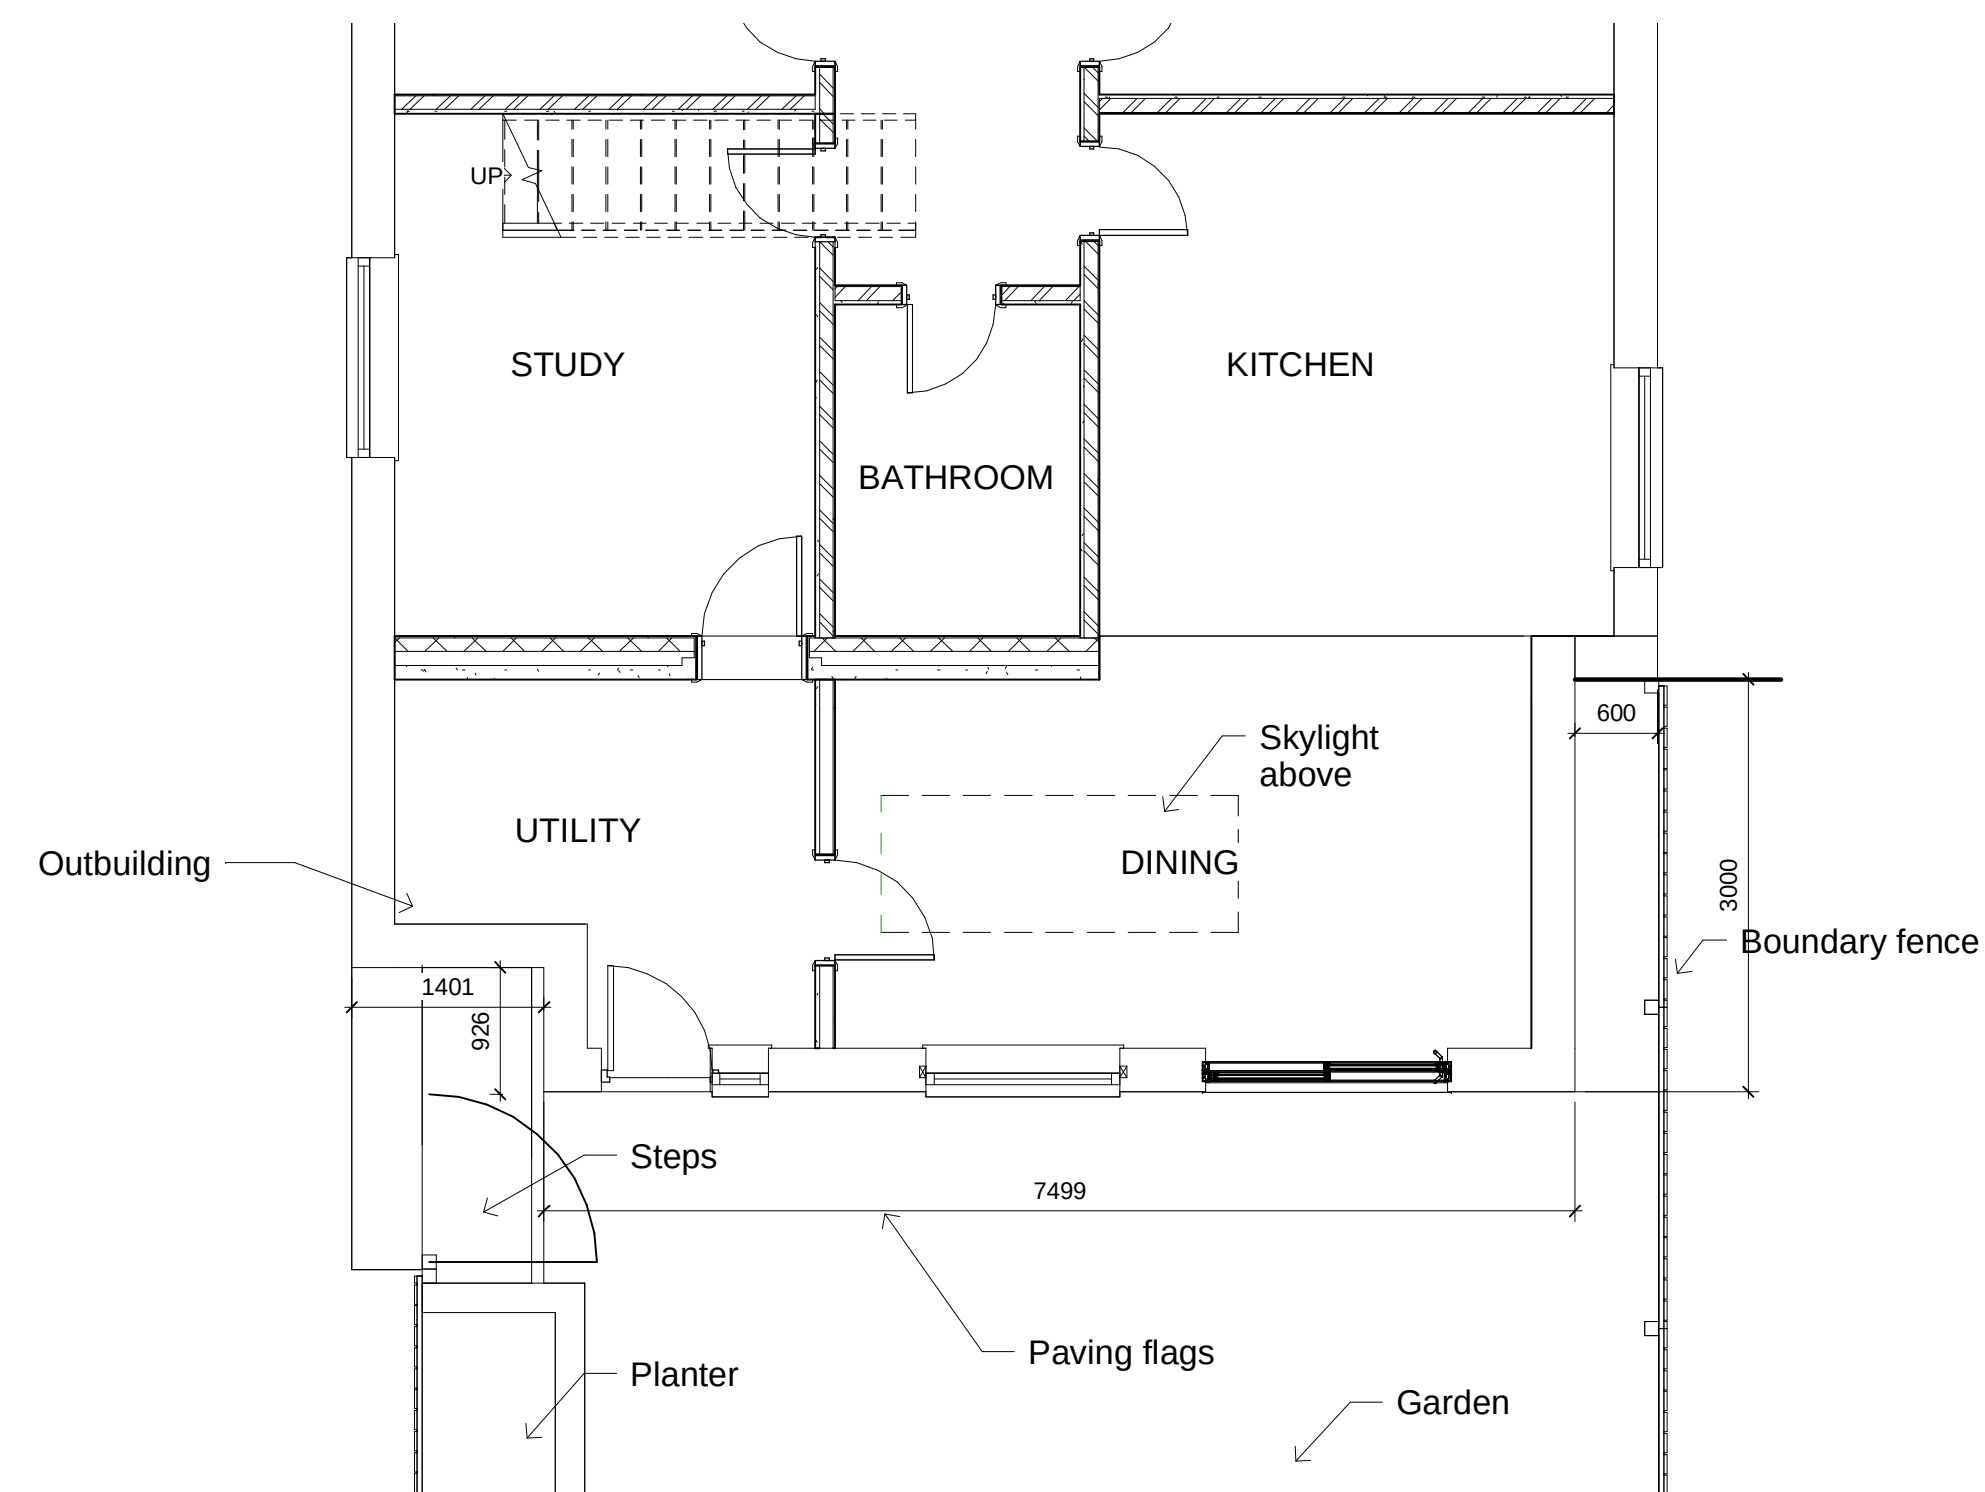


[illegible]

CODE	SUITABILITY DESCRIPTION
STATUS	PURPOSE OF ISSUE

PROJECT
Proposed extension
and alterations to rear

TITLE

Proposed plans

CLIENT **Stella Dobson and
Nicholas Freke**

DRAWN BY Author	CHECKED BY Checker	DATE 01/23/07
SCALE (@ A1) 1:50		PROJECT NUMBER .
DRAWING NUMBER A102		REV