



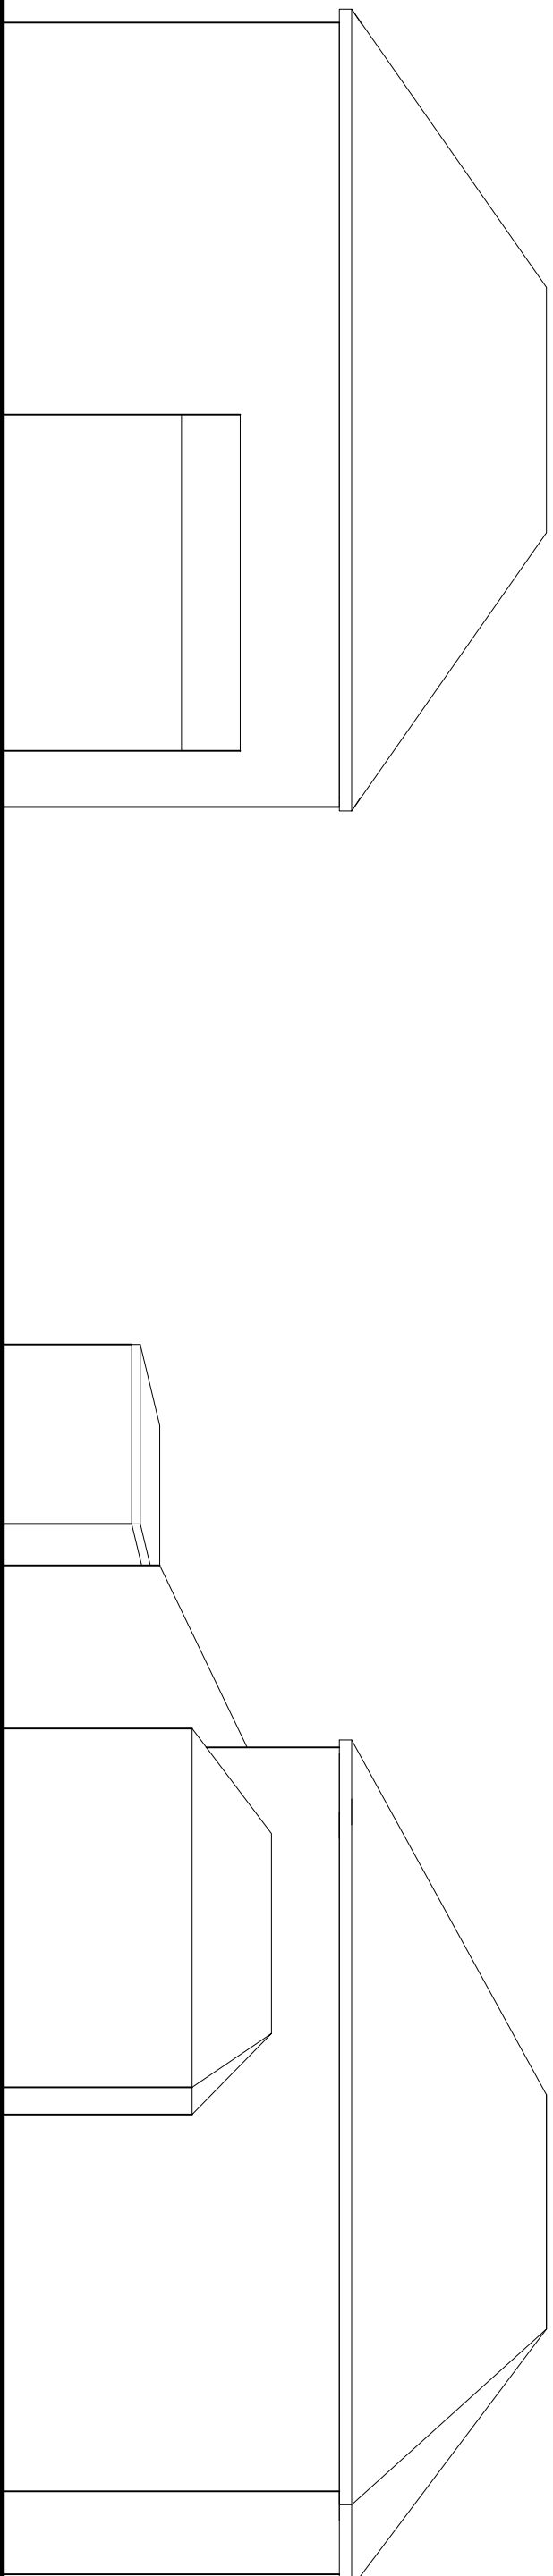

North Facing Boundary As Existing

Scale 1:100@A3

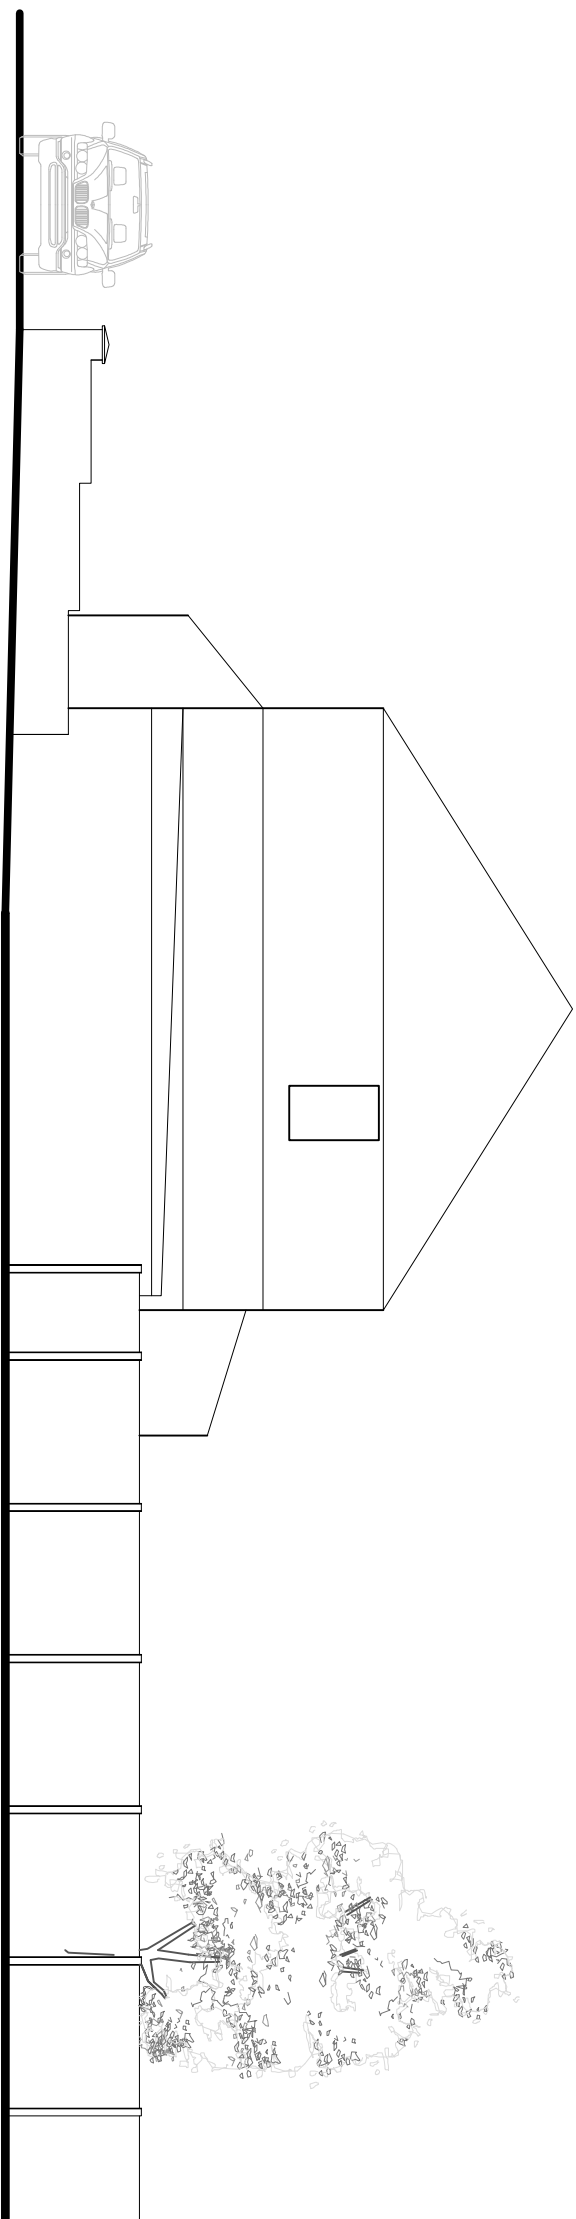

East Facing Boundary As Existing

Scale 1:100@A3

REVISION	DATE	DRAWN	CHECKED	DESCRIPTION
CUSTOMER		SCALE		
MR HENRY PETERMACK		1:100@A3	AUG 2019	
PROJECT LAND ADJACENT TO 4 MOUNT CRESCENT HOVLAND				
DRAWING TITLE		DRAWN	CHECKED	
		MH	ML	
DRAWING NO.		JOB NUMBER	DRAWING NO.	REVISION
ELEVATIONS SHEET 2 OF 2		1927	103	
AS EXISTING				

ISSUED FOR PLANNING

TIMEARCHITECTS

Creative Conservation - Inspiring Design, Time Architects 226-228 Holme Lane, Sheffield, S647Z
Registered Company Number in England and Wales: 80033383. Director: Alison Leigh
W www.timearchitects.co.uk **E** info@timearchitects.co.uk **T** 0114 430 0114

© all rights reserved, report all discrepancies, do not scale from drawing, check dimensions on site