

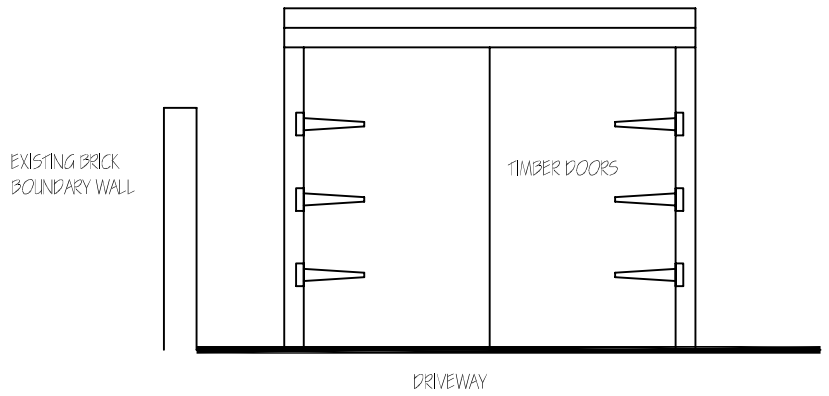


EXISTING FRONT
ELEVATION 1:50

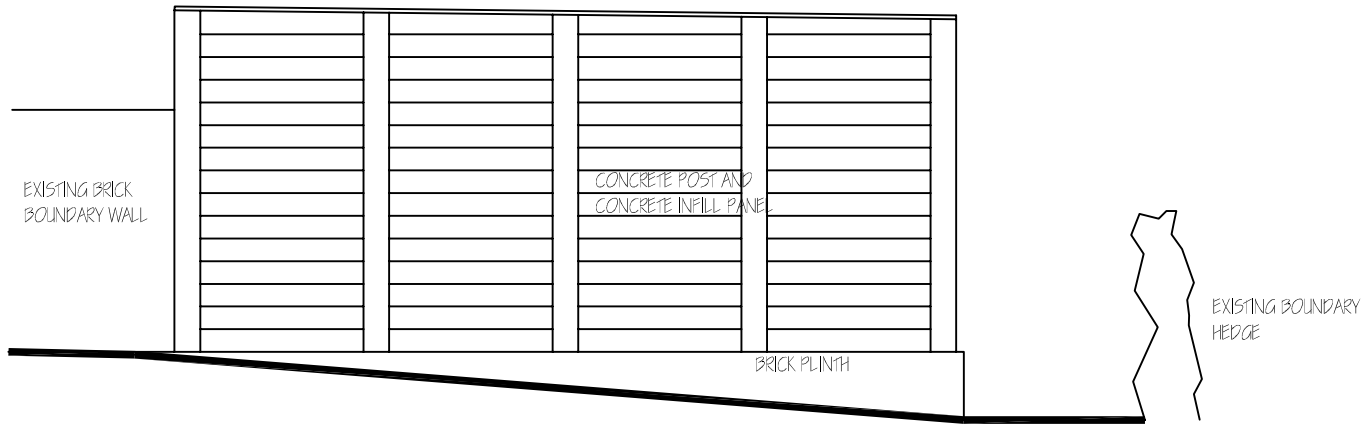


EXISTING SIDE
ELEVATION 1:50

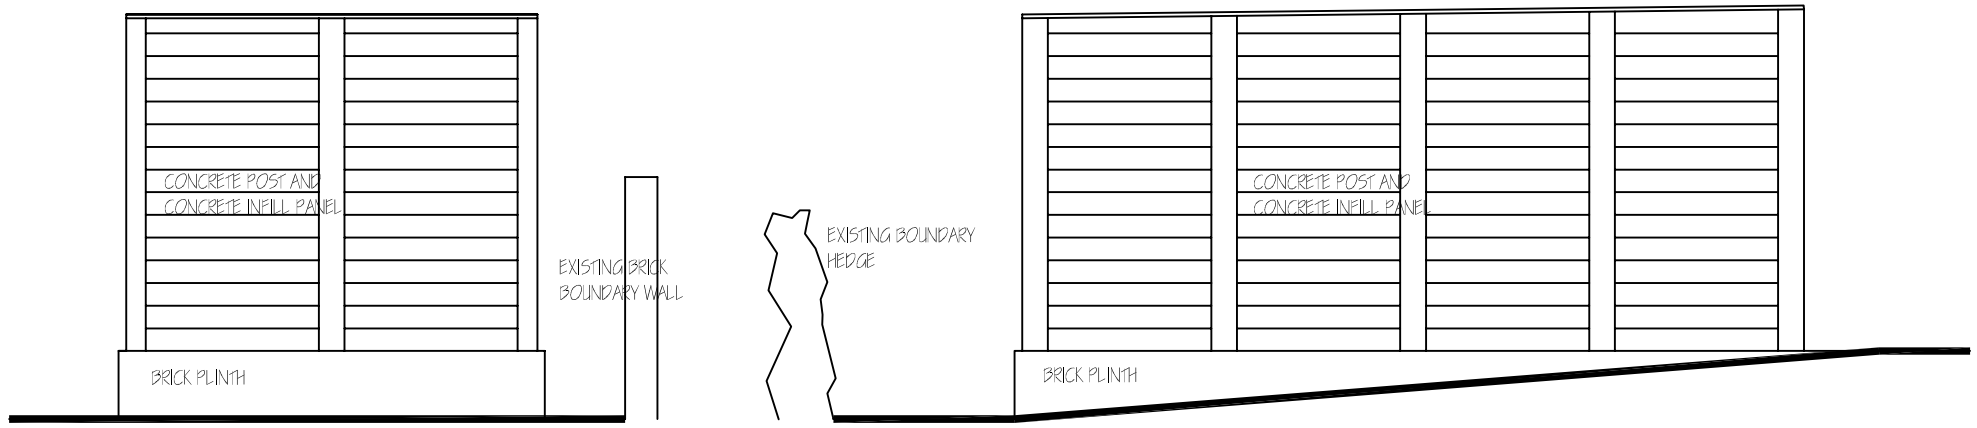

EXISTING REAR
ELEVATION 1:50

EXISTING SIDE
ELEVATION 1:50

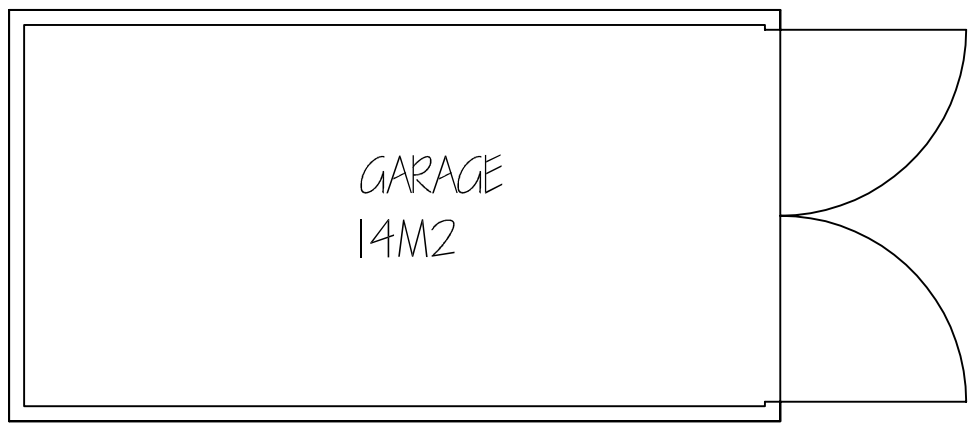

EXISTING PLAN
1:50

Revisions	A. A----	00-00-00
This drawing is for planning permission only and is not a construction drawing.		
Drawing Title	EXISTING-GARAGE-PLANS	
Job No. - Dwg No.	MY/2014/02 . -	
Client:	MICHAEL YARDLEY 12 CORONATION CRESCENT BIRDWELL BARNSLEY S75 5RN	
Scale.	1:50	