




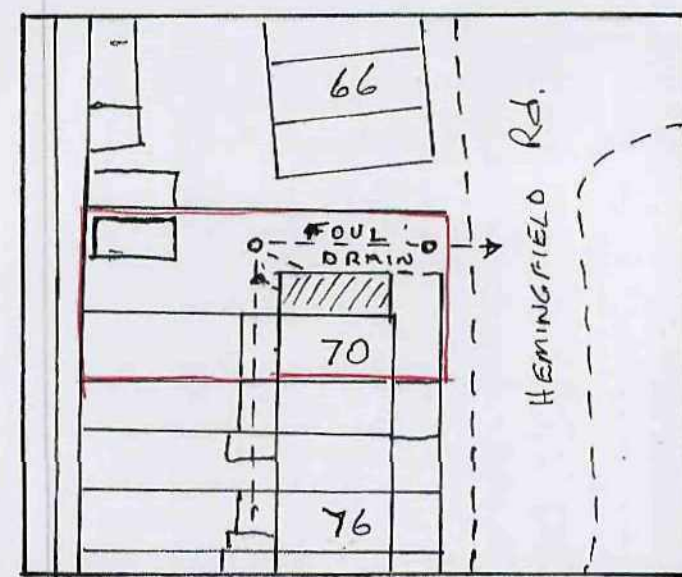

BLOCK PLAN 1:500

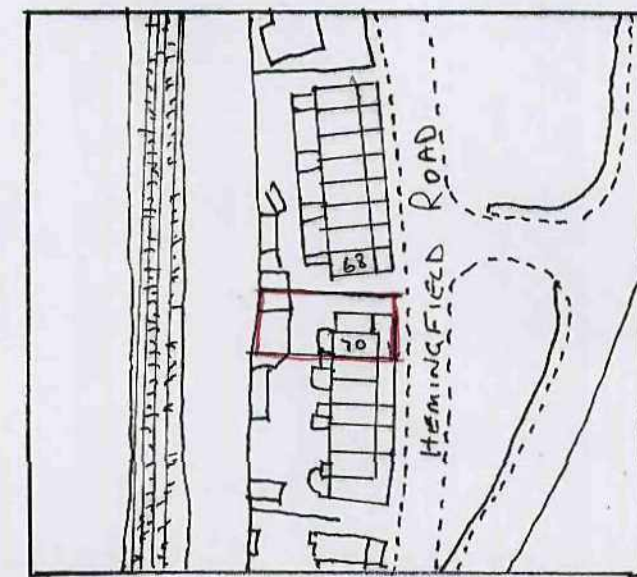

LOCATION PLAN 1:1250

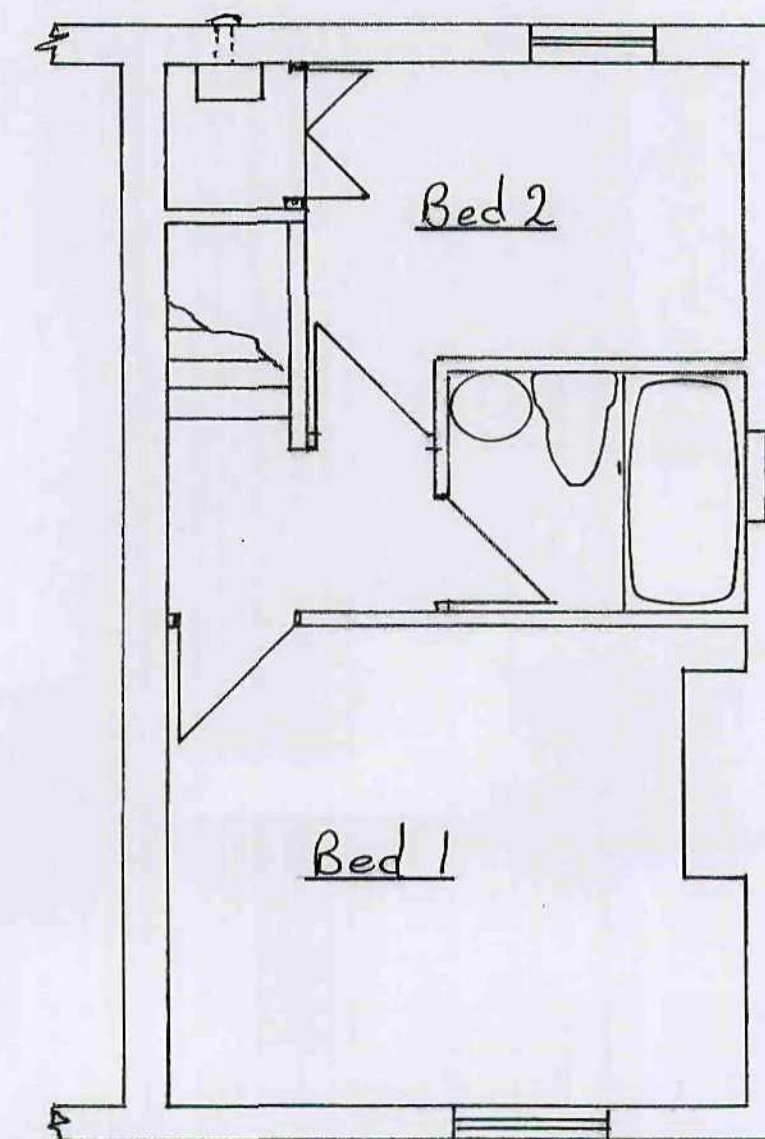

EX FIRST FLOOR

PROPOSED

TWO STOREY EXTENSION

AT


70, HEMINGFIELD Rd.

HEMINGFIELD


BARNSELEY

SCALE


1:50

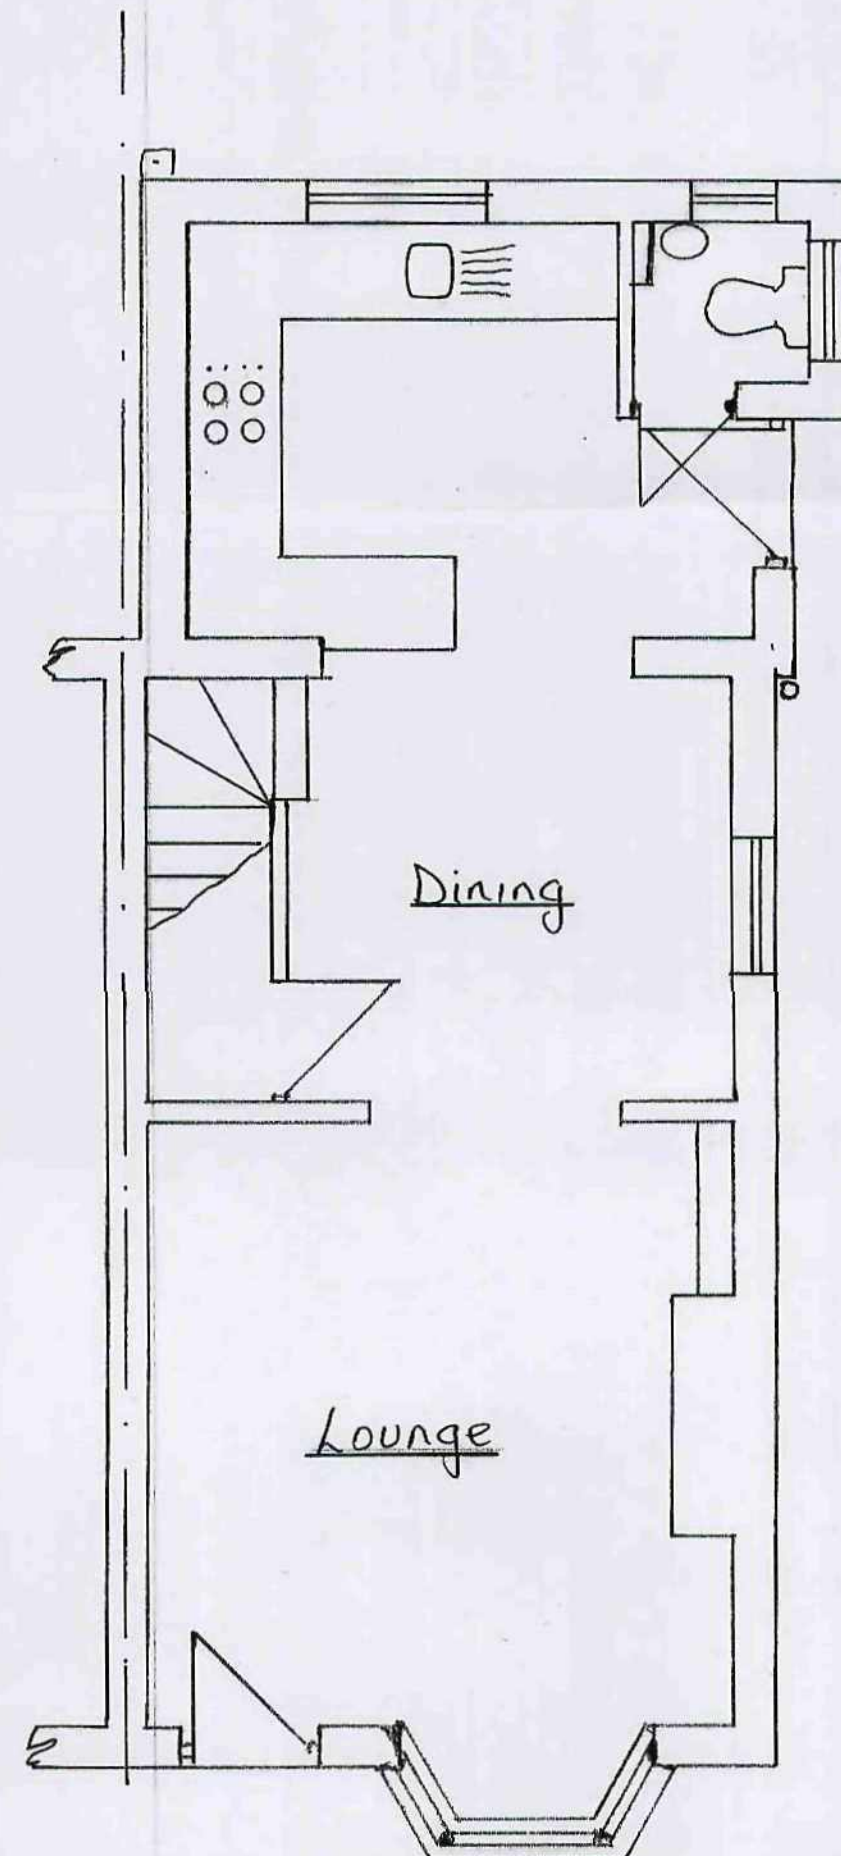

EX GROUND FLOOR

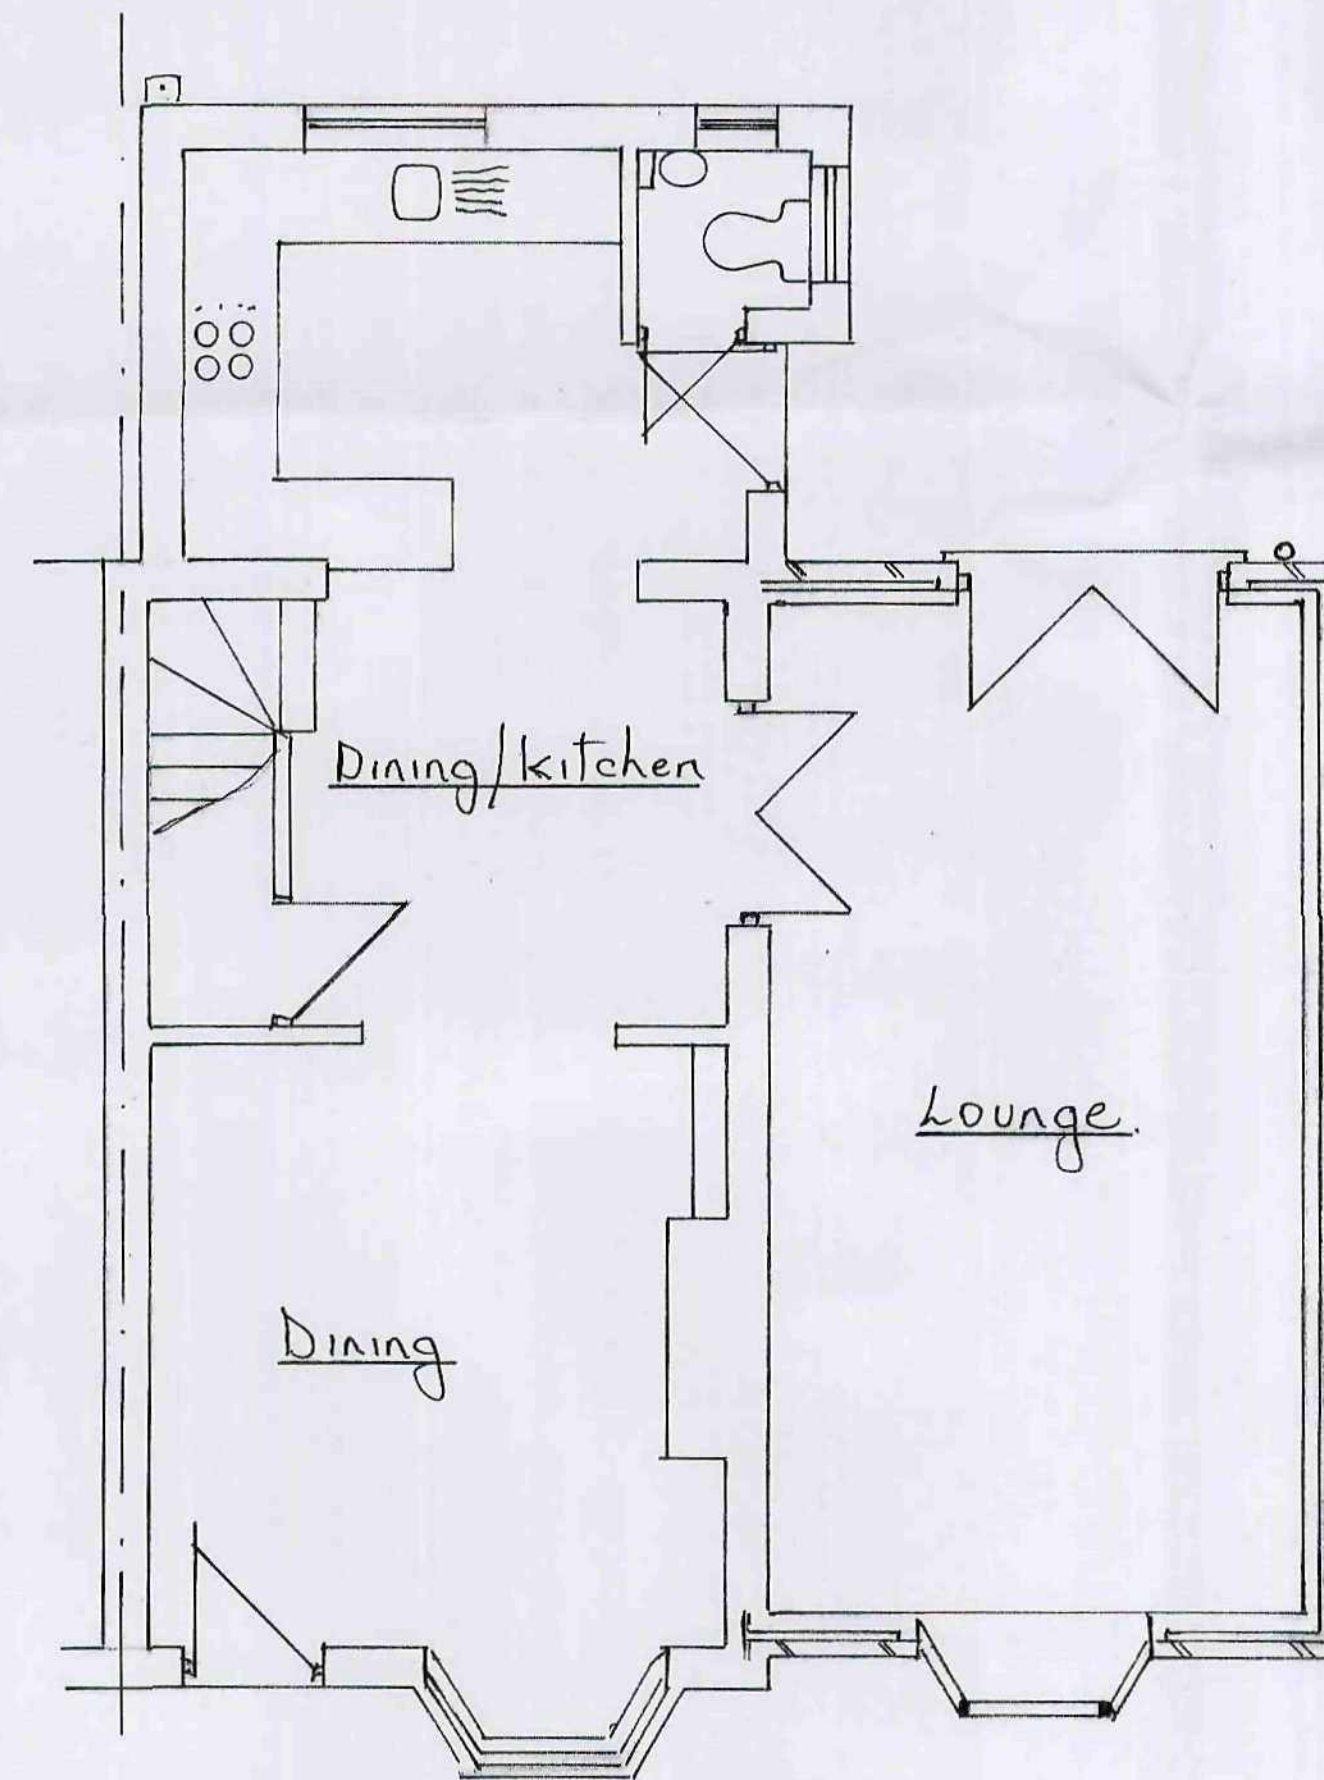

PROPOSED GROUND FLOOR

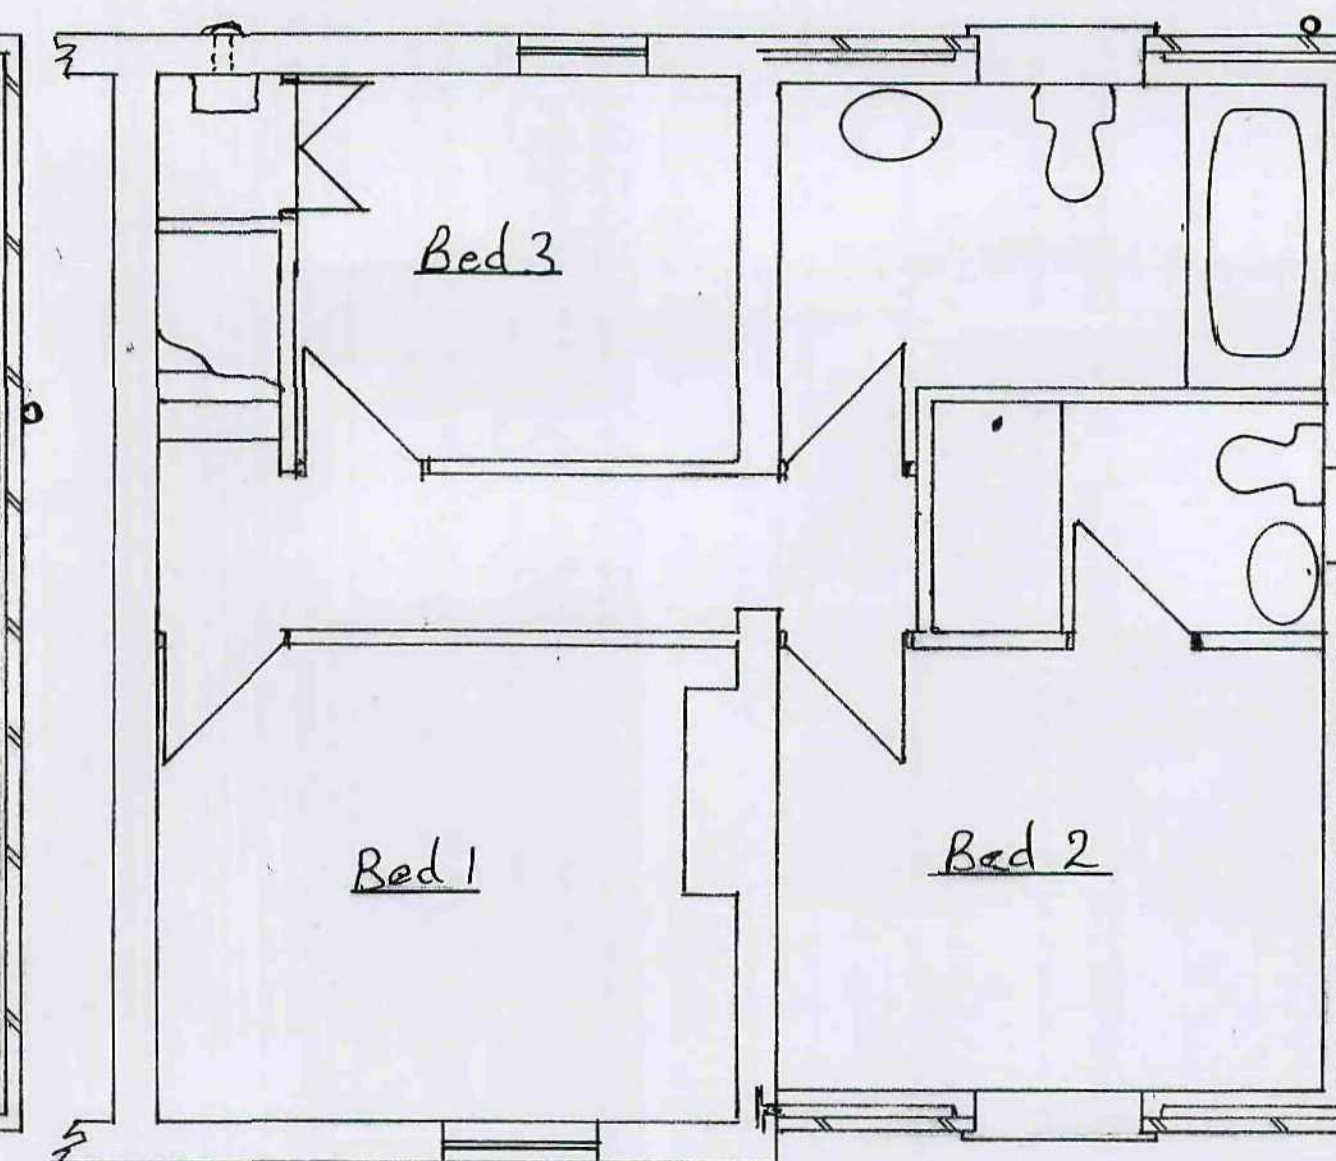

PROPOSED FIRST FLOOR

MATCHING
RED BRICK