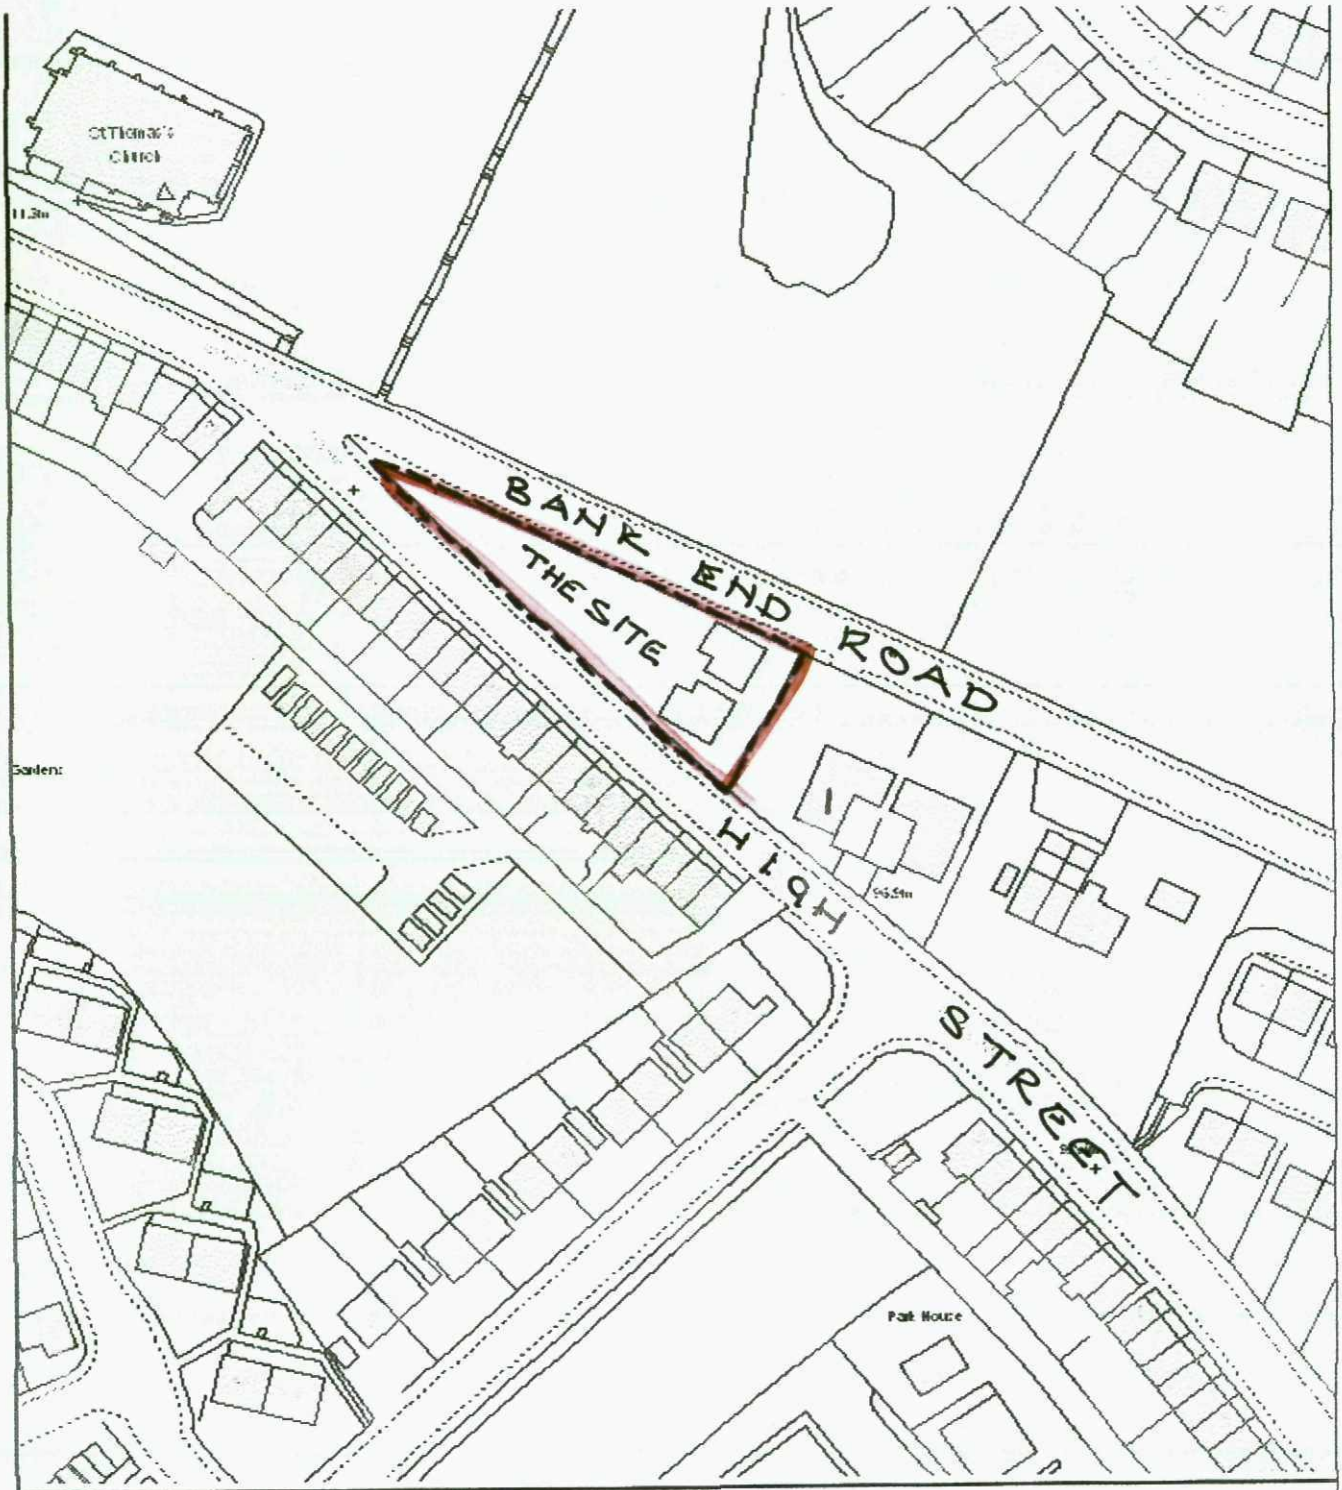


LOCATION PLAN, 1:1250
BANK END ROAD/ HIGH ST.
WORSBROUGH DALE