



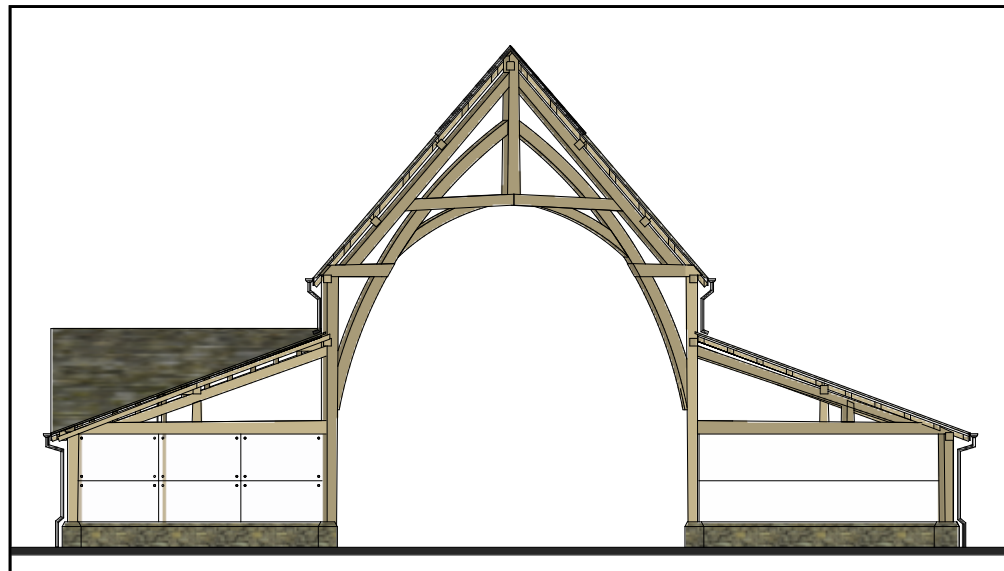

SOUTH ELEVATION - 1:200

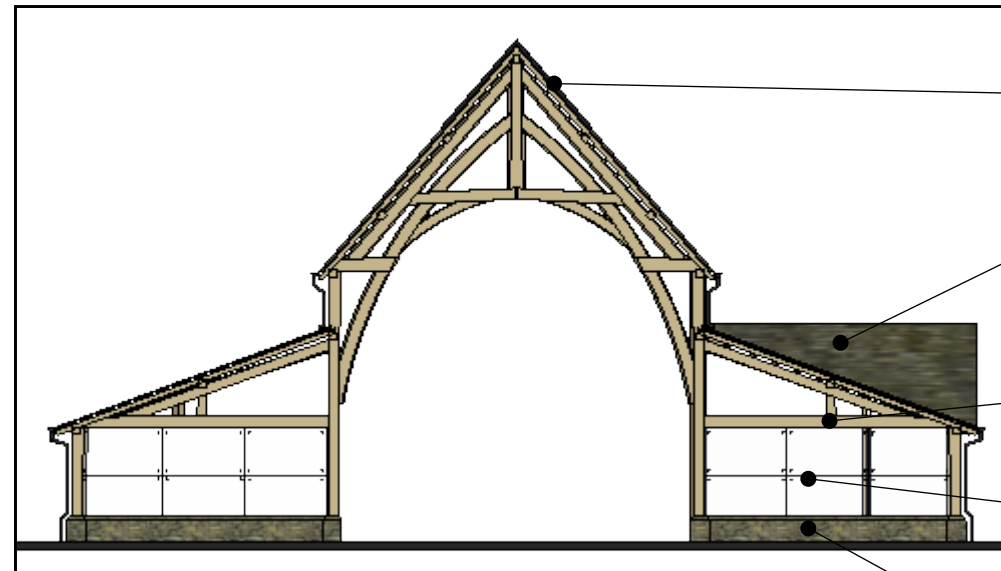


NORTH ELEVATION - 1:200

- RIDGE TO COMPRISE OF KALWALL TRANSLUCENT PANELS OR SIMILAR APPROVED.
- PROPOSED ROOF COVERING TO BE ARTIFICIAL STONE SLATES, TO MATCH LOCAL VERNACULAR, OR SIMILAR APPROVED.
- OAK TIMBER CRUCK FRAME. (TO SPECIALISTS DESIGN)
- WEATHER SCREENING TO COMPRISE OF CLEAR GLAZING. TO BE LIGHTWEIGHT SINGLE GLAZED HIDDEN / FRAMELESS SYSTEM OR SIMILAR APPROVED.



WEST ELEVATION - 1:200

- LOW LEVEL PLINTH WALL TO BE STONE, WITH DRY STONE WALL APPEARANCE.
- RIDGE TO COMPRISE OF KALWALL TRANSLUCENT PANELS OR SIMILAR APPROVED.
- PROPOSED ROOF COVERING TO BE ARTIFICIAL STONE SLATES, TO MATCH LOCAL VERNACULAR, OR SIMILAR APPROVED.
- OAK TIMBER CRUCK FRAME. (TO SPECIALISTS DESIGN)
- WEATHER SCREENING TO COMPRISE OF CLEAR GLAZING. TO BE LIGHTWEIGHT SINGLE GLAZED HIDDEN / FRAMELESS SYSTEM OR SIMILAR APPROVED.
- LOW LEVEL PLINTH WALL TO BE STONE, WITH DRY STONE WALL APPEARANCE.

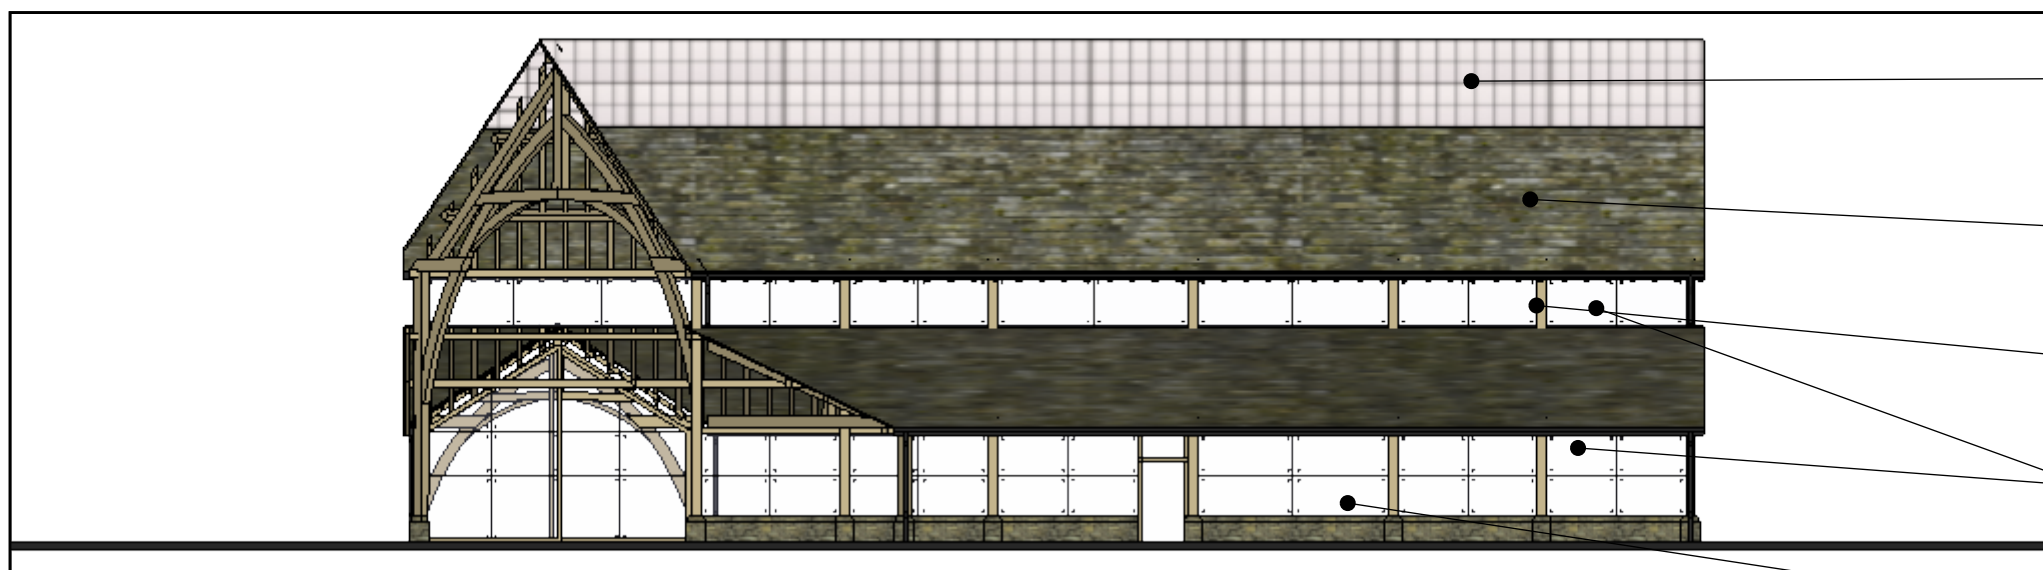

EAST ELEVATION - 1:200

- RIDGE TO COMPRISE OF KALWALL TRANSLUCENT PANELS OR SIMILAR APPROVED.
- PROPOSED ROOF COVERING TO BE ARTIFICIAL STONE SLATES, TO MATCH LOCAL VERNACULAR, OR SIMILAR APPROVED.
- OAK TIMBER CRUCK FRAME. (TO SPECIALISTS DESIGN)
- WEATHER SCREENING TO COMPRISE OF CLEAR GLAZING. TO BE LIGHTWEIGHT SINGLE GLAZED HIDDEN / FRAMELESS SYSTEM OR SIMILAR APPROVED.
- LOW LEVEL PLINTH WALL TO BE STONE, WITH DRY STONE WALL APPEARANCE.