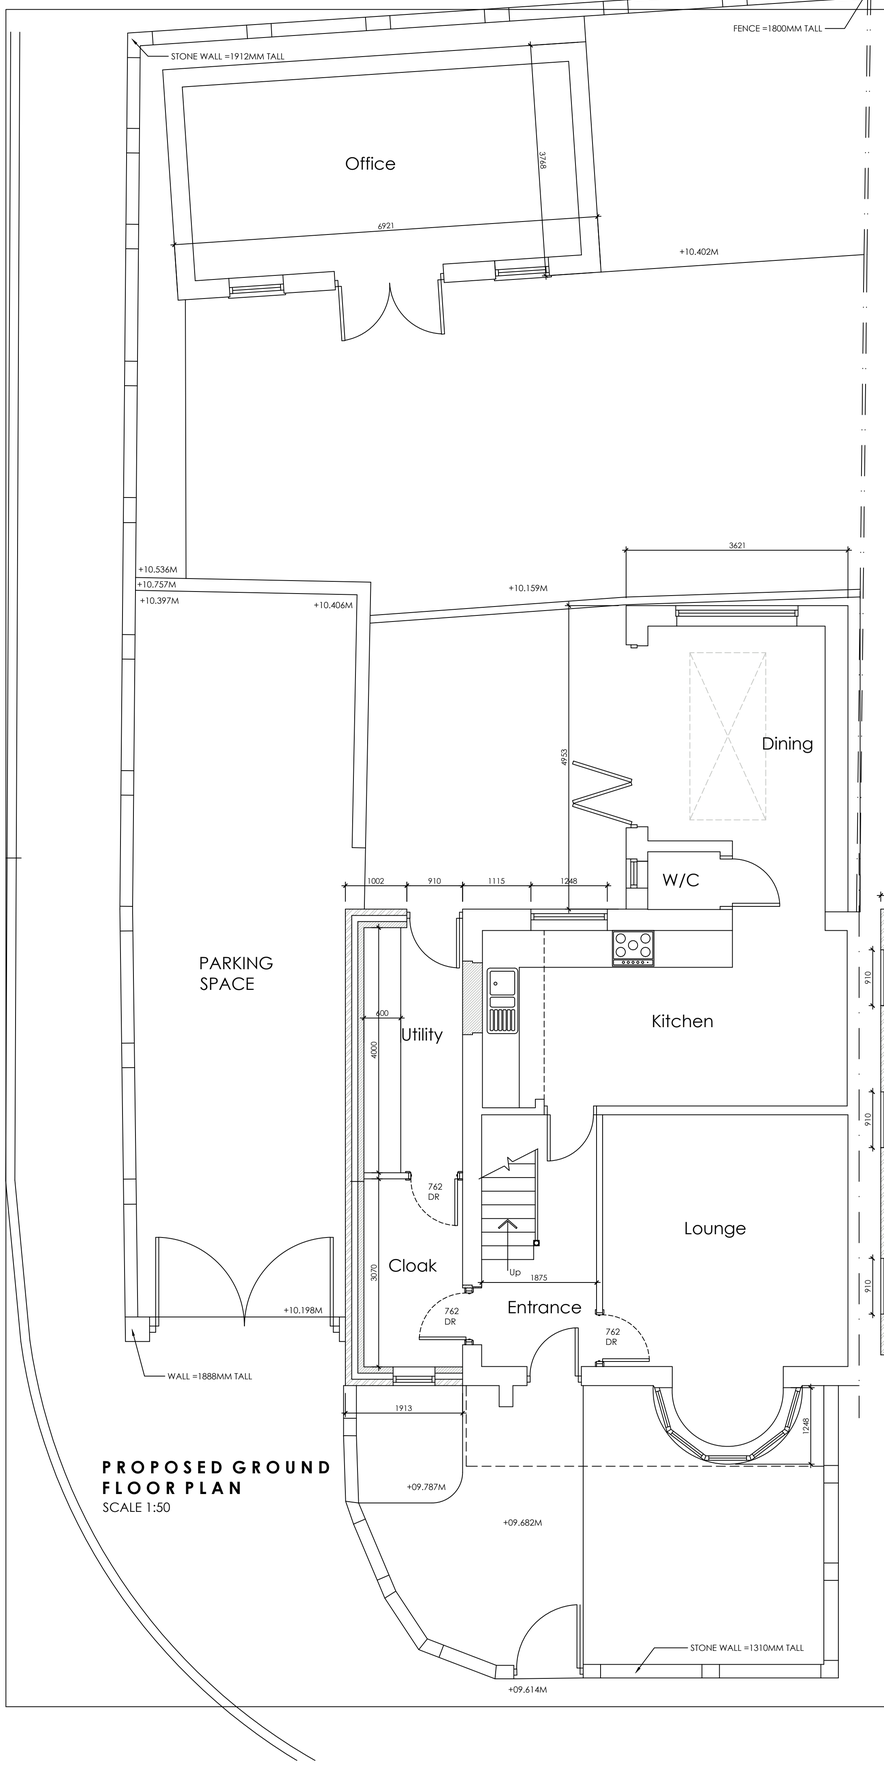

PROPOSED GROUND FLOOR PLAN
SCALE 1:50

PROPOSED REAR ELEVATION
SCALE 1:100

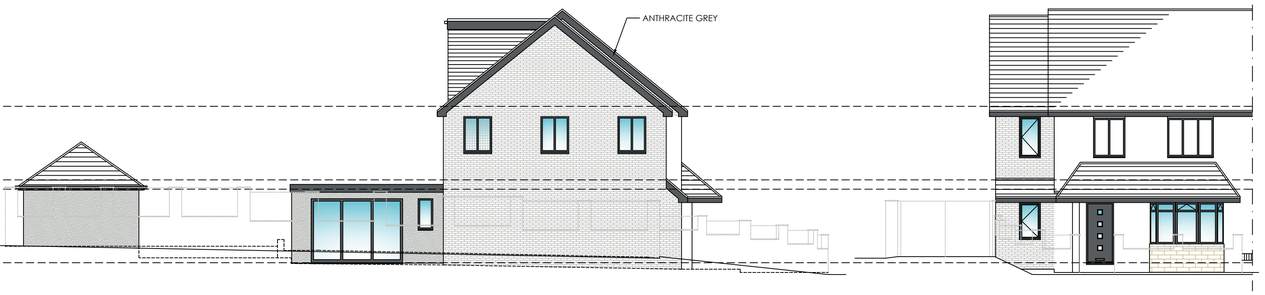

PROPOSED SIDE ELEVATION
SCALE 1:100

PROPOSED FRONT ELEVATION
SCALE 1:100

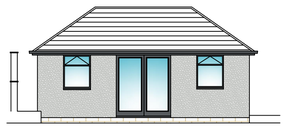

PROPOSED FRONT ELEVATION
SCALE 1:100

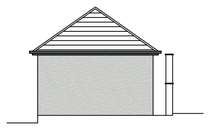

PROPOSED SIDE ELEVATION
SCALE 1:100

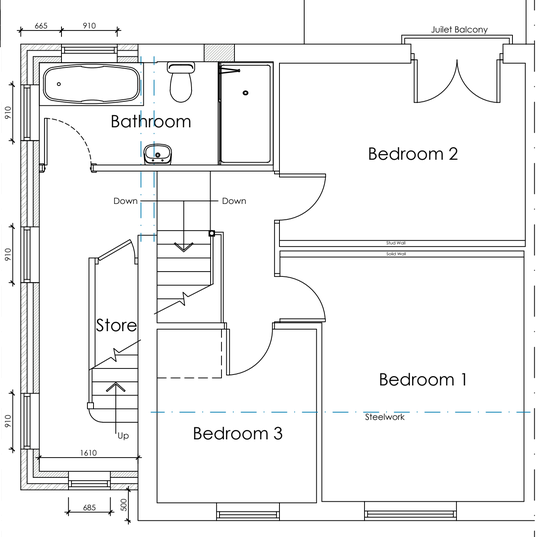

PROPOSED FIRST FLOOR PLAN
SCALE 1:50

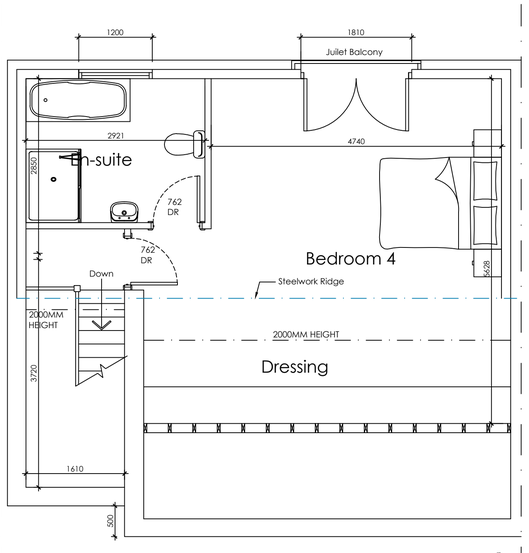

PROPOSED SECOND FLOOR PLAN
SCALE 1:50

LOCATION PLAN
SCALE 1:1250

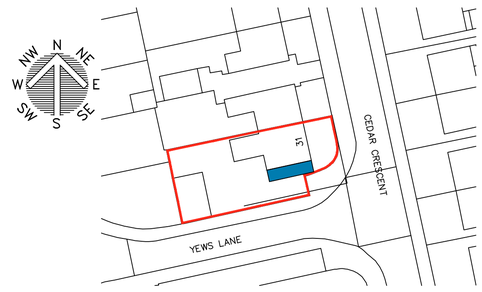

BLOCK PLAN
SCALE 1:500

White Agus Architectural Services

OFFICE ONE.
34 VICTORIA ROAD,
BARNSLEY,
S70 2BU

Phone: 01226 208482
Email: info@whiteagus.co.uk
Web: www.whiteagus.co.uk

Project.	Client.		
PROPOSED WORKS AT 31 CEDAR CRESCENT, KENDRAY BARNSLEY, S70 3LP	MR NATHAN DUDLEY		
Drawing Title. PROPOSED PLANS AND ELEVATIONS	Date. OCTOBER 2023	Scale. 1:50 & 1:100 @ A1	
	Ref. 23-130	Dwg. No. 01	Rev. C

Date	Suffix	Description	Date	Suffix	Description
06/02/2024	A	REVISED TO CLIENTS REQUIREMENTS			
05/08/2024	B	REVISED FOR PLANNING			
27/09/2024	C	REVISED FOR PLANNING			