
Barnsley FC

Artificial Turf Pitch Refurbishment

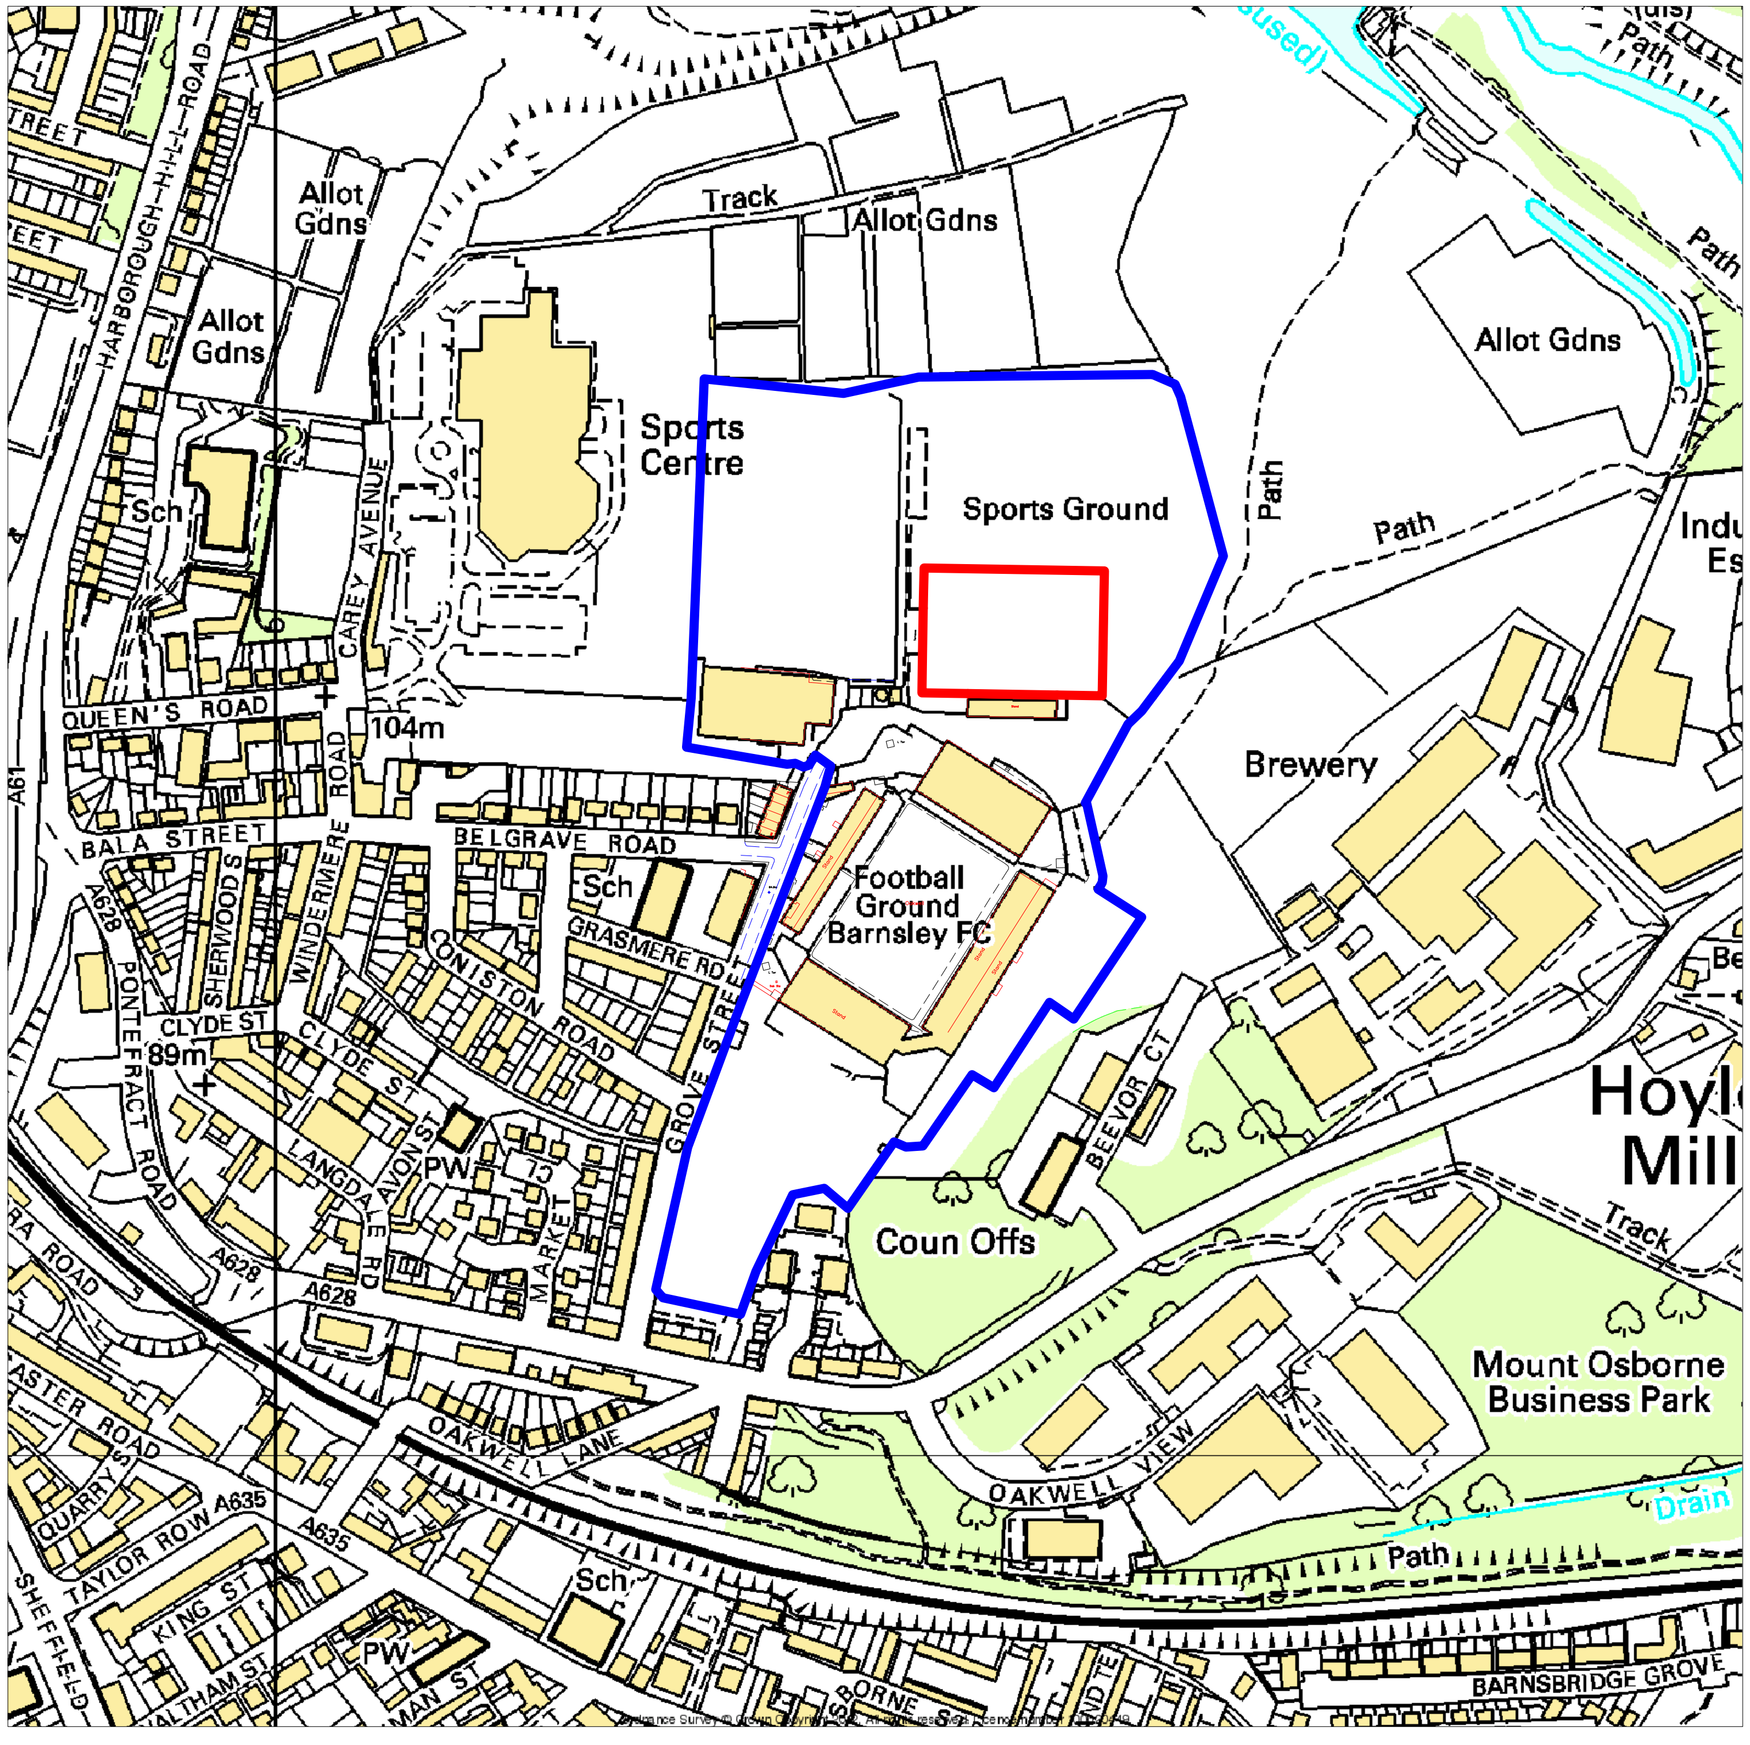

Ordnance Survey © Crown Copyright 2012. All rights reserved. Licence number 100022432

N

CONSULTANTS
Surfacing Standards LTD
1a Perth House, Corby,
Northants, NN17 5JG
01536 400 012


1 - DO NOT SCALE FROM DRAWING, ALL DIMENSIONS TO BE CHECKED ON SITE PRIOR TO COMMENCEMENT OF WORKS.
2 - THIS DRAWING IS COPYRIGHT TO SURFACING STANDARDS LTD
3 - ALL PERSONNEL SHOULD BE AWARE OF THE HEALTH AND SAFETY PLAN WHICH IS RETAINED IN THE SITE MANAGERS OFFICE

NOTES

REV	DESCRIPTION	BY	CHK	DATE
01	Boundary Colours Altered	WB		13.02.13
00	FIRST ISSUE	WB	TB	05.12.12

Surfacing Standards Limited
SPORTS PITCH CONSULTANTS

KEY PLAN

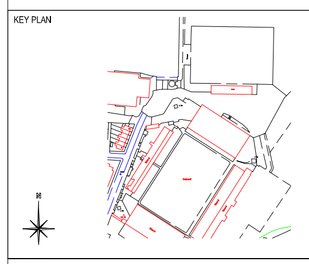

AUTHOR
Wesley Bugg

TITLE
Barnsley FC
Artificial Turf Pitch
Block Plan of Site

PROJECT	SCALE	SIZE
SS1575	1:2500	A1

DRAWING No	REVISION
02	01