CONTRACTORS MUST VERIFY ALL DIMENSIONS ON SITE BEFORE COMMENCING ANY WORK ON SHOP DRAWINGS

IF THIS DRAWING EXCEEDS THE QUANTITIES IN ANY WAY THE ARCHITECTS ARE TO BE INFORMED BEFORE THE WORK IS INITIATED

MartinAnthonyDesign Copyright

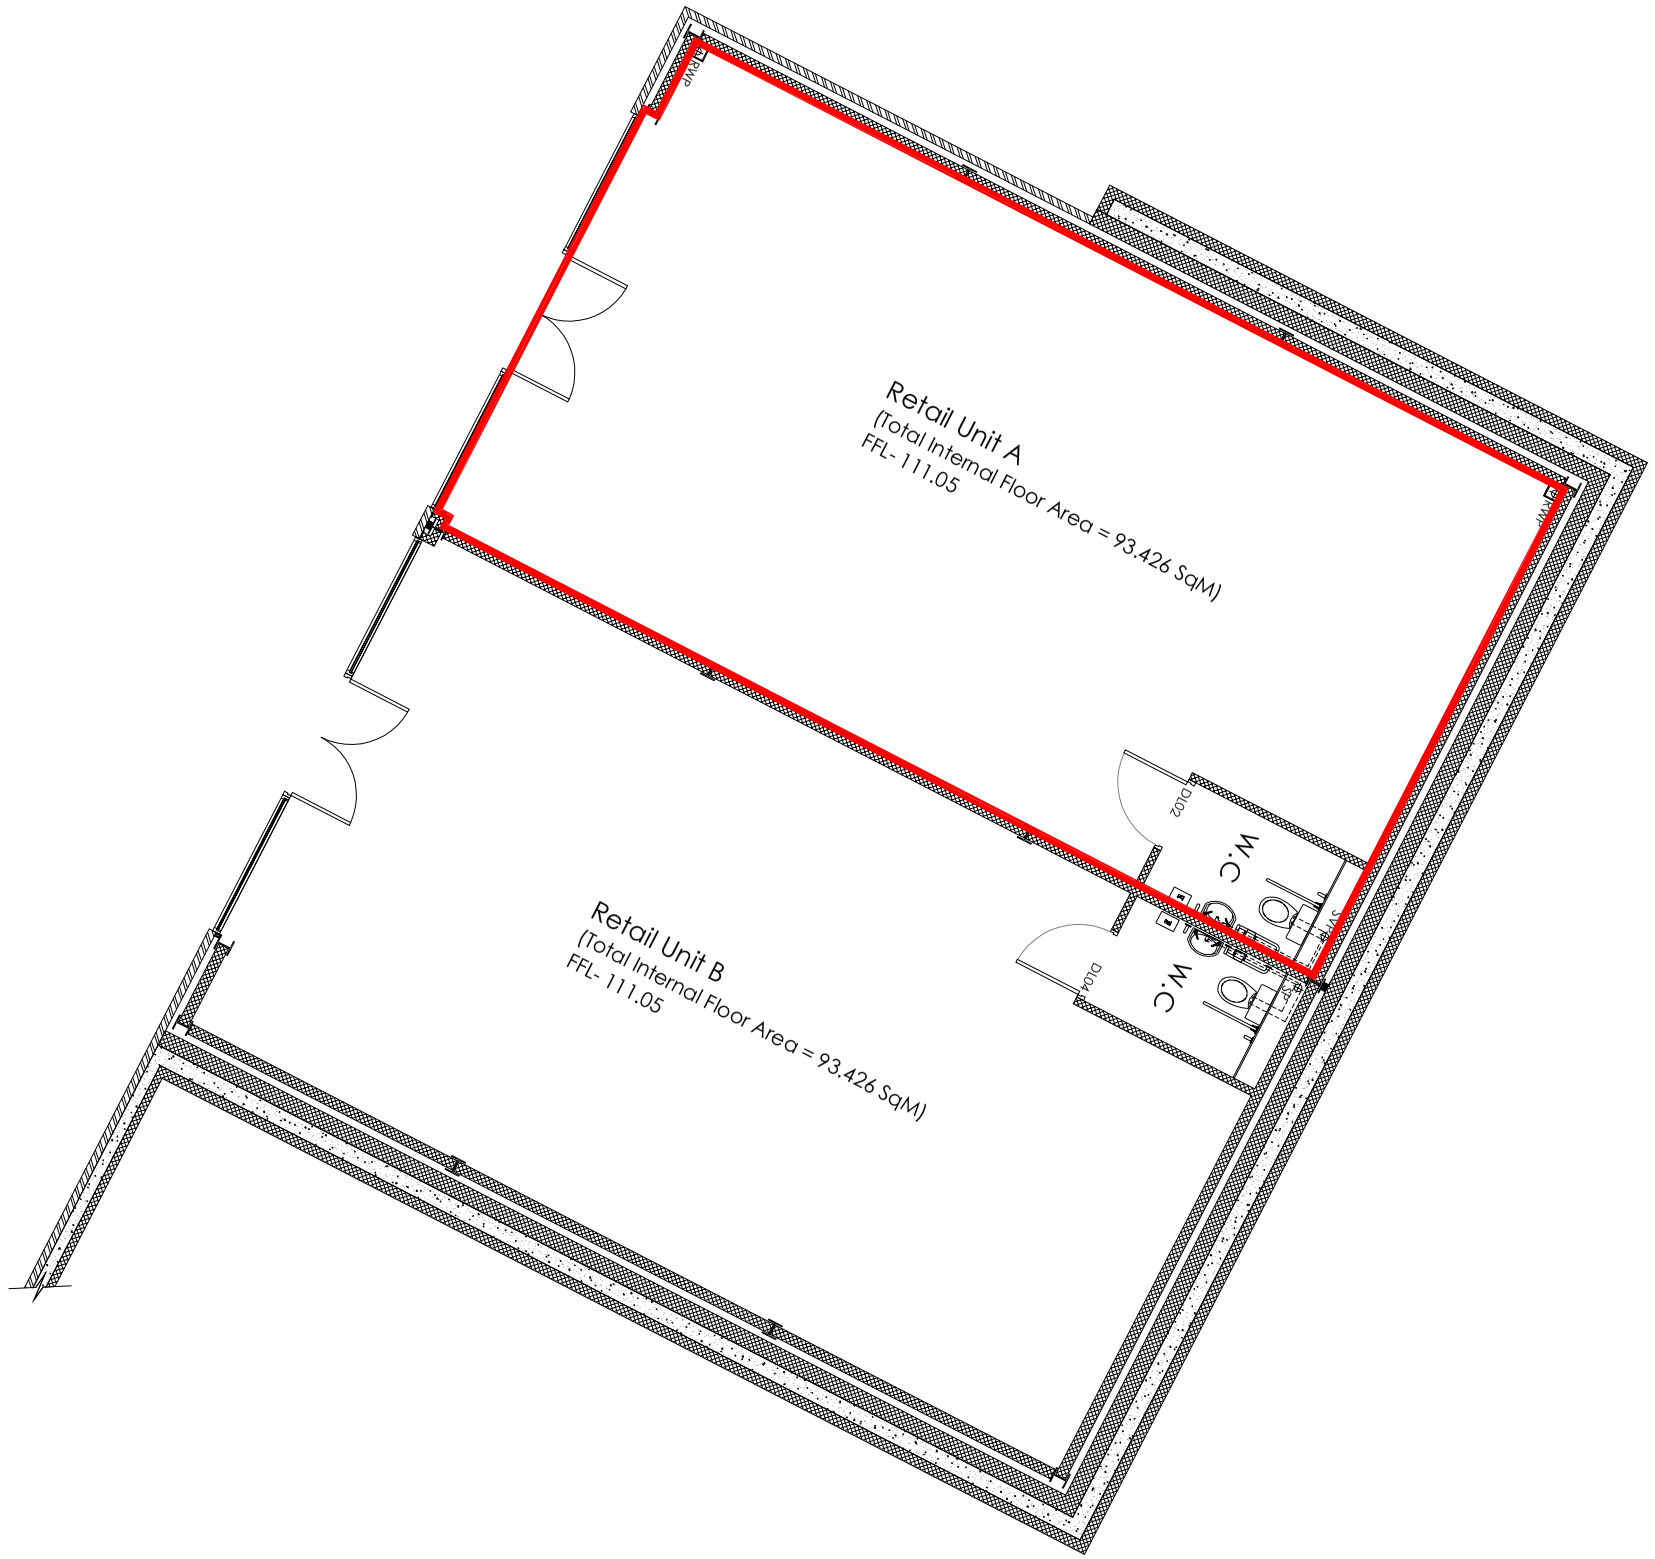

FLOOR PLAN
1:100@A3

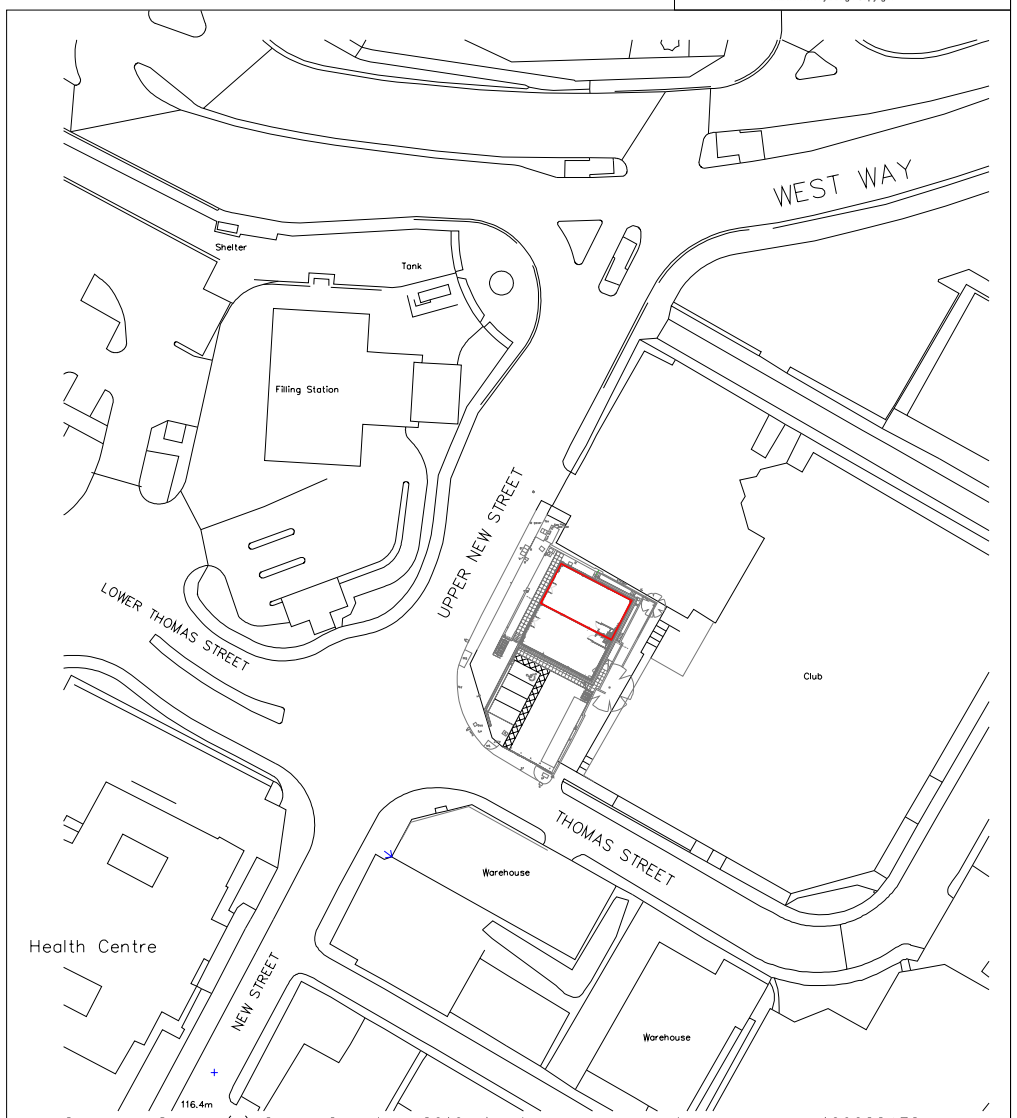

Ordnance Survey (c) Crown Copyright 2016. All rights reserved. Licence number 100022432

LOCATION PLAN
1:1250@A3

REV	AMENDMENT	DATE	CHKD

MARTIN anthony DESIGN

CLIENT
PapaJohns(GB)Ltd

PROJECT
UPPER NEW STREET
BARNSLEY

DRAWING TITLE
LOCATION PLAN

SCALE	DRAWN BY	CHECKED	DATE
1:100@A3 1:1250@A3	MAS	-	JUN'17

DRAWING NUMBER	REVISION
00763-06	-