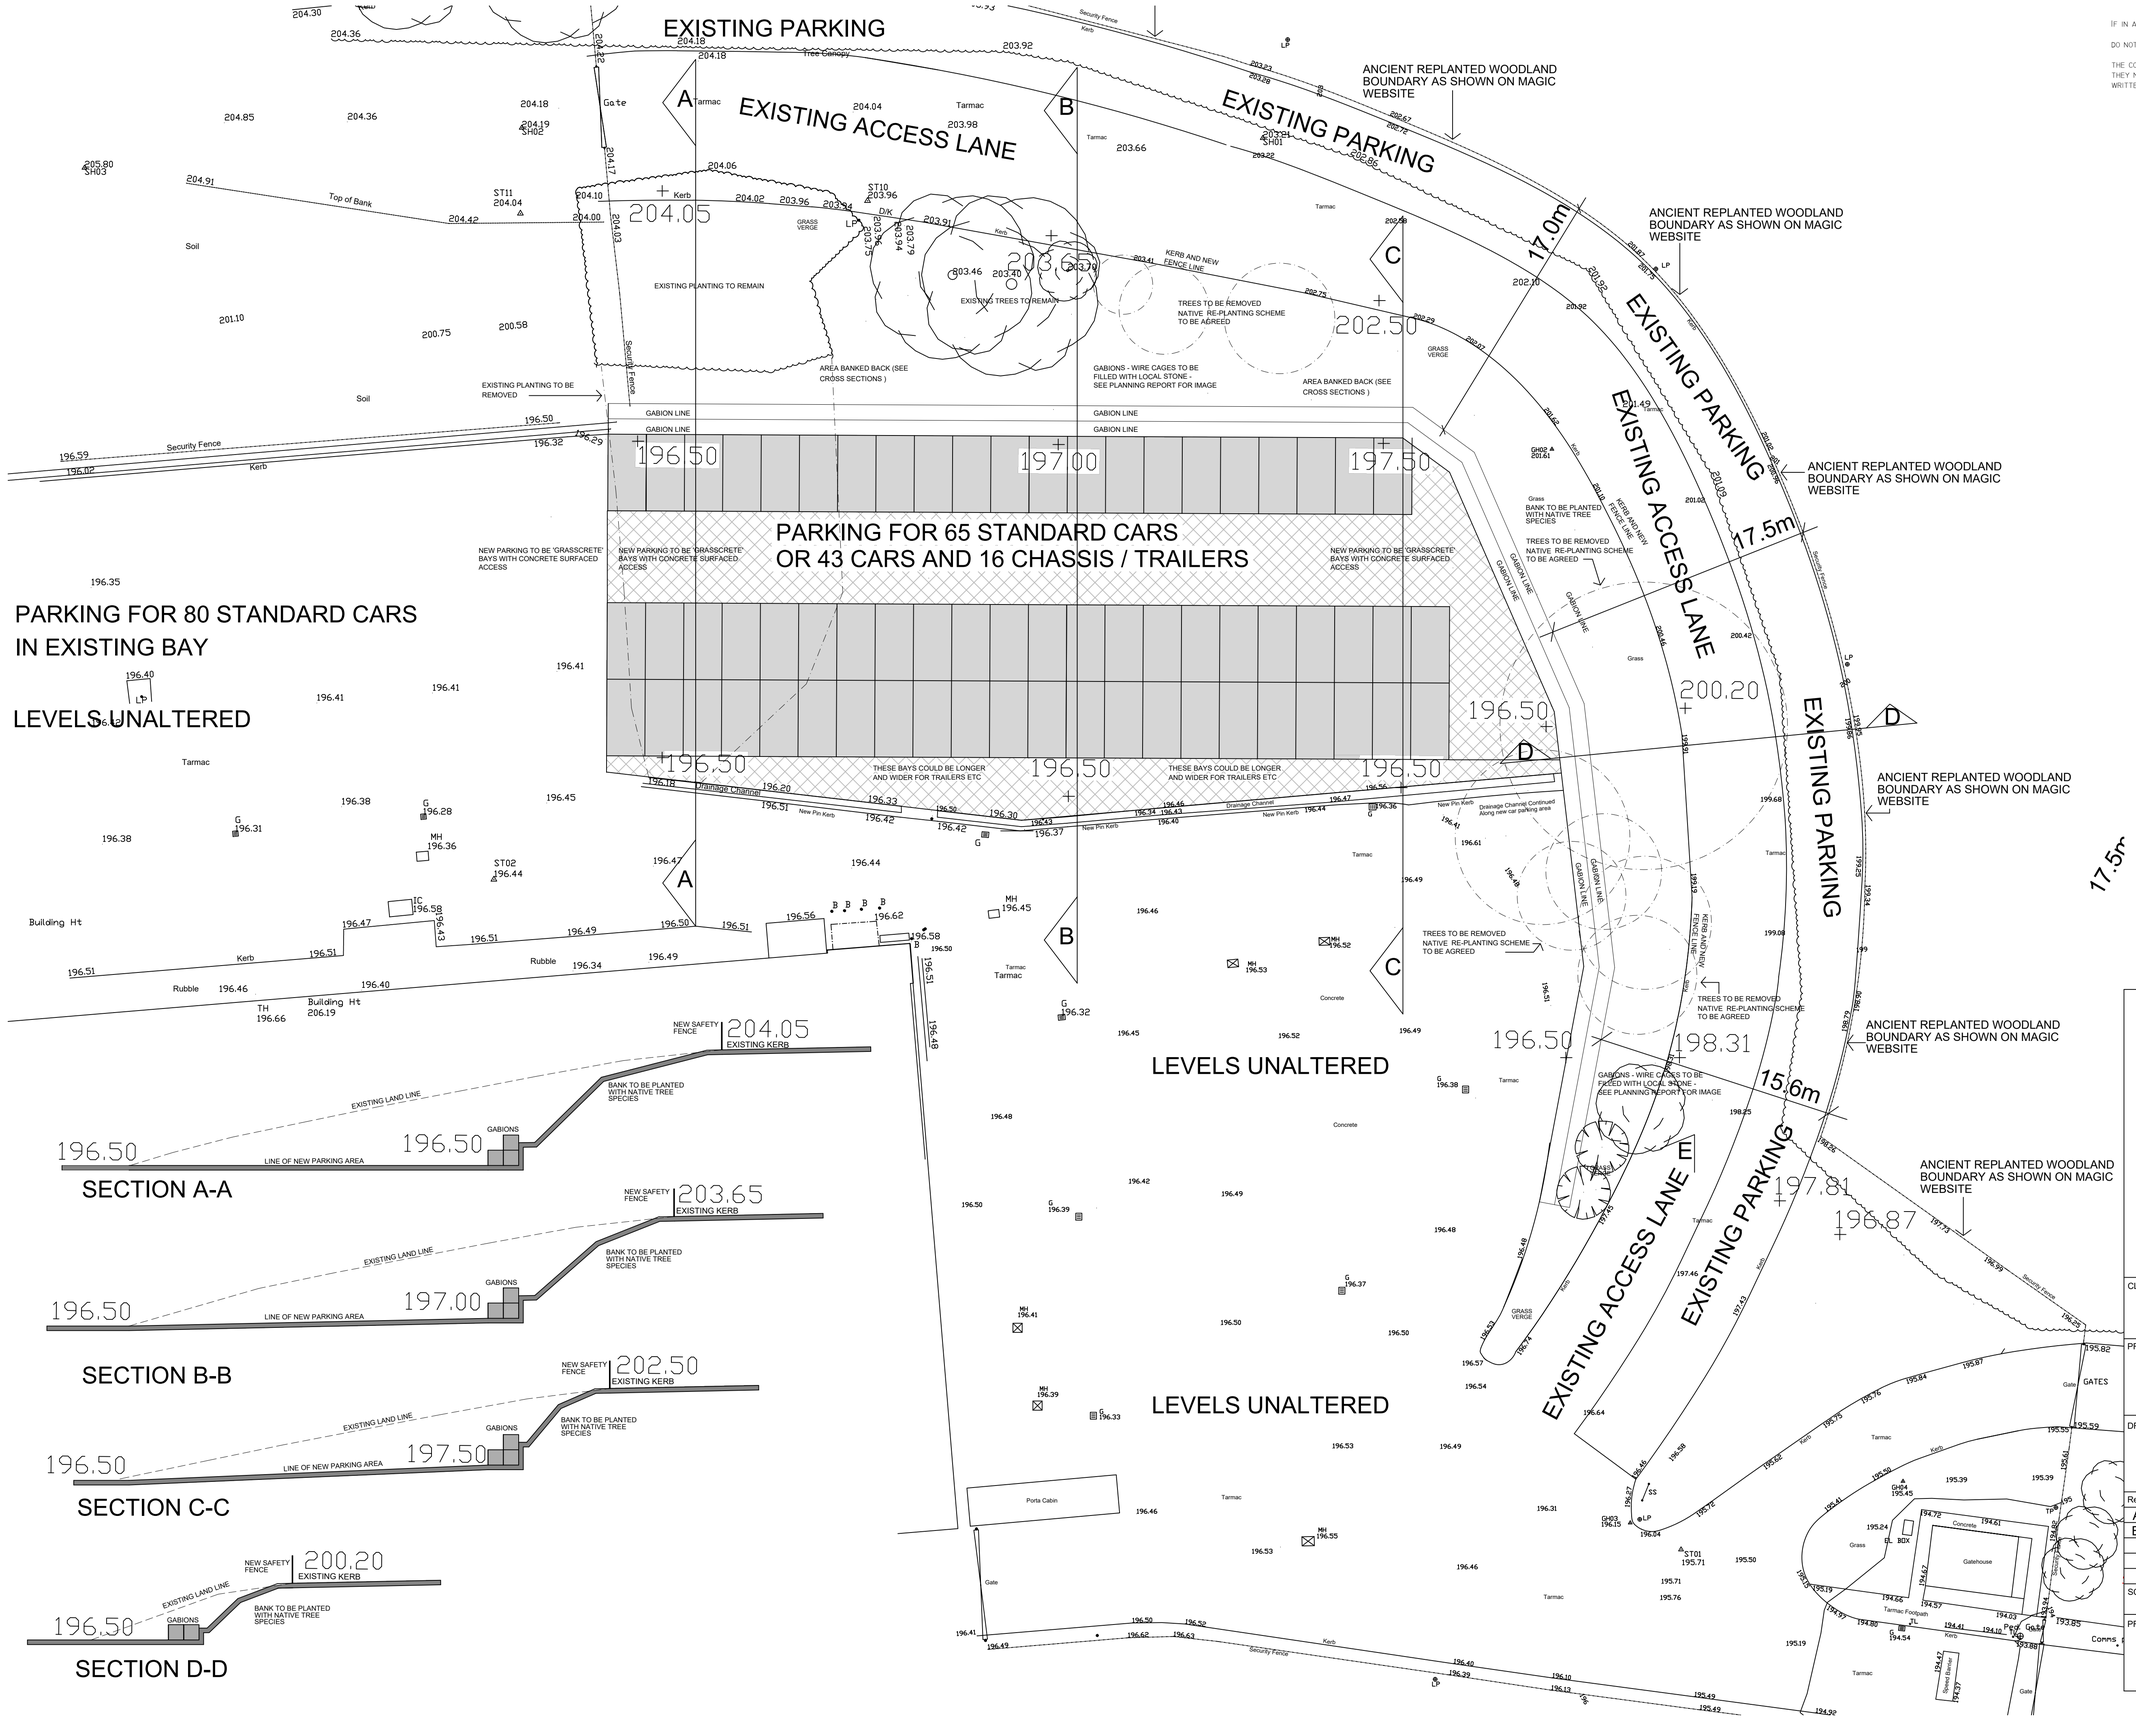

IF IN ANY DOUBT PLEASE ASK THE ARCHITECT FOR CLARIFICATION.

DO NOT SCALE FROM DRAWING. ALL DIMENSIONS TO BE CHECKED ON SITE

THE COPYRIGHT FOR THESE DRAWINGS REMAINS THE PROPERTY OF THE ARCHITECT, THEY MUST NOT BE REPRODUCED IN ANY WAY WITHOUT THE ARCHITECTS PRIOR WRITTEN CONSENT.

NORTHERN DESIGN PARTNERSHIP
Chartered Architects
The Chapel
Millmoor Road
Meltham
Huddersfield HD9 5JU
Telephone (01484) 854848
Fax (01484) 854949

CLIENT
TREK GROUP LTD

PROJECT
MID CAR PARK AREAS
MONTGOMERY HOUSE
SHEEPHOUSE WOOD
STOCKSBRIDGE S36 4GS

DRAWING TITLE
PROPOSED CAR PARKING LAYOUT AND CROSS SECTIONS

Rev.	Notes	Date	Drawn
A	ANCIENT WOODLAND BOUNDARY INCLUDED. PARKING REDUCED BY ONE	11.20	PB
B	ADDITIONAL PARKING OMITTED	12.20	PB

SCALE		
1:200 @ A1	04.20	PB

PROJECT No.	DRAWING No.	Rev.
1966	02	B