




Title number SYK642126
Ordnance Survey map reference SK3298SE
Scale 1:1250 enlarged from 1:2500
Administrative area South Yorkshire : Barnsley


HM Land Registry
Official copy of
title plan

SITE LOCATION PLAN



OAK TREE

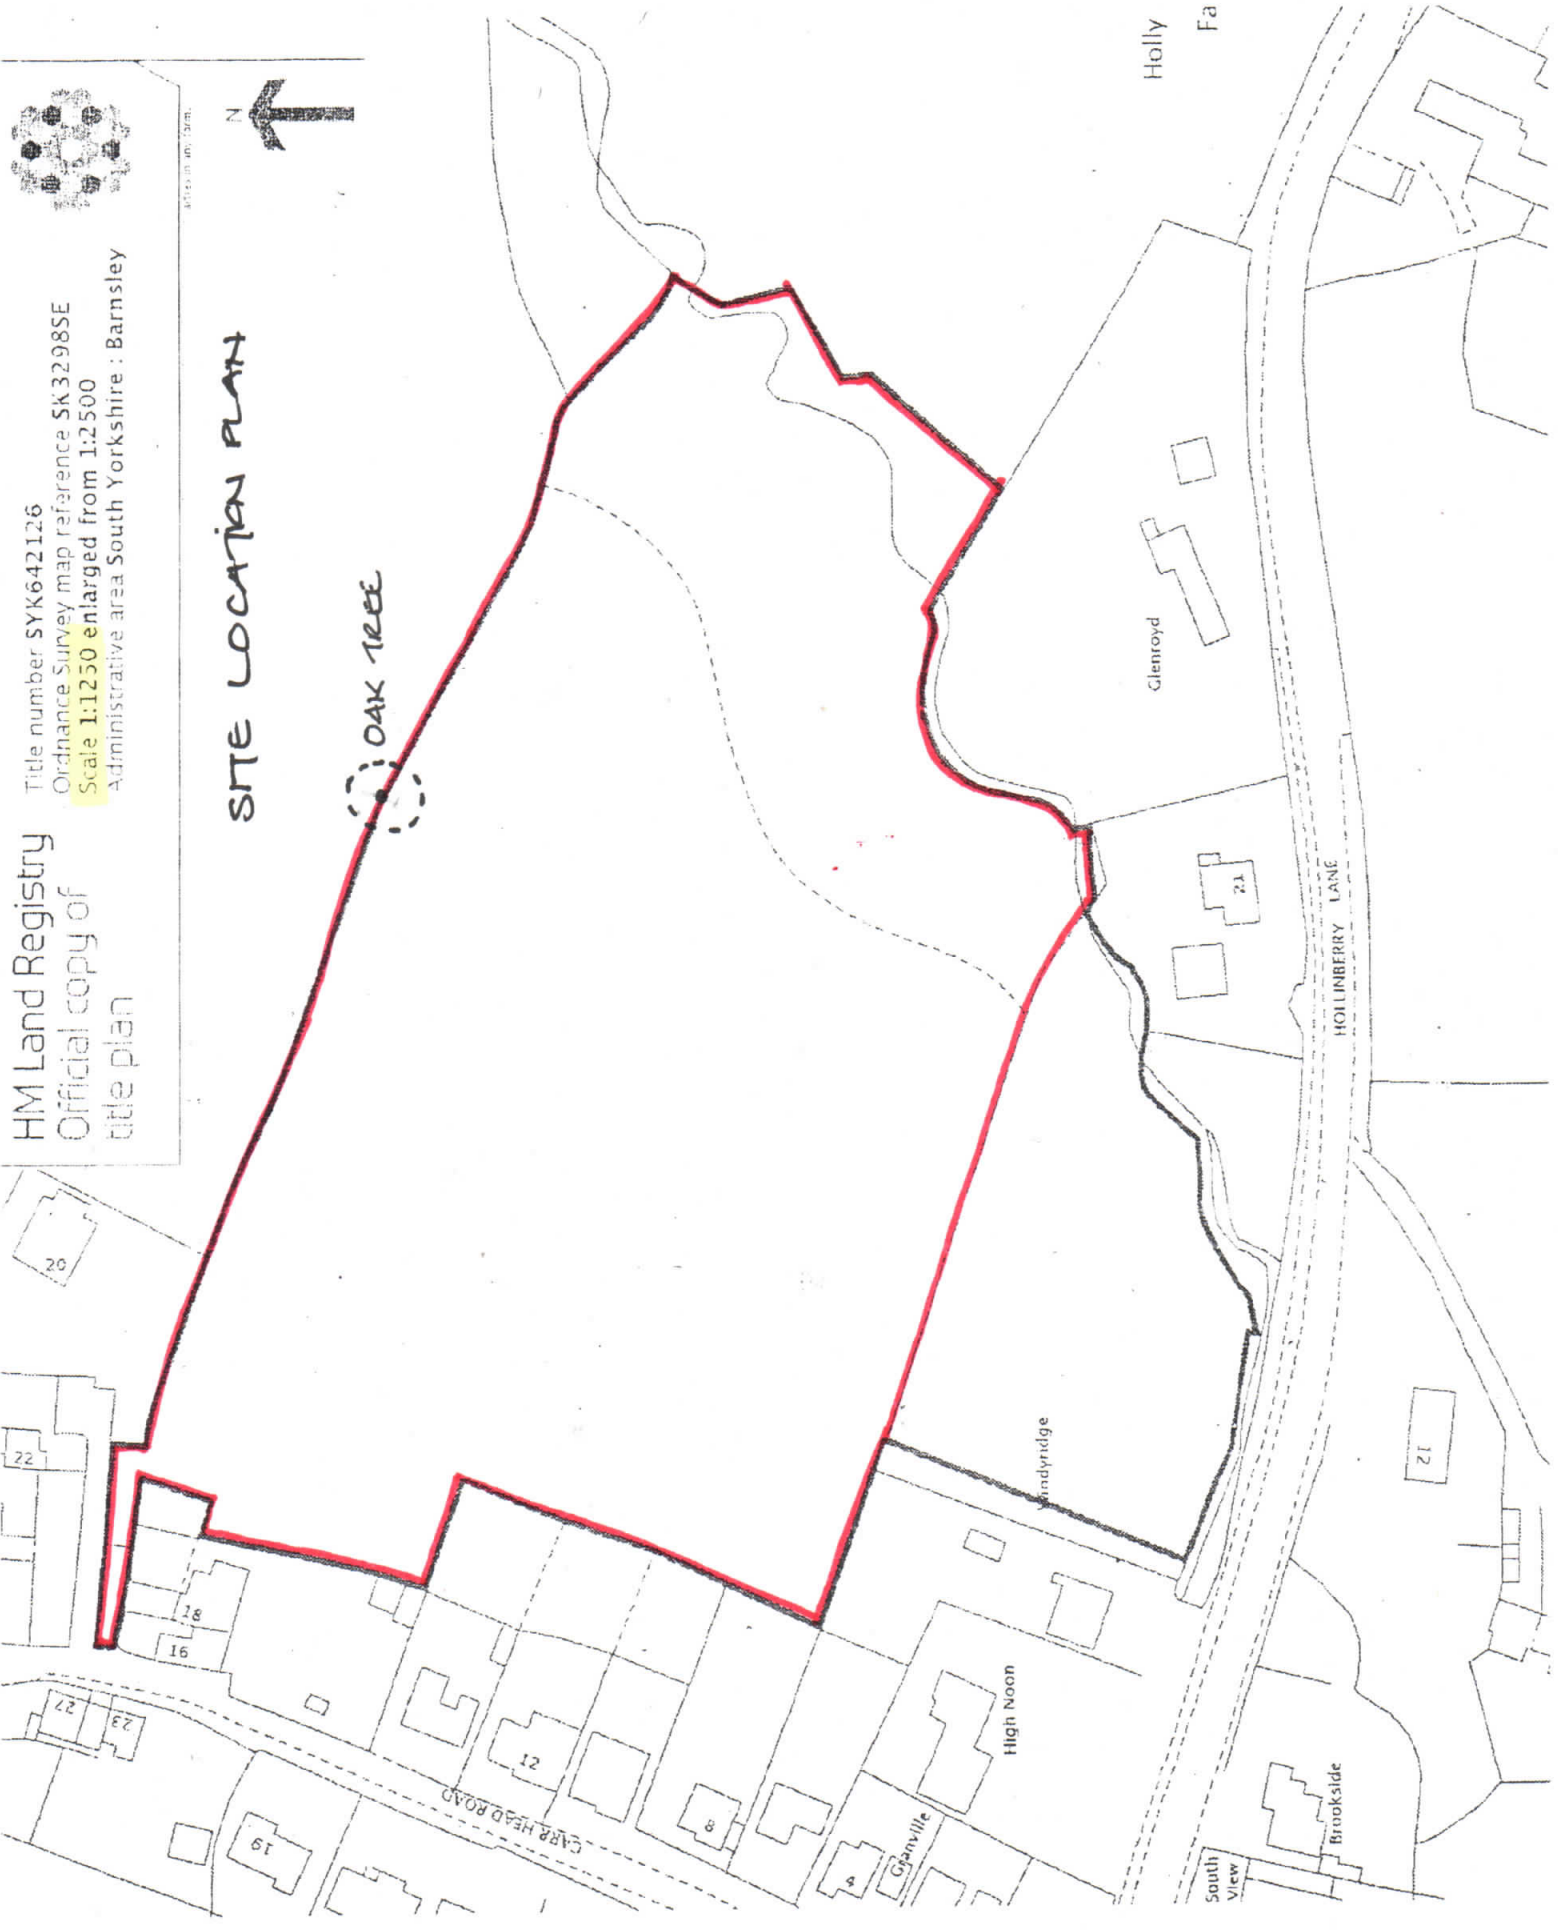

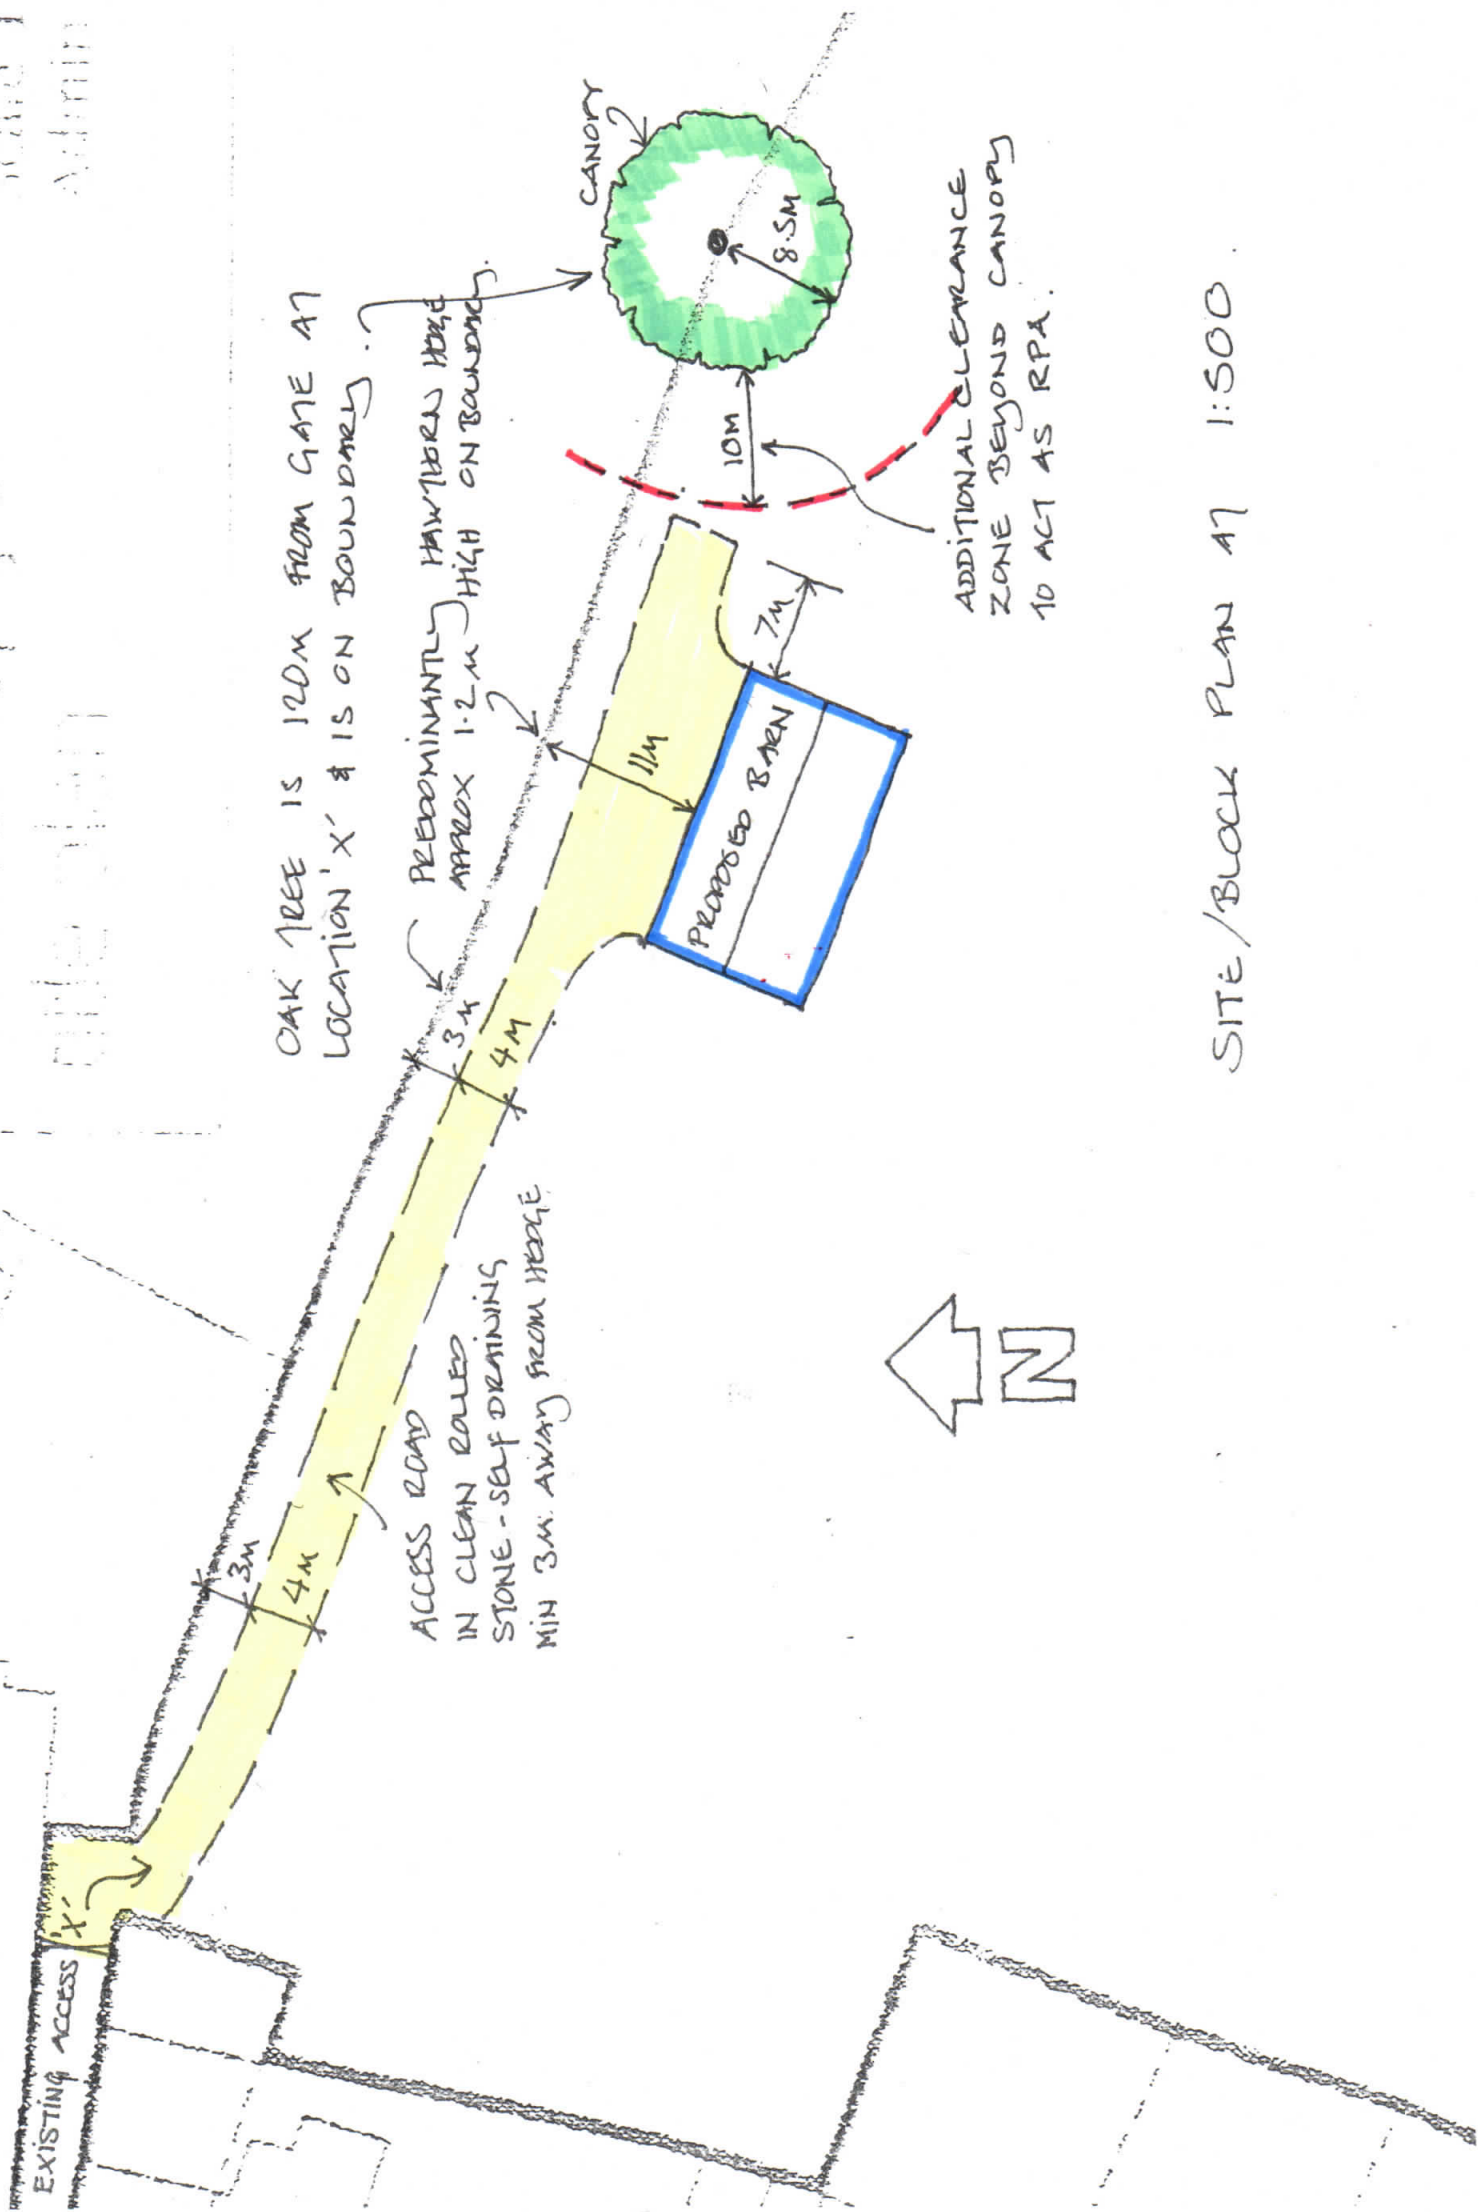

SITE/BLOCK PLAN AT 1:500