




PROPOSED SINGLE & TWO STOREY EXTENSIONS TO
8 AMBLESIDE GROVE ARDSLEY BARNSELEY FOR
MR & MRS. G. MANN - TEL. 770111

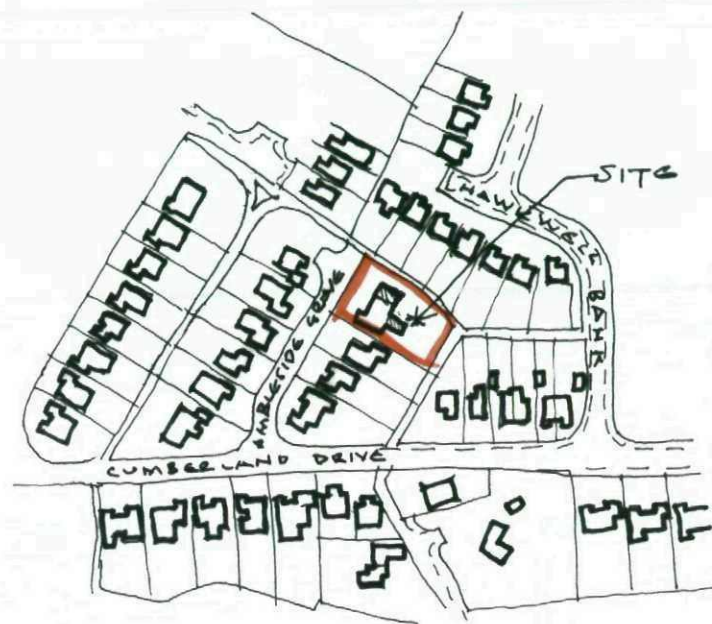

LOCATION PLAN 1/2500 approx.

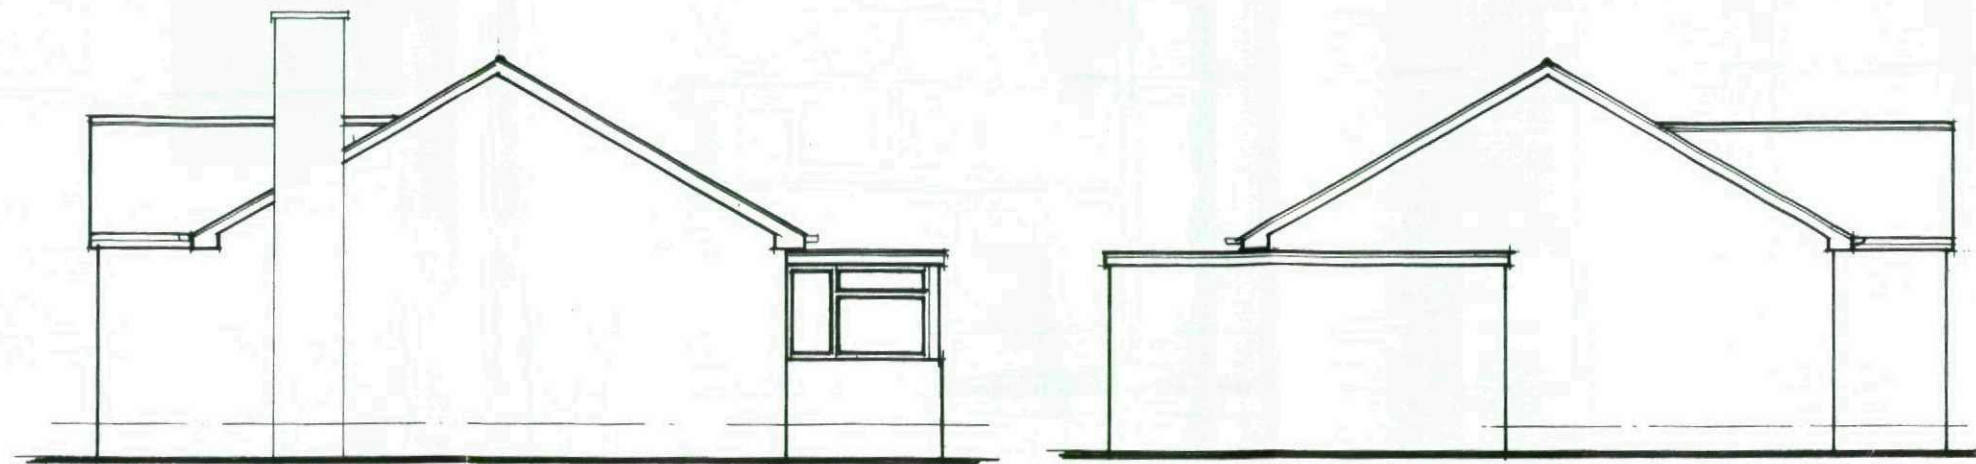


EX. SIDE ELEVATIONS (1:100)

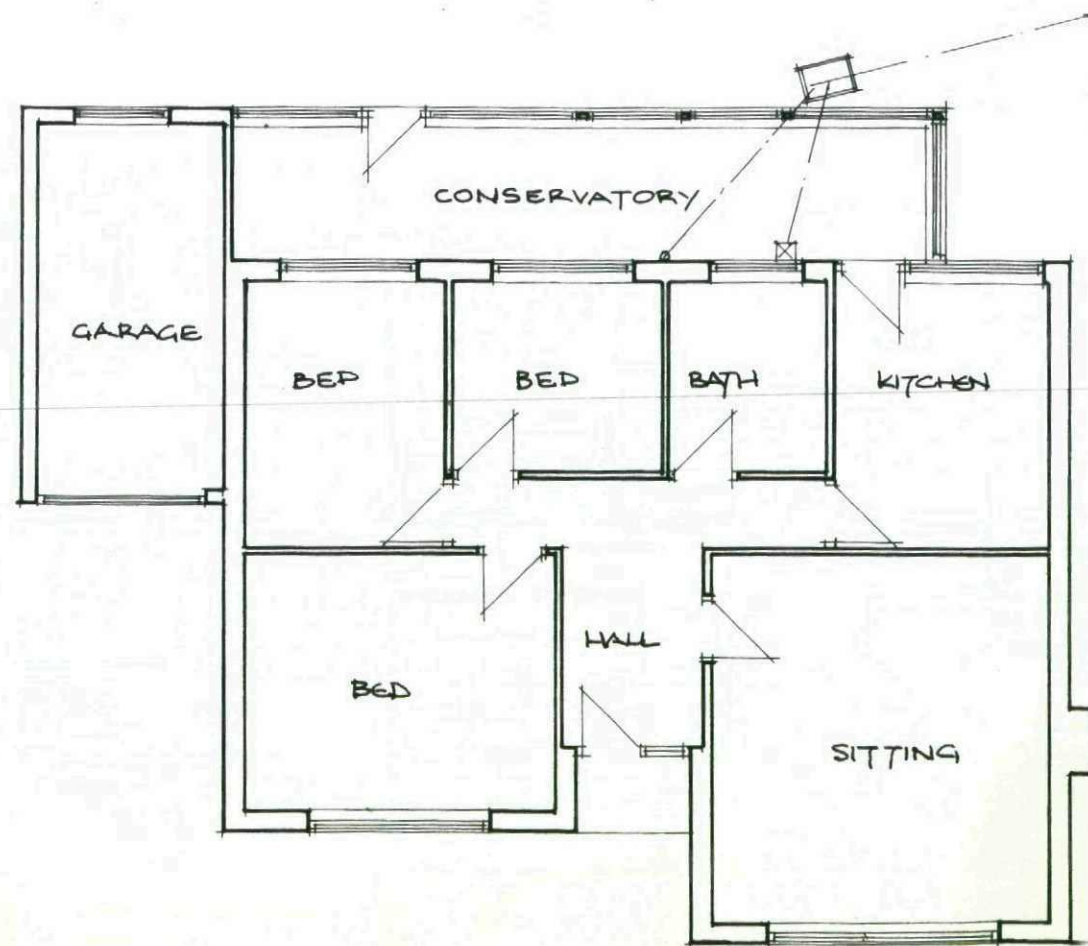


EX. FLOOR PLAN (1:100)




EX. FRONT ELEVATION (1:100)

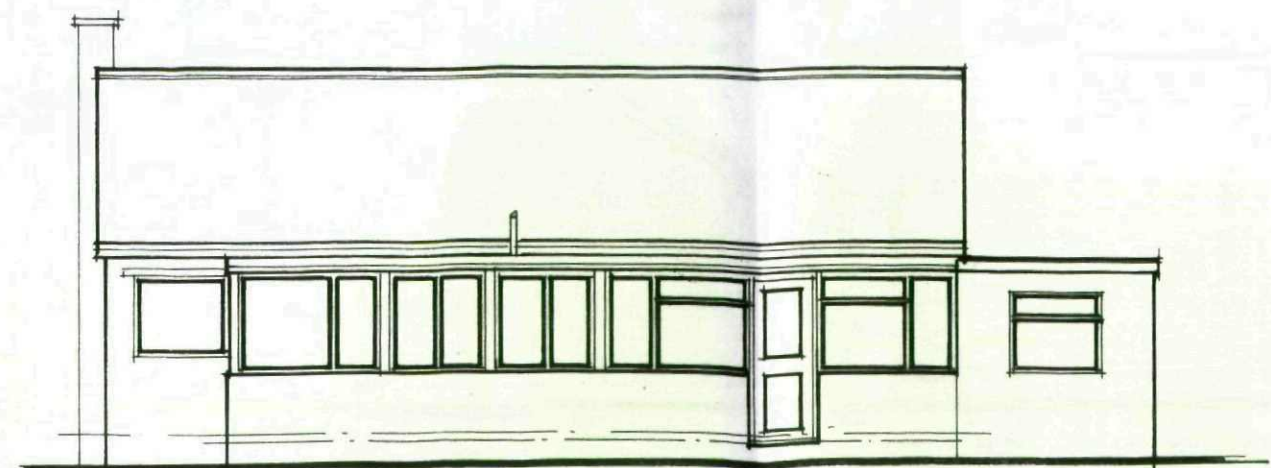


EX. REAR ELEVATION (1:100)

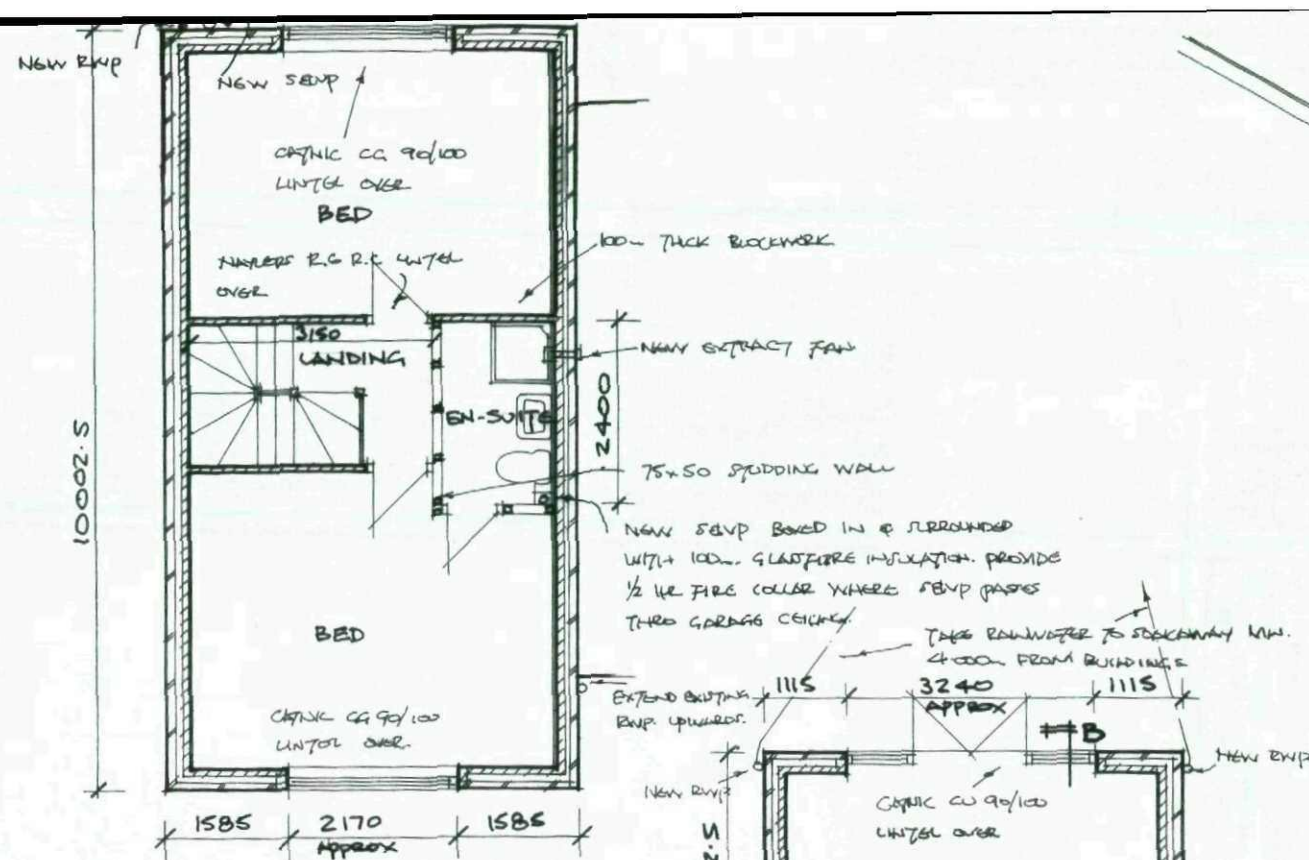


PROP. F.F. PLAN (1:100)

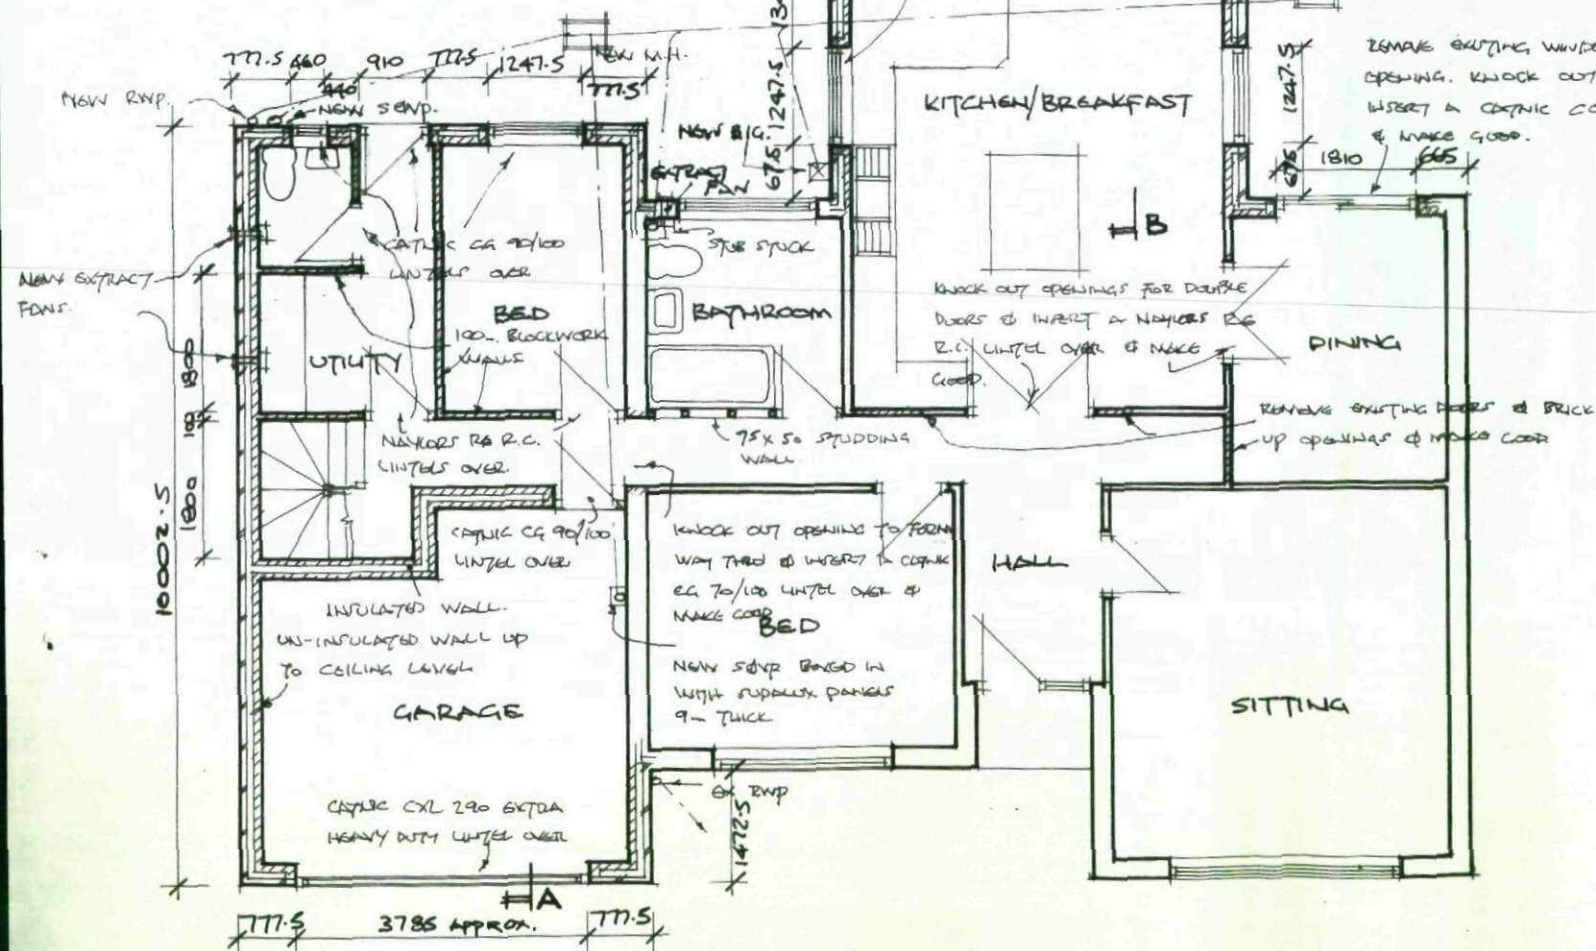


PROP. G.F. PLAN (1:100)

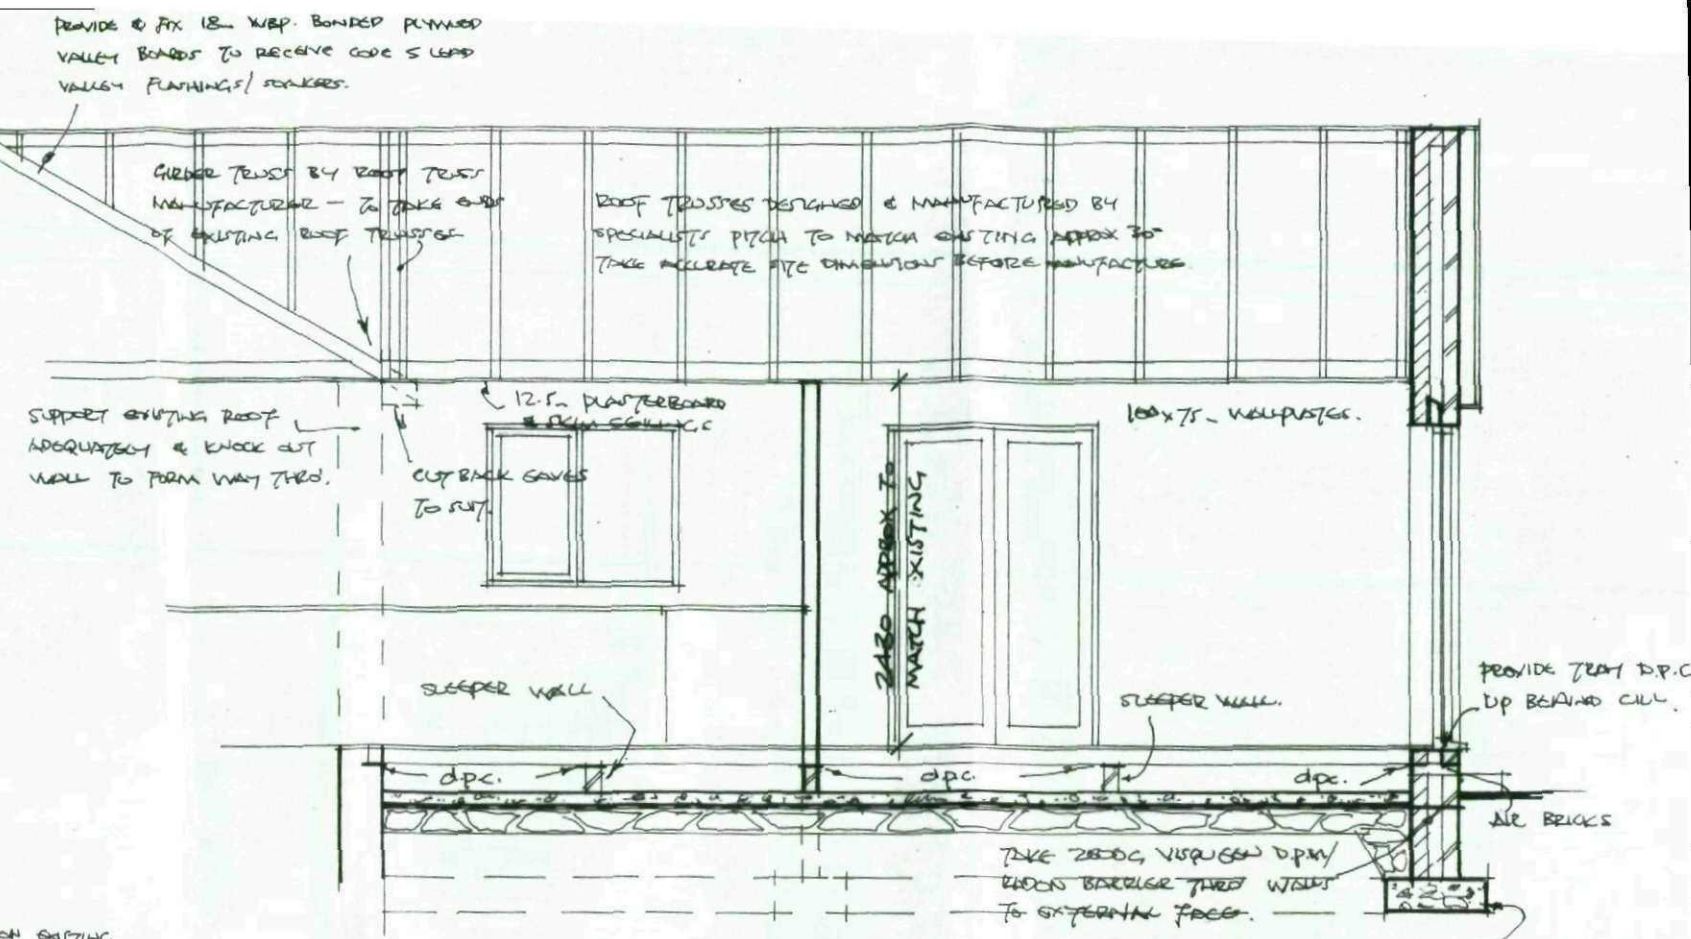

SECTION B-B (1:50)

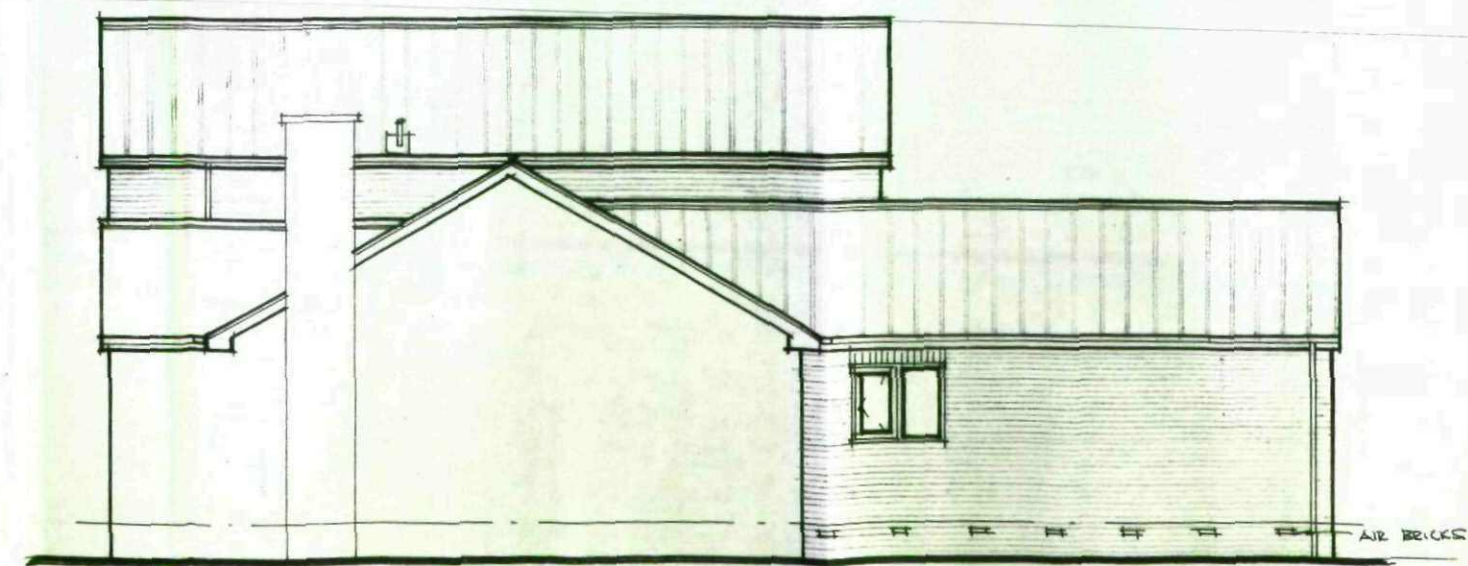

PROP. SIDE ELEVATION (1:100)

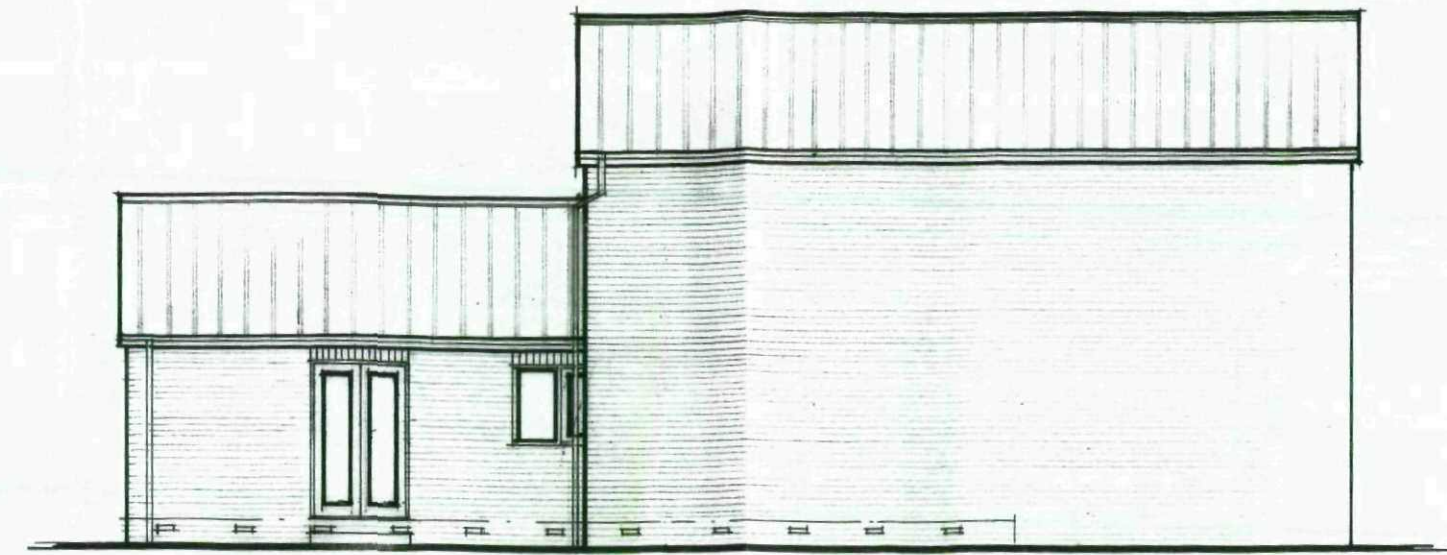


PROP. SIDE ELEVATION (1:100)



PROP. FRONT ELEVATION (1:100)



PROP. REAR ELEVATION (1:100)

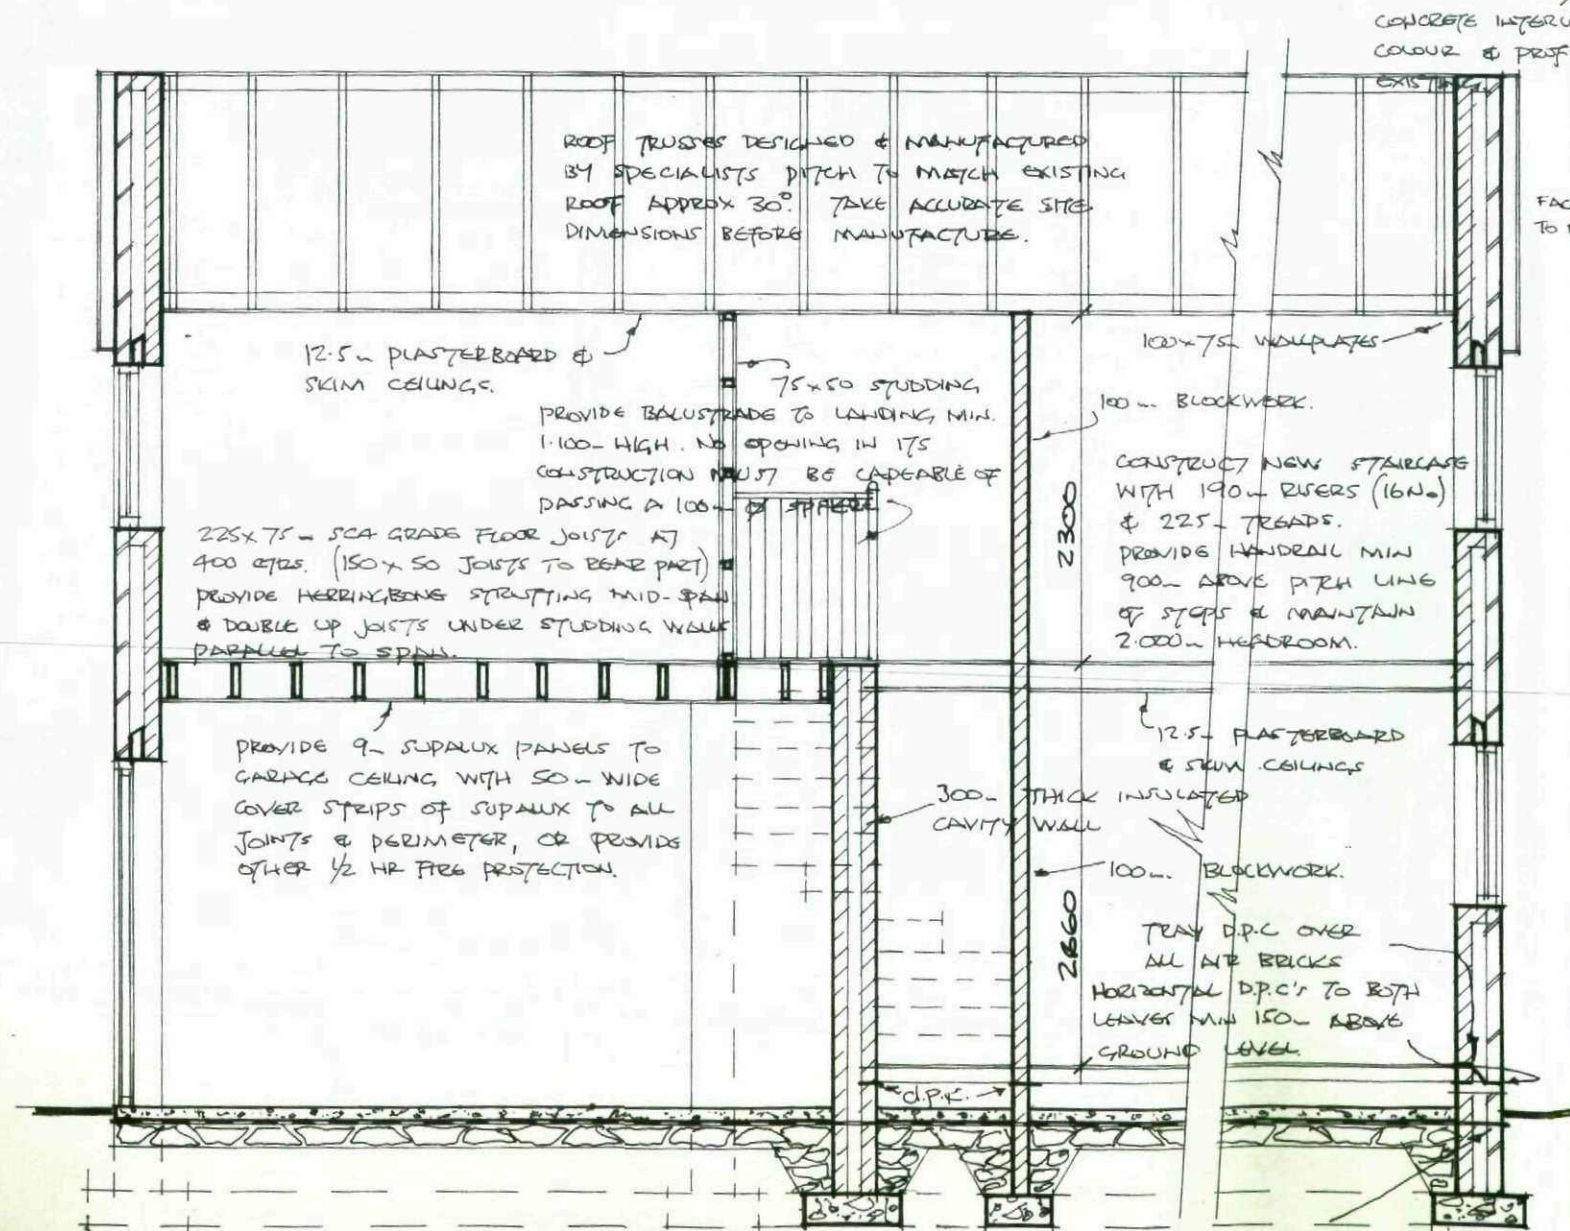

SECTION A-A (1:50)