
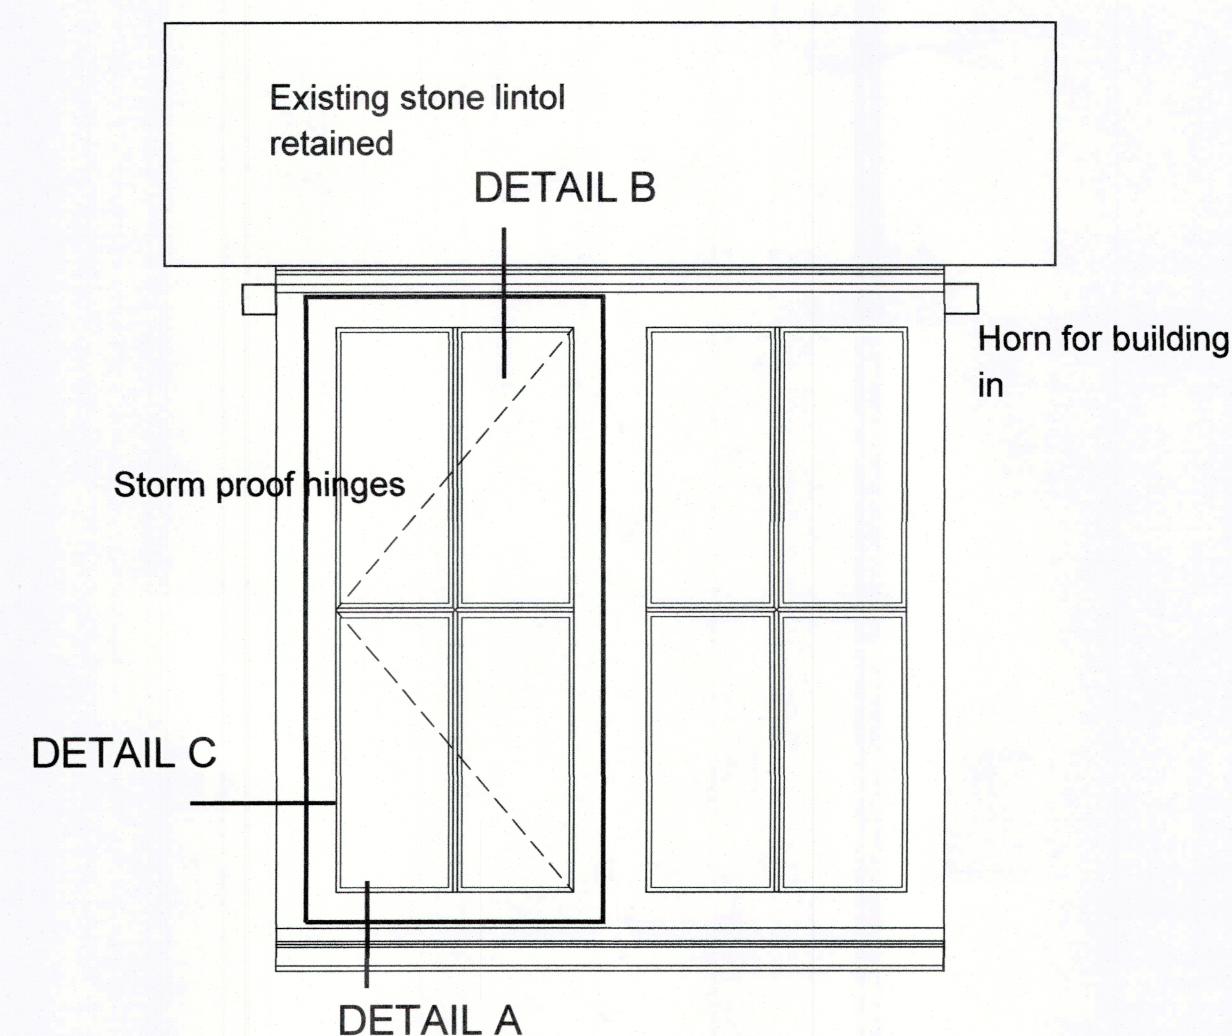


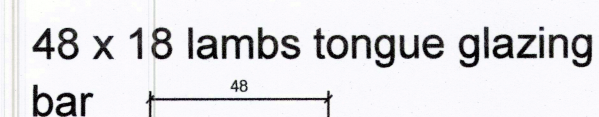


**W02 & W03 - Casement window
Type - 2**

Specification:
All timbers to be vac-vac treated primed; painted/ undercoat and 2 coats gloss Heritage exterior gloss paint.
4mm Low E/4mm cavity,gas/4mm clear u-value 1.96 BSEN673
Accept no alternative for Slimlite.
Slimlite Tel:0131 551 2931.
Provide stippolite glazing to bathroom windows.

Toughened glass where glazing below 800mm


Ironmongery
Side hung windows - storm proof hinge
1 No brass London Window Stay 250mm
1 No brass latch fastener - London window Latch Ref 751RPB
Jim Lawrence Ironmongery 01473 826685

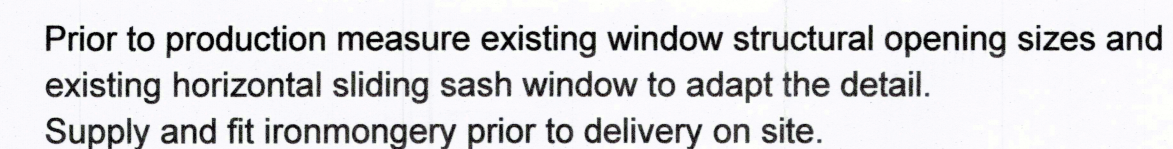

External grade timber Igdigbo or European Redwood

18mm Lambs tongue glazing bar rebate for Slimlite double glazed units to be fitted to manufacturers guidelines
4mm Low E/4mm cavity,gas/4mm clear u-value 1.96 BSEN673
Accept no alternative for Slimlite.
Slimlite Tel:0131 551 2931.


Linseed putty to glazing. Arkbokol sealant to frame hidden out of view with trowel mastic externally.

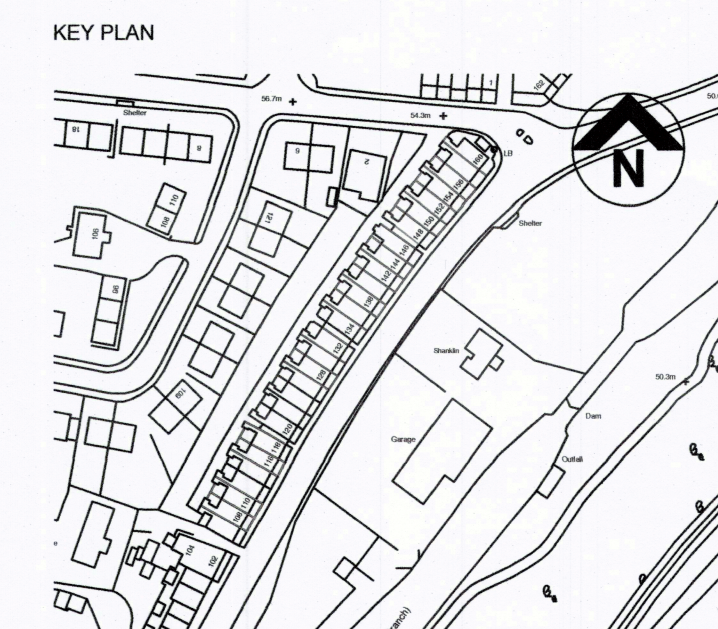

Notes:

24 Typical section Casement window - type 2

1.2

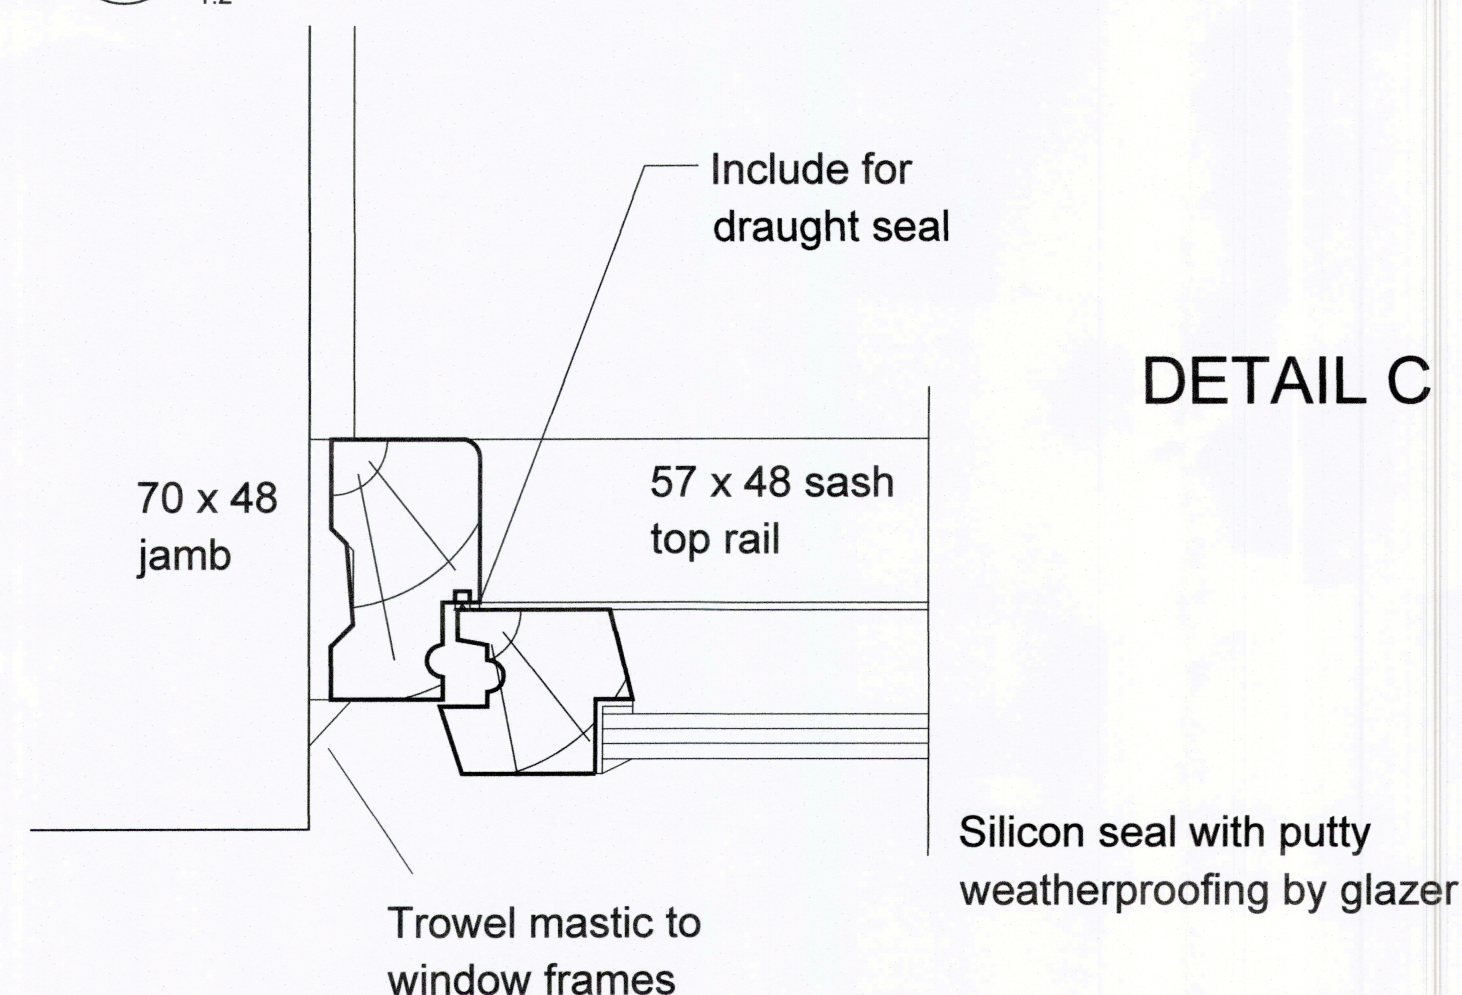

Typical plan Casement window type 2

1:2

Casement window Type 2

1:10

Glazing notes amended:										THIS DRAWING IS PRODUCED FOR USE IN THIS PROJECT ONLY AND MAY NOT BE USED FOR ANY OTHER PURPOSE. NPS PROPERTY CONSULTANTS LTD ACCEPT NO LIABILITY FOR THE USE OF THIS DRAWINGS OTHER THAN THE PURPOSE FOR WHICH IT WAS INTENDED IN CONNECTION WITH THIS PROJECT AS RECORDED IN THE PURPOSE FOR ISSUE AND FILE STATUS CODE:										RESPONSIBILITY IS NOT ACCEPTED FOR OTHERS SCALING DIRECTLY FROM THIS DRAWING. DO NOT SCALE FROM THIS DRAWING. USE WRITTEN DIMENSIONS ONLY.										CLIENT										PROJECT										 NPS Barnsley Ltd Gateway Plaza, Sackville St, Barnsley, South Yorkshire, S70 2RD Tel: 01226 774605; Email: barnsley@nps.co.uk web: www.nps.co.uk										SCALES										DISCIPLINE										PROJECT NUMBER	
P2										Phepp										7.7.17										BST										7.7.17																				1:10 / 1:2										ARCHITECT										18-1-101	
Planning and listed buildings application	</									