
UK Planning Maps

01856 898 022
www.UKPlanningMaps.com



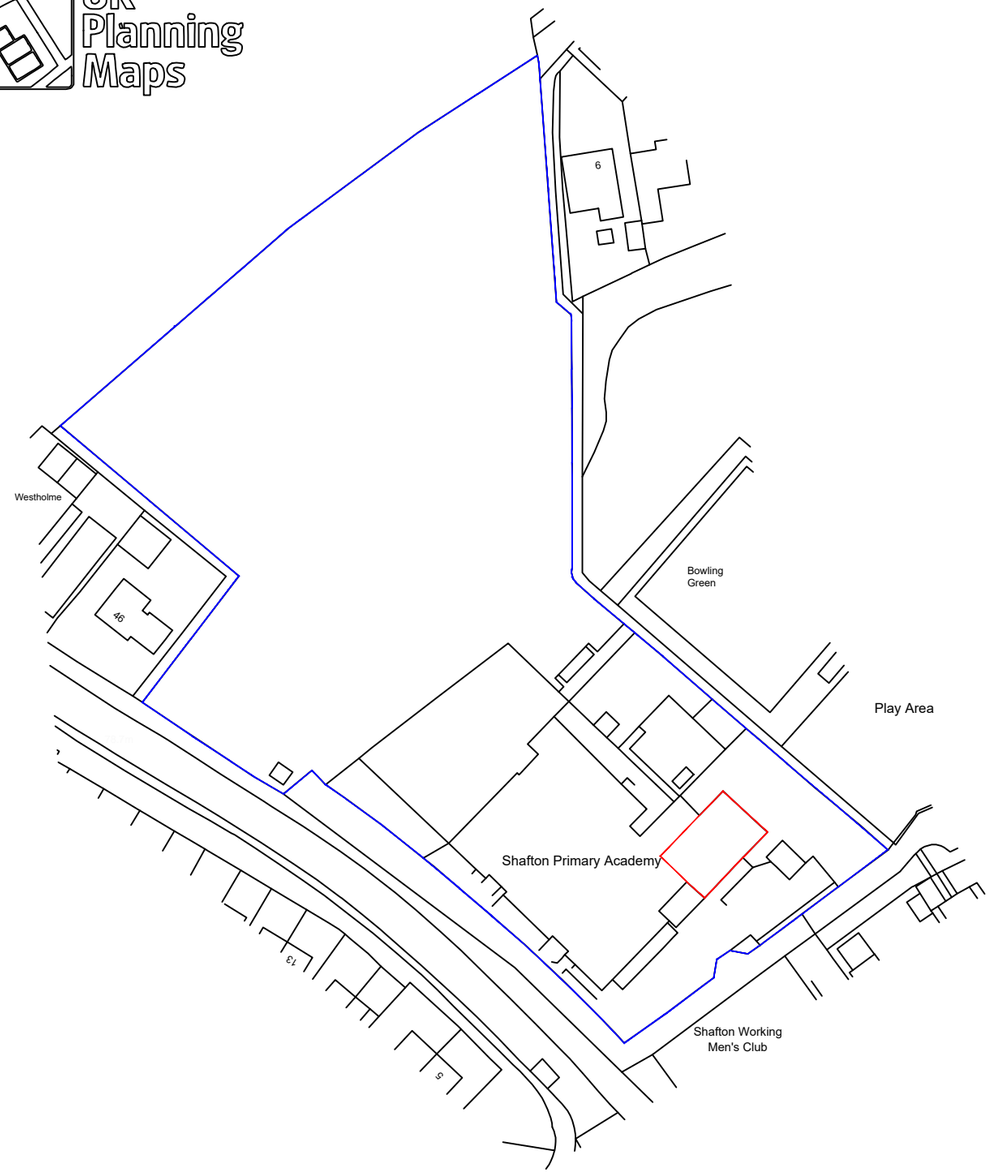

Produced on 14 May 2023 from the Ordnance Survey National Geographic Database and incorporating surveyed revision available at this date.
This map shows the area bounded by 439379 410730,439455 410665,439546 410722,439500 410796,439492 410864,439455 410903,439371 410874,439351 410817,439357 410748,439379 410730
Crown copyright and database rights 2023 OS 100054135. Supplied by copla ltd trading as UKPlanningMaps.com a licensed Ordnance Survey partner (OS 100054135).
Data licence expires 14 May 2024. Unique plan reference: vx//949392/1280529



General Notes

No.	Revision/Issue	Date

Firm Name and Address
eEnergy Services UK Ltd
20 St Thomas Street
London
SE1 9RS

Project Name and Address
Solar PV installation
Shafton Primary Academy
High Street
Shafton, Barnsley
S72 8QA

Drawing Title
Block Plan

Project SOR-008114/28
Date 12 May 2023
Scale 1:1250 @ A3
Sheet