


**Existing / Proposed
Front Elevation On 1**



Proposed Garage

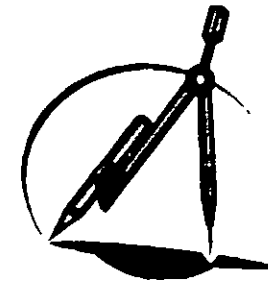

SDC Projects
Northern House
51 Clarel Street
Penistone
Sheffield
S36 6AU
Tel
01226 762484
07970 291539

Mr Graham Philips
7 Marsala Walk
Darfield
Barnsley
S73 9RF


Elevations

1 : 100

GP / 02 A.


KEY A - GARAGE SET BACK 500mm.
ON ELEV. 3.

**Existing / Proposed
Elevation On 2**

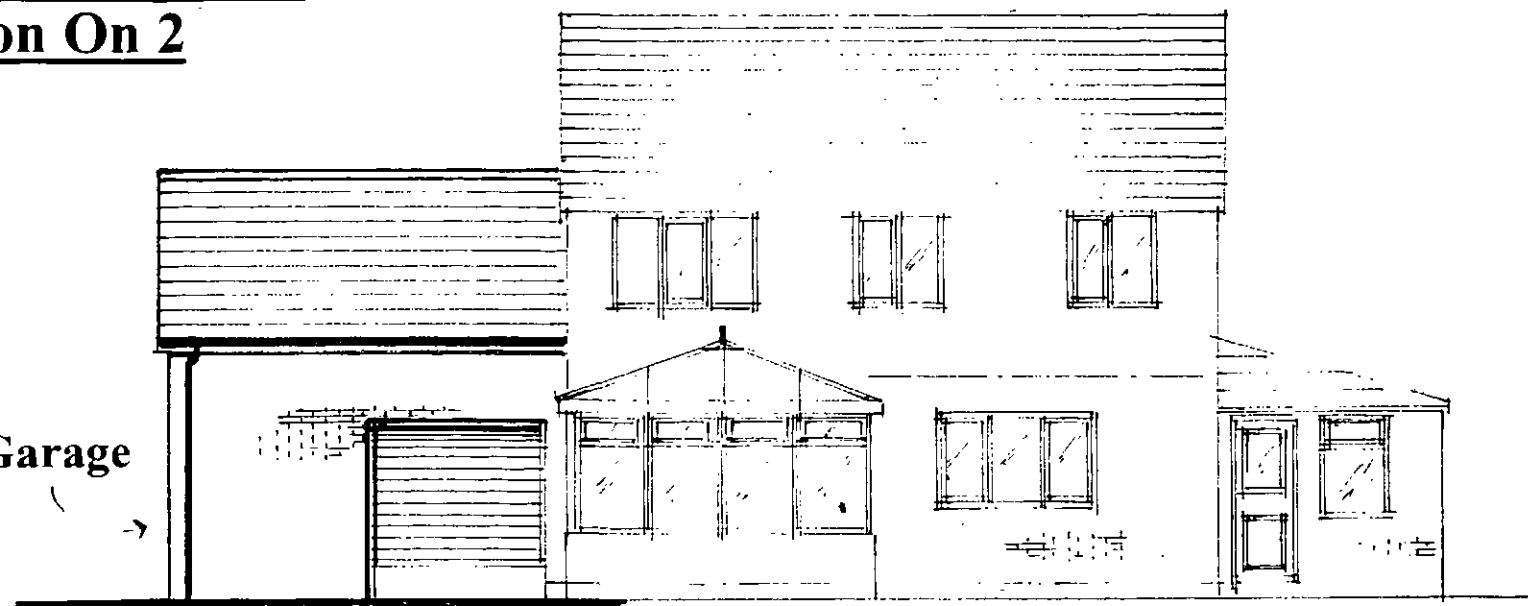


Proposed Garage

Existing Side Elevation On 3

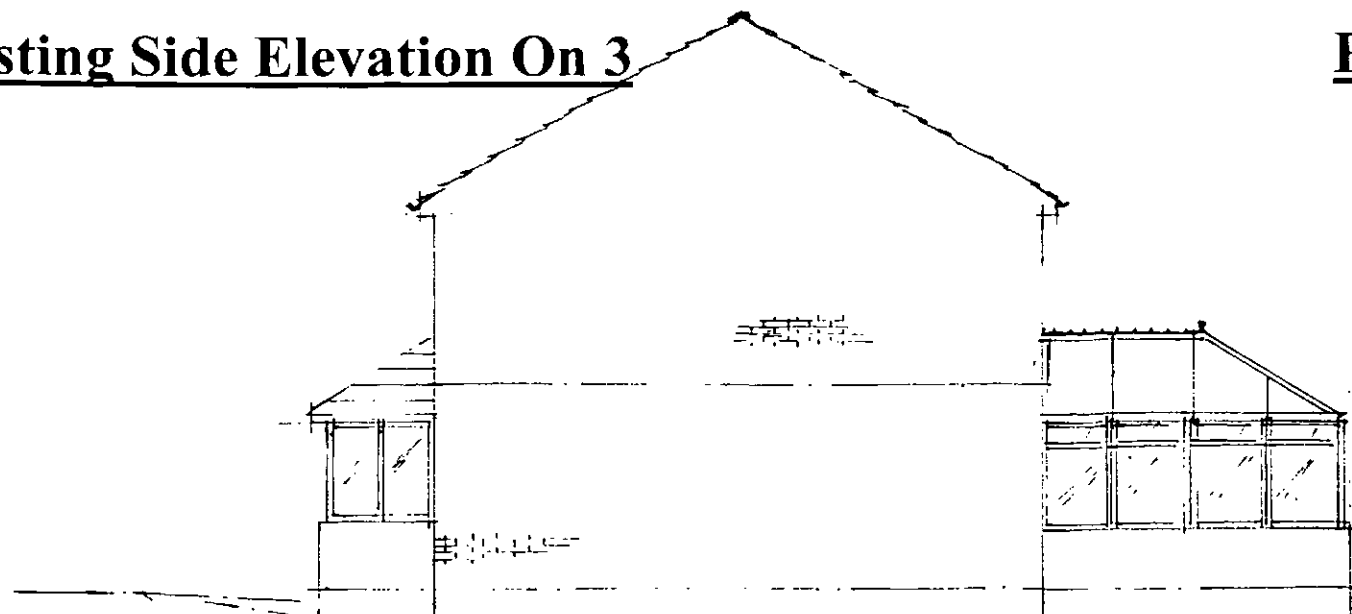

Proposed Side Elevation On 3

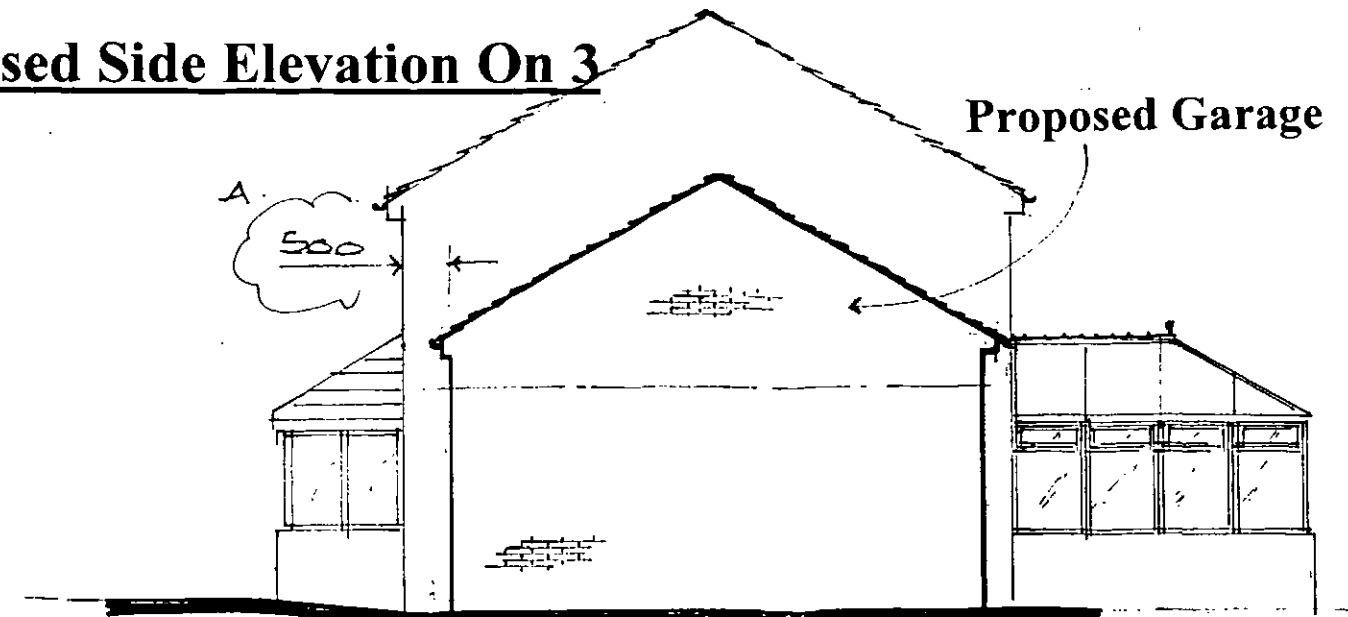

Proposed Garage