


1 2 

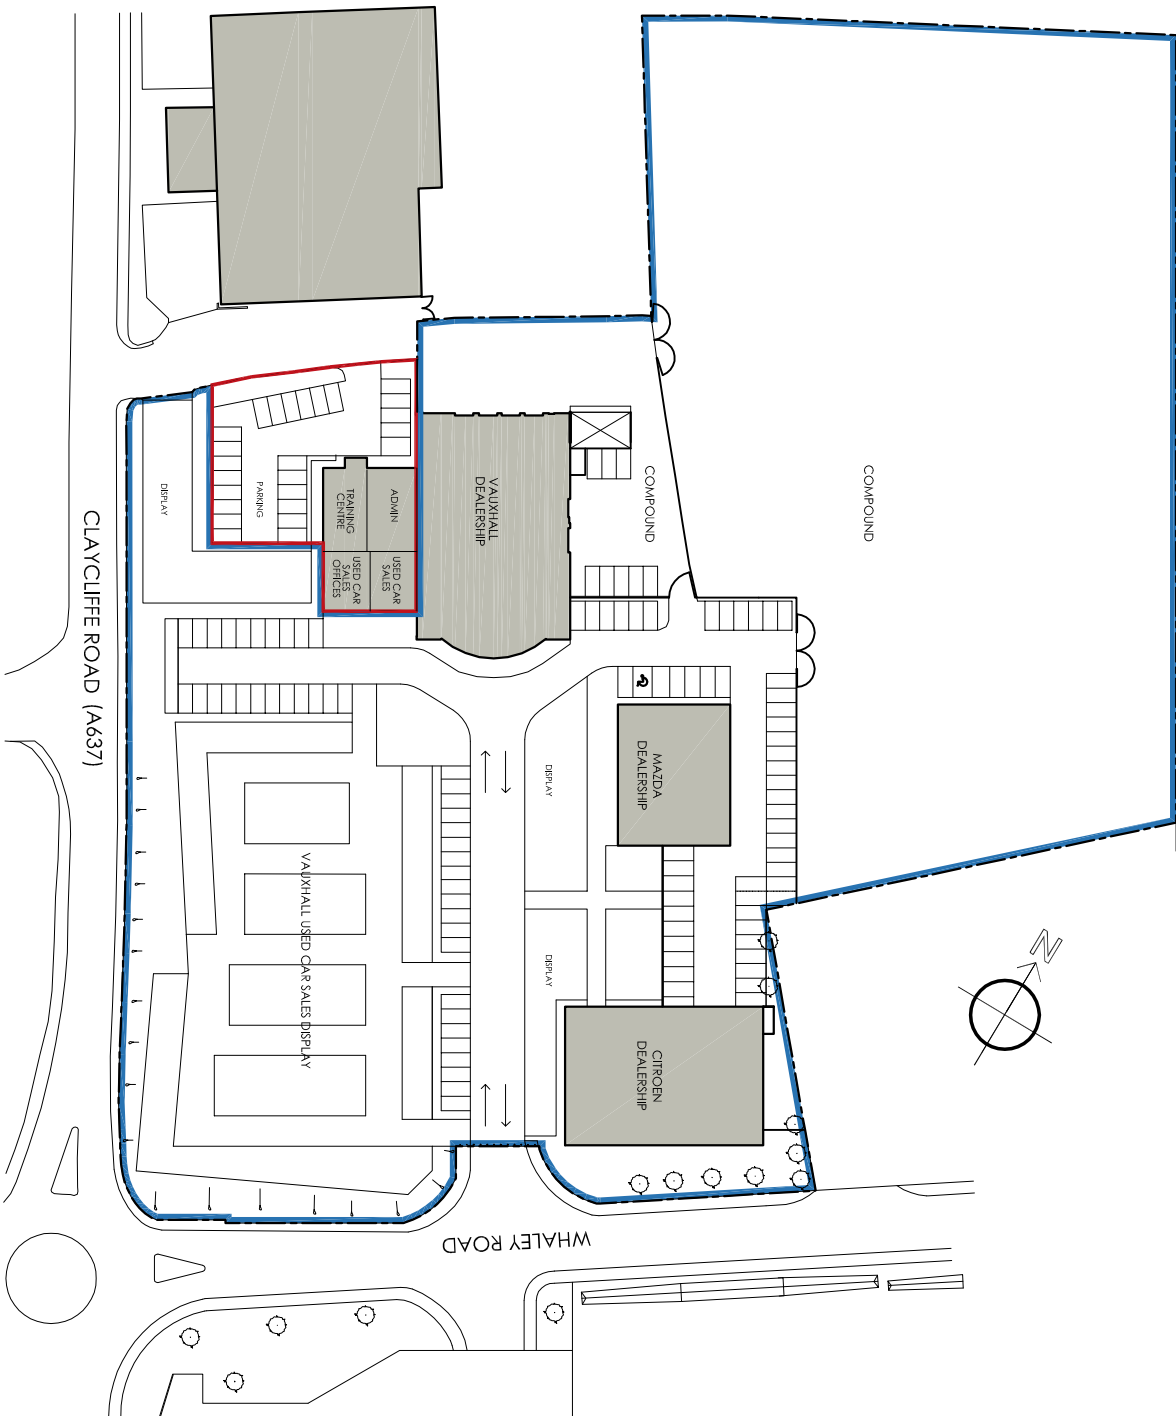

CLAYCLIFFE ROAD (A637)

Location Plan



Architectural services, project management
Development Consultants, Planning Supervisors
8 The Stables, Newby Hall,
Ripon, North Yorkshire,
HG4 5AE
Tel: 01423 323665
e-mail: gddc@gddcgroup.co.uk
www.gddcgroup.co.uk

Client:
PERRYS MOTOR SALES LIMITED

Location
BARNSELEY

LOCATION PLAN

Date	Drawn	Checked
20:10:2015	GDS	Checked By

Scale Project No. Dwg. no.
1:1250 @ A4 1234-PTCB P_010

PLANNING