FRONT ELEVATION
AS PROPOSED

REAR ELEVATION
AS PROPOSED

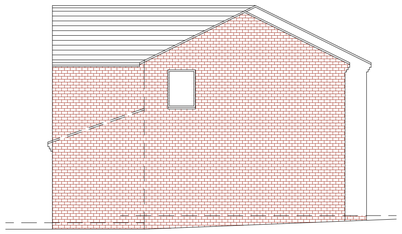

SIDE ELEVATION
AS PROPOSED

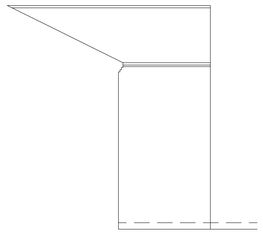

SIDE ELEVATION
AS PROPOSED

FRONT ELEVATION
AS EXISTING

REAR ELEVATION
AS EXISTING

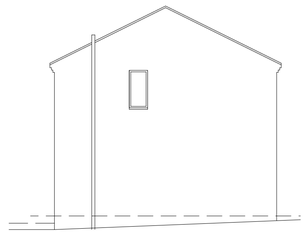

SIDE ELEVATION
AS EXISTING

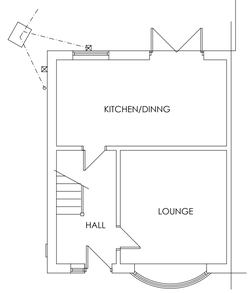

GROUND FLOOR PLAN
AS EXISTING

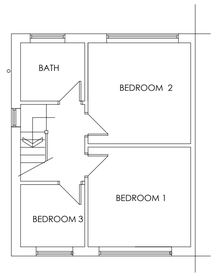

FIRST FLOOR PLAN
AS EXISTING

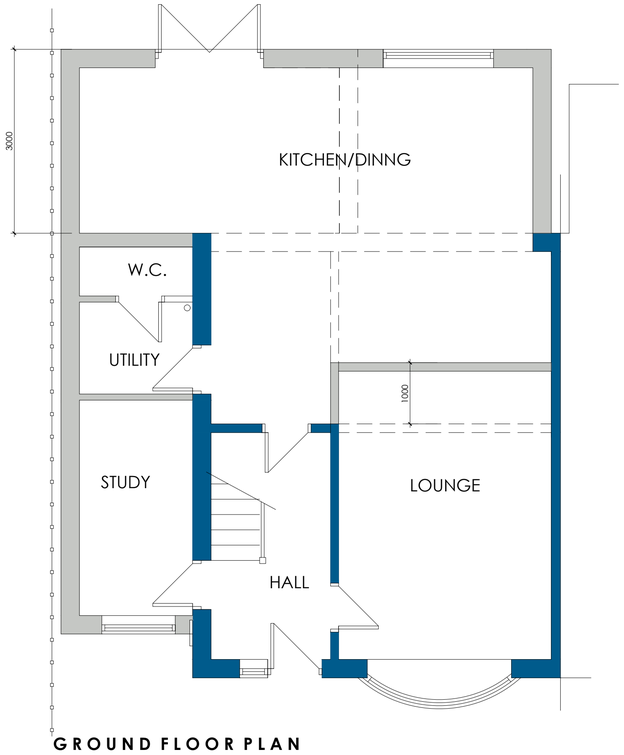

GROUND FLOOR PLAN
AS PROPOSED

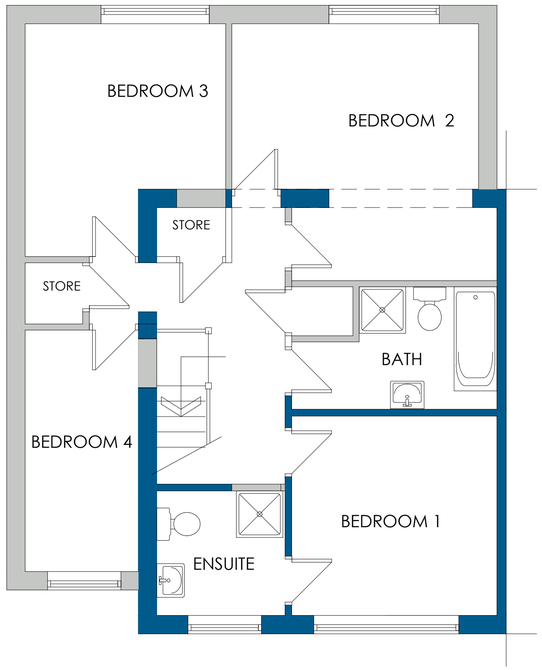

FIRST FLOOR PLAN
AS PROPOSED

LOCATION PLAN
scale 1:500

SITE PLAN
scale 1:500

White Agus PARTNERSHIP
ARCHITECTURAL SERVICES
OFFICE ONE,
34 VICTORIA ROAD,
BARNSLEY,
S70 2BU
Phone: 01226 208482
Email: info@whiteaguspartnership.co.uk
Web: www.whiteaguspartnership.co.uk

Project.	Client.		
PROPOSED EXTENSION AT 7 BRAMPTON CRESCENT, WOMBWELL, BARNSLEY, S73 0SZ	MR FINLAY MACLOUD		
Drawing Title. PROPOSED PLANS & ELEVATIONS	Date. MAY 2020	Scale. 1:50 @ A1	
	Ref. 20-025	Dwg. No. 01	Rev. B

Date	Suffix	Description	Date	Suffix	Description
01-06-20	A	REVISED TO CLIENTS REQUIREMENTS			
02-06-20	B	REVISED TO CLIENTS REQUIREMENTS			