Planting Schedule - Planter 3, 4 & 5

Trees


Number	Species	Girth	Height	Specification
3 No.	Betula pubescens	20-25cm	450-500cm	Semi-Mature :Clear Stem min. 200 :RB
1 No.	Sorbus aucuparia	20-25cm	450-500cm	Semi-Mature :Clear Stem min. 200 :RB

Shrubs

Number	Species	Pot Size	Specification	Density
40 No.	Calluna vulgaris 'Glenfiddich'	3L	Bushy :C	5/m²
50 No.	Erica carnea 'Nathalie'	3L	Bushy :C	5/m²
38 No.	Erica carnea 'Rosalie'	3L	Bushy :C	5/m²
25 No.	Hebe pinguifolia 'Sutherlandii'	3L	Bushy :C	3/m²
16 No.	Potentilla fruticosa 'Daydawn'	3L	Bushy :C	3/m²

Grasses

Number	Species	Pot Size	Specification	Density
47 No.	Festuca glauca 'Elijah Blue'	3L	Full Pot	5/m²
66 No.	Stipa tenuissima 'Pony Tails'	3L	Full Pot	5/m²

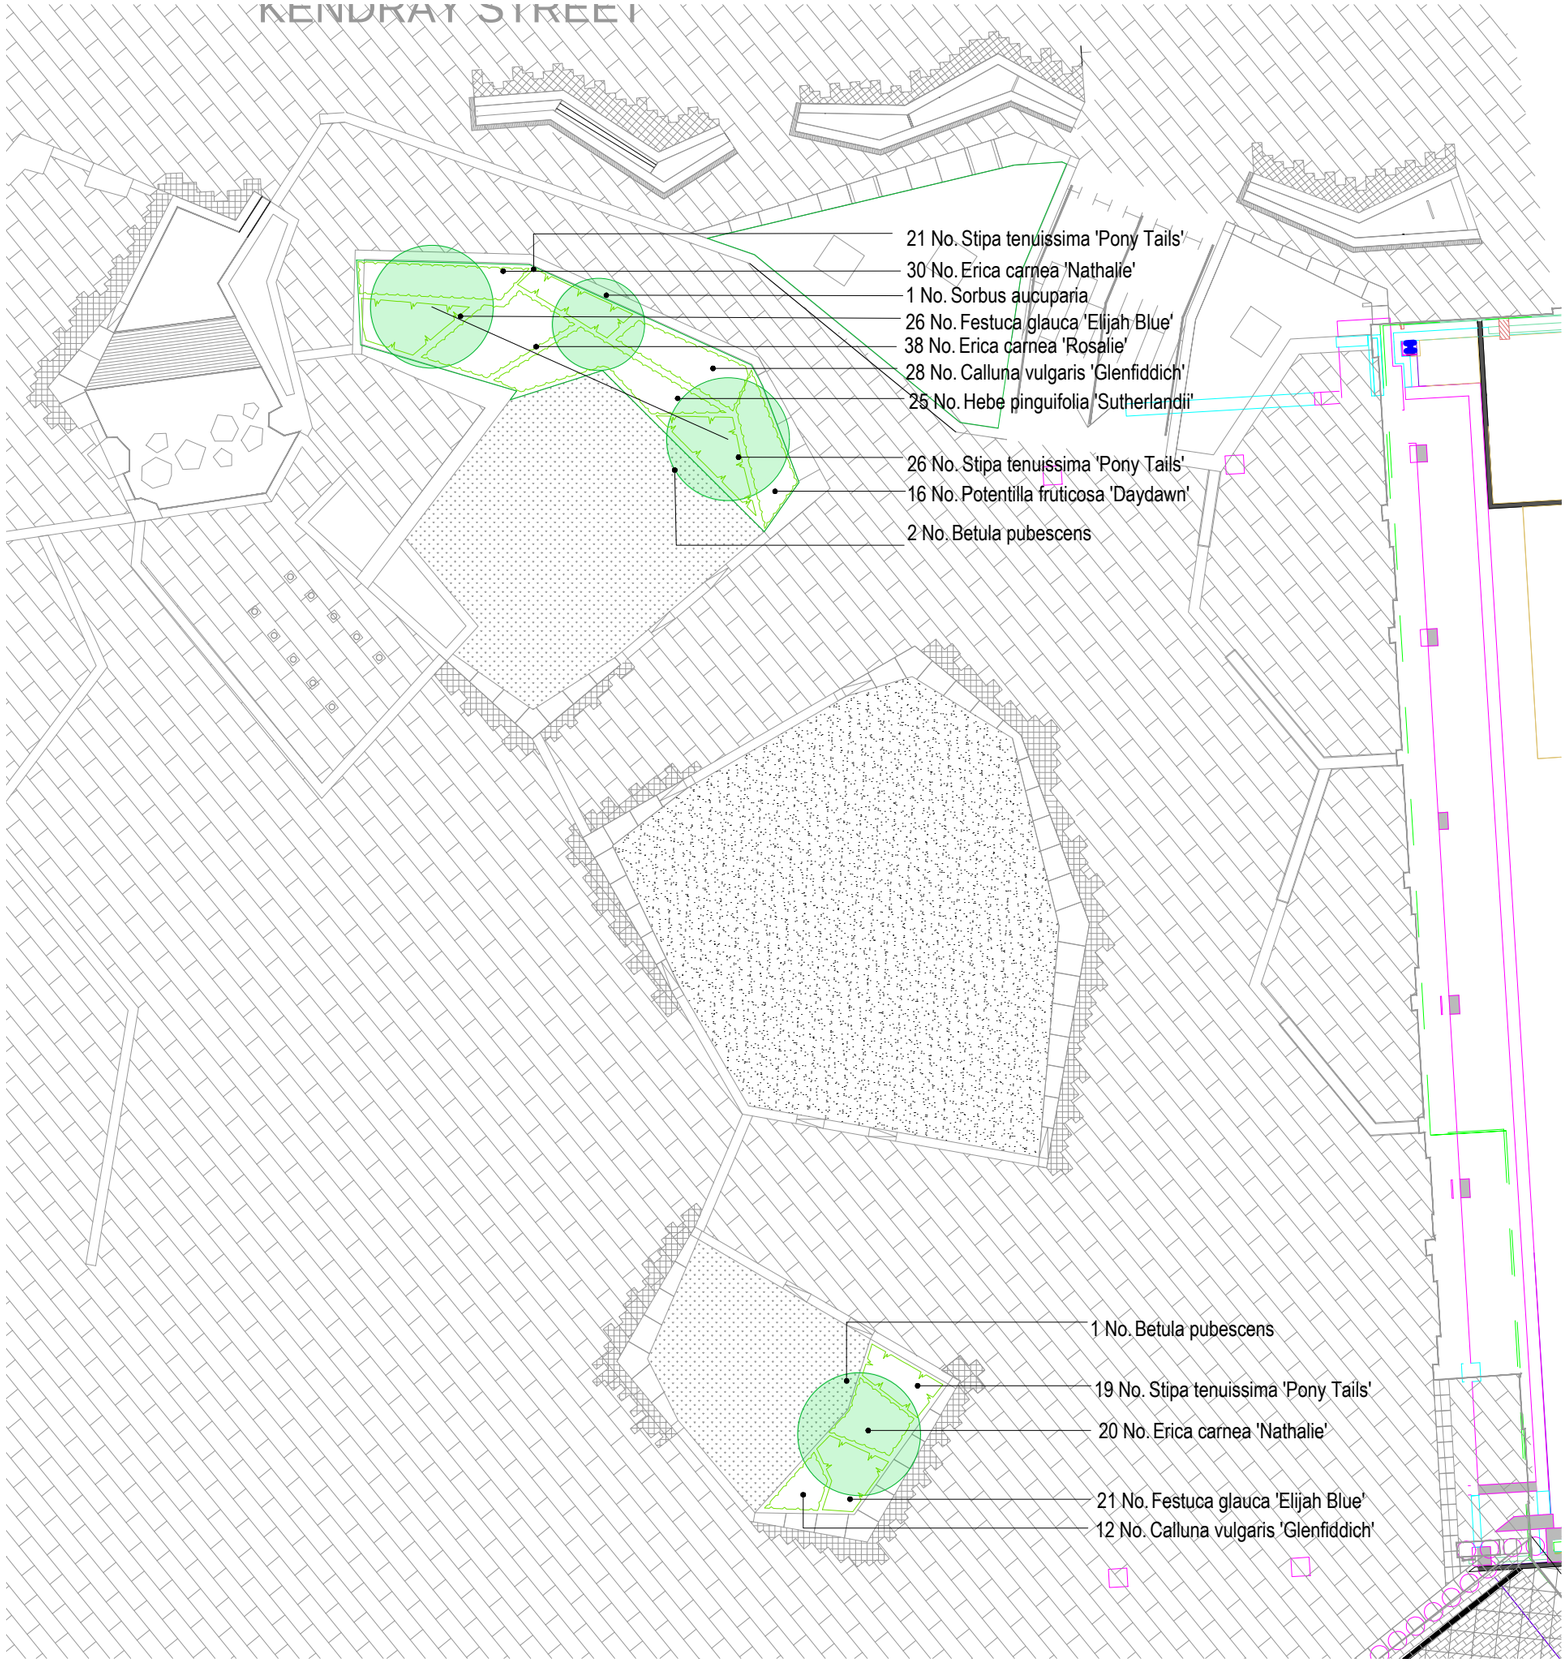

Notes:
- This drawing is copyright.
- Do not scale dimensions from this drawing.
- This drawing is to be read in conjunction with all other relevant drawings.
- All discrepancies on this drawing are to be reported to the architect.
- Do not modify any element of this drawing.
- Use drawing only for purpose(s) issued.

North Sign / Key Plan

The following external model files are included within this drawing:

0mm 60mm

Rev	Date	Revision Notes	Dn	Rv
C	17/12/20	Issued for Planning purposes	NV	DW
B	17/11/20	Update to Planter 4 following Covid Memorial instruction.	NV	DW
A	10/06/19	Issued for Planning purposes	DW	RW

Client / Contractor

IBI
Intelligence
Buildings
Infrastructure
www.ibigroup.com

Project
BARNSLEY PUBLIC REALM

Drawing Title
PLANTING PLAN BEDS 3, 4 & 5

Job Number	Drawing Originated Date	PAS 1192 Status Code
50035	21/11/18	-
Scale@A3	Purpose	
1:200	PLANNING	

Drawing Number
BBTC_IBI_N1_L_G700_PL_00_09

Revision
C