



Rev	Description	Date

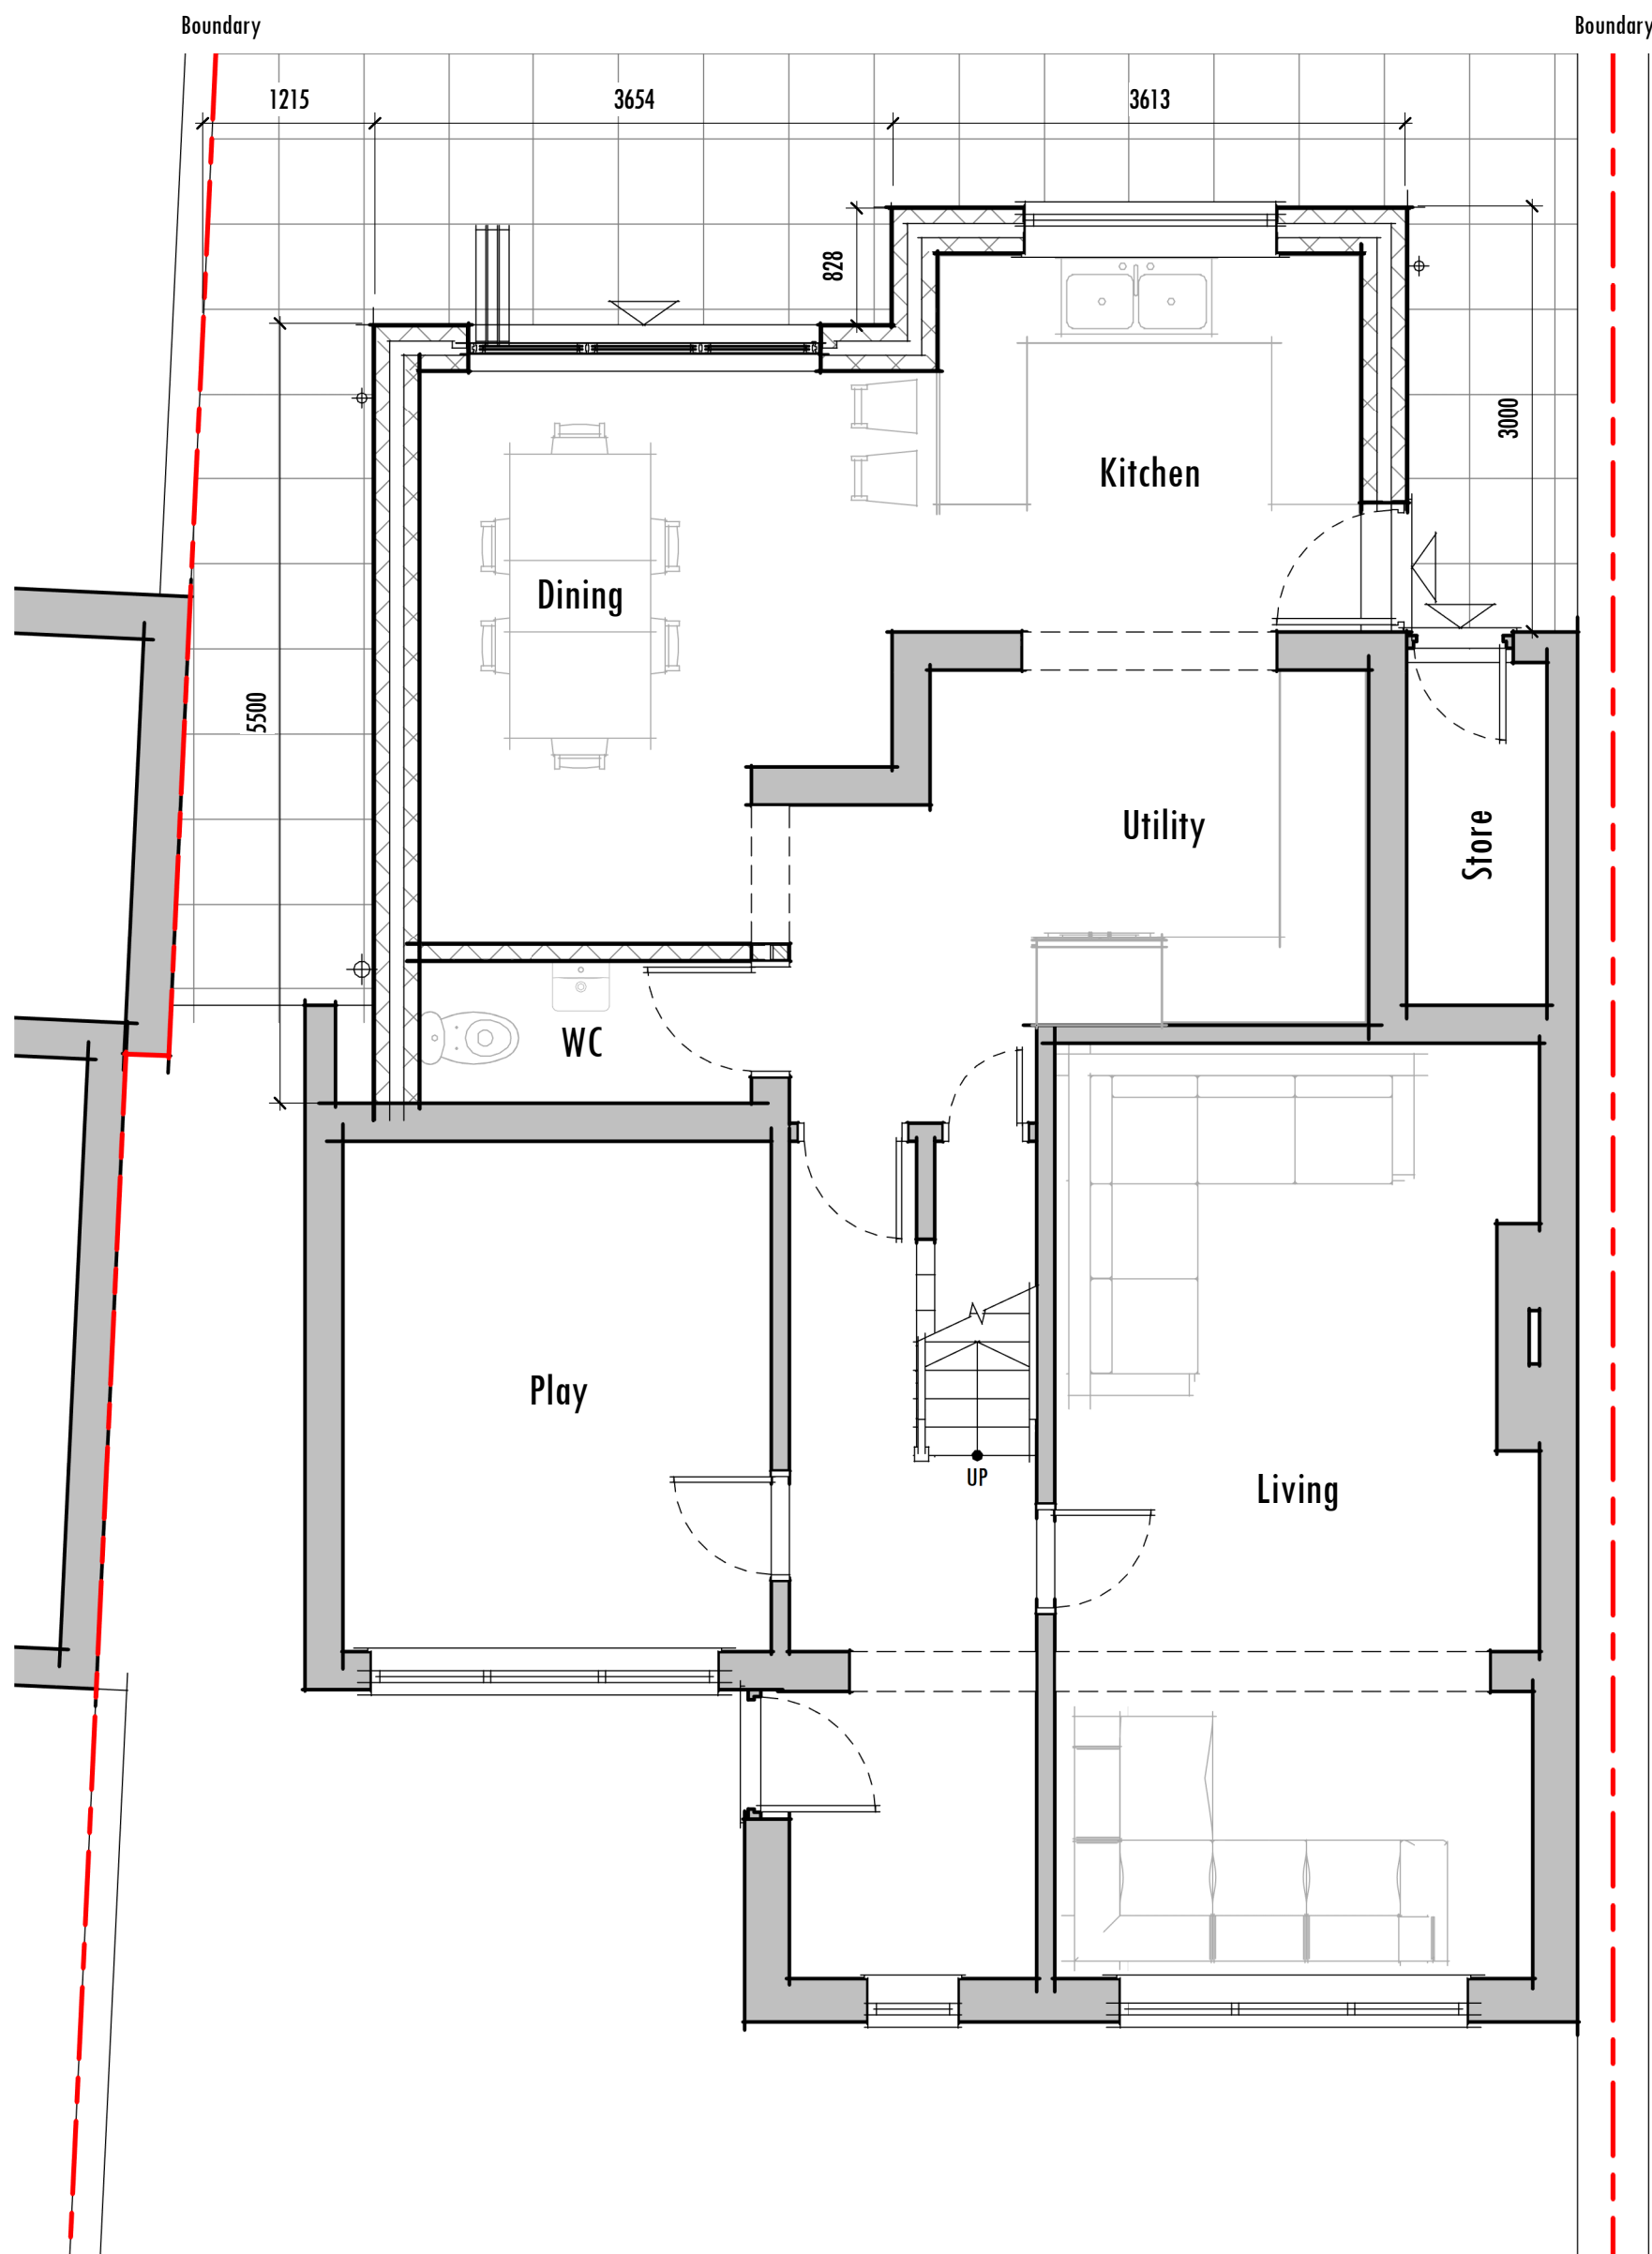

1

Ground Floor

1:50

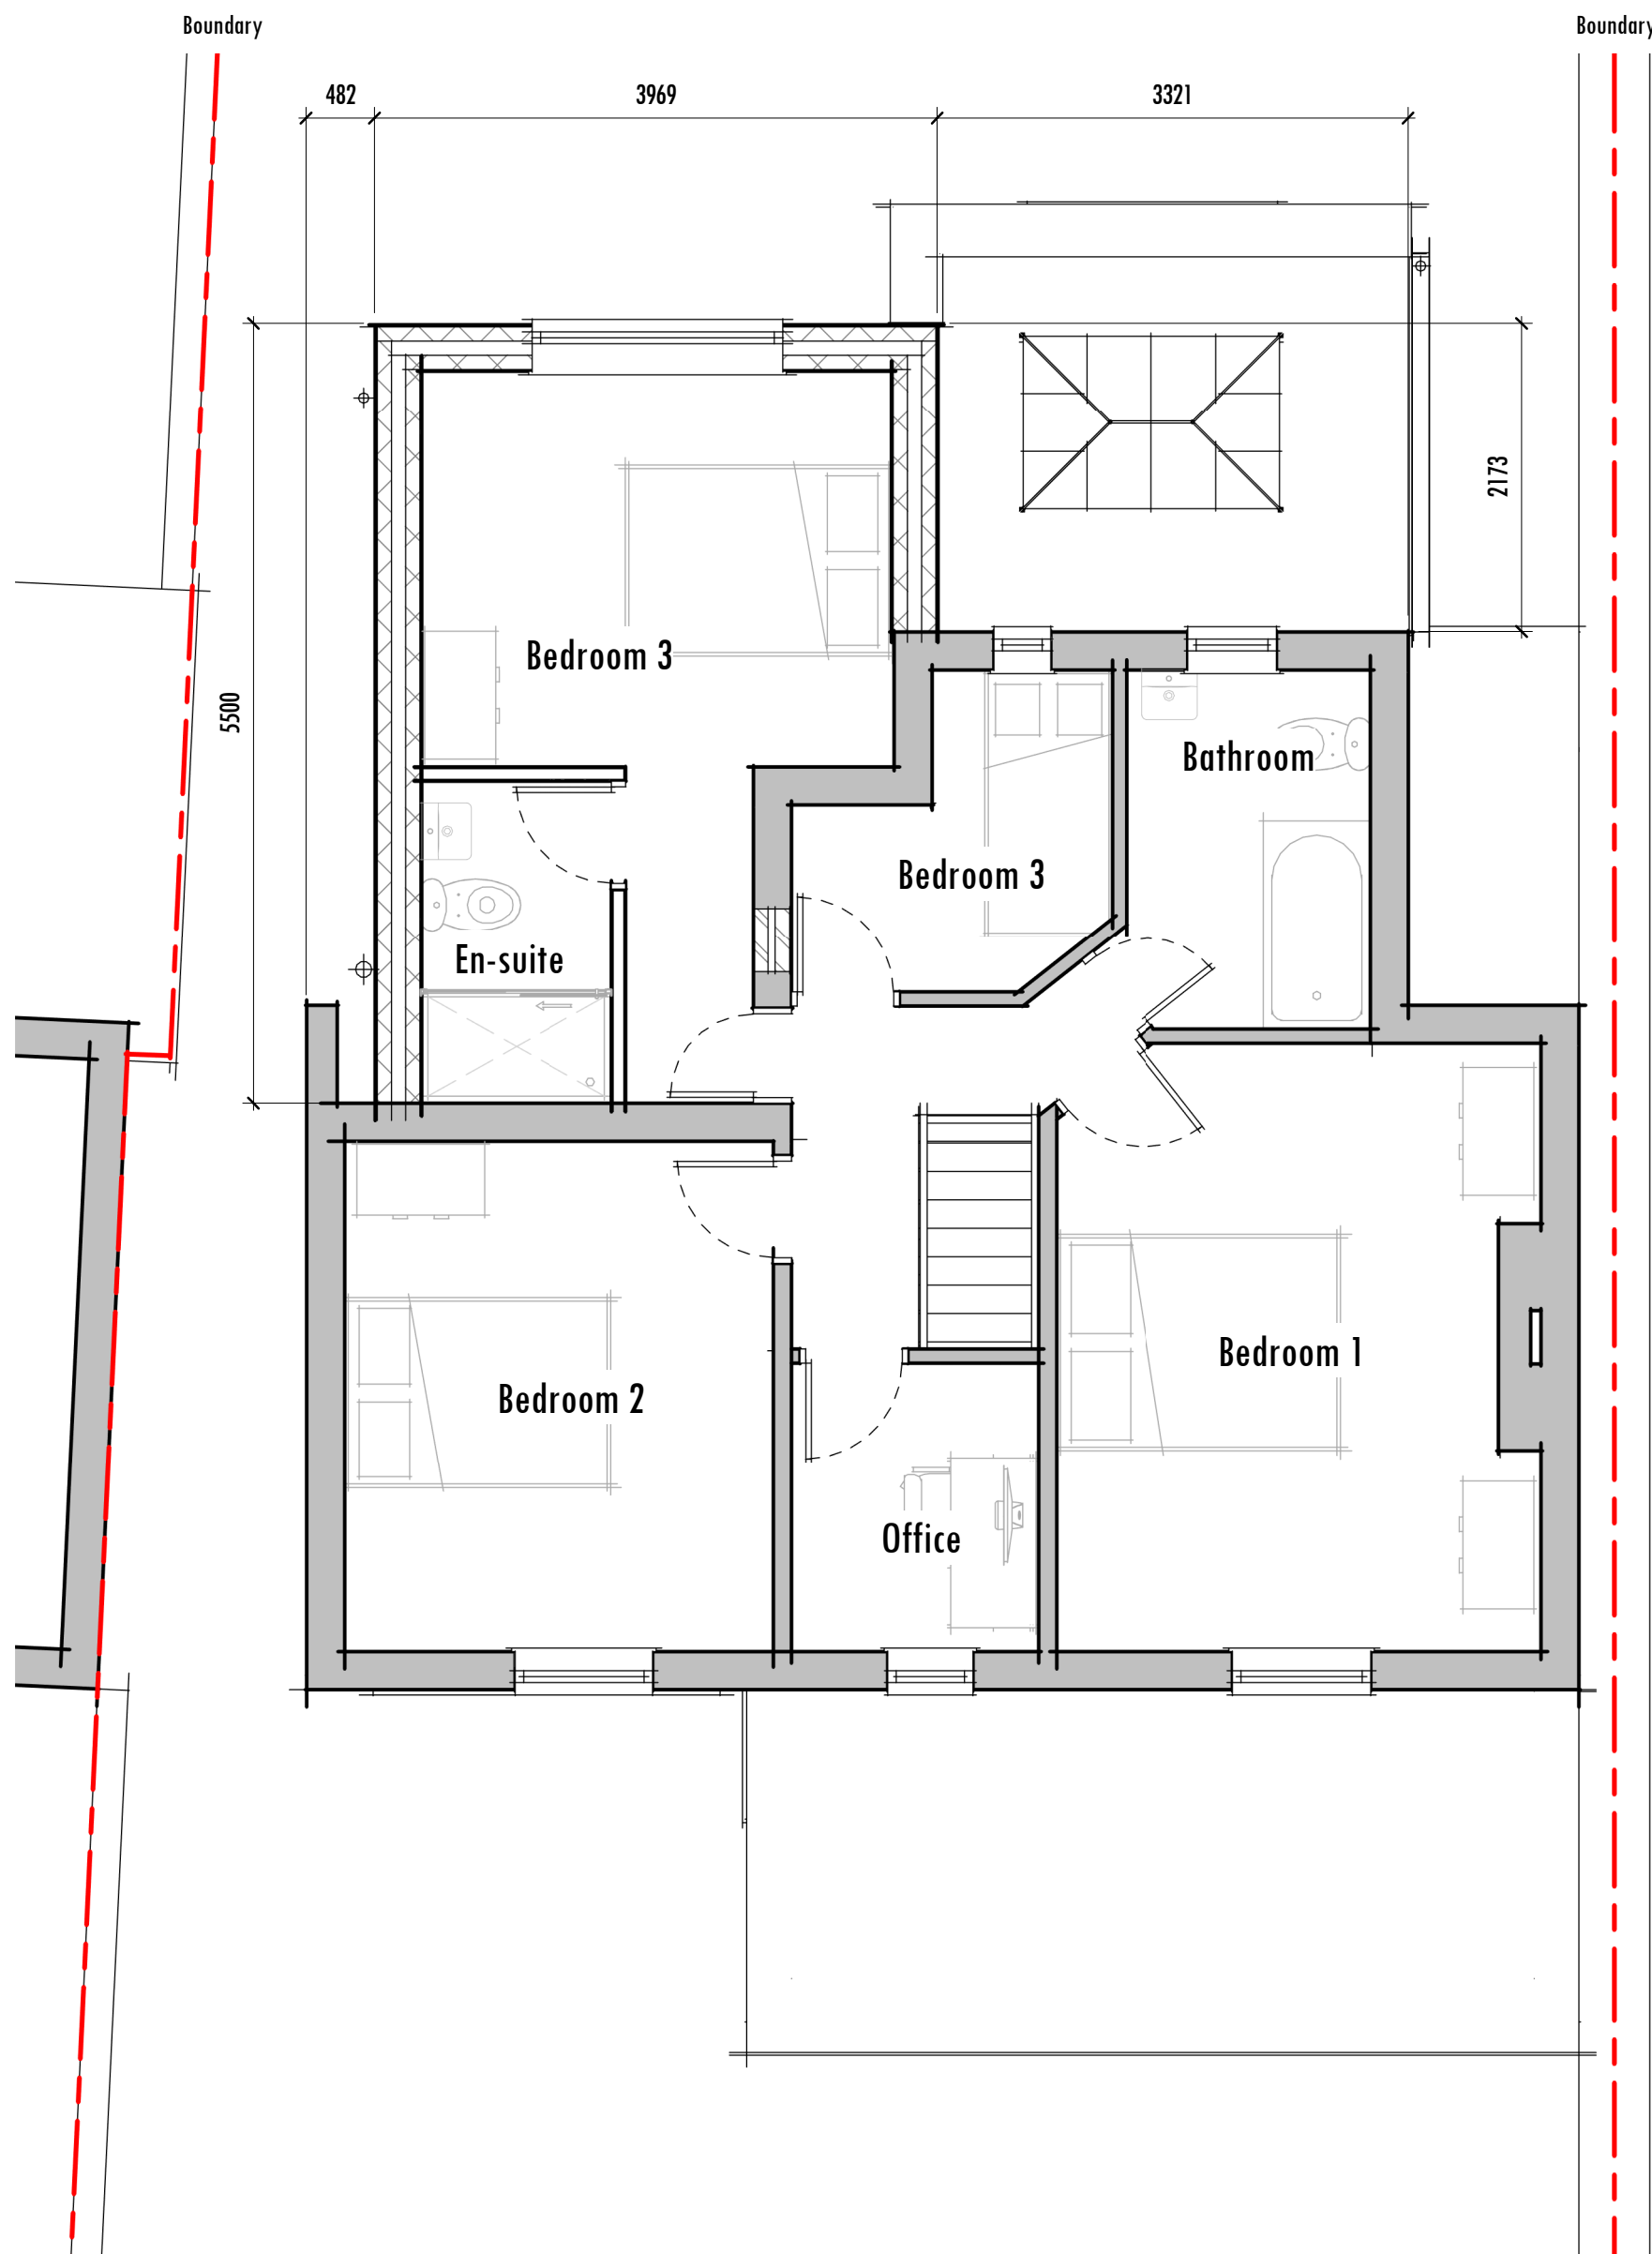

2

First Floor

1:50



3

Front Elevation


1:50



4

Rear Elevation

1:50

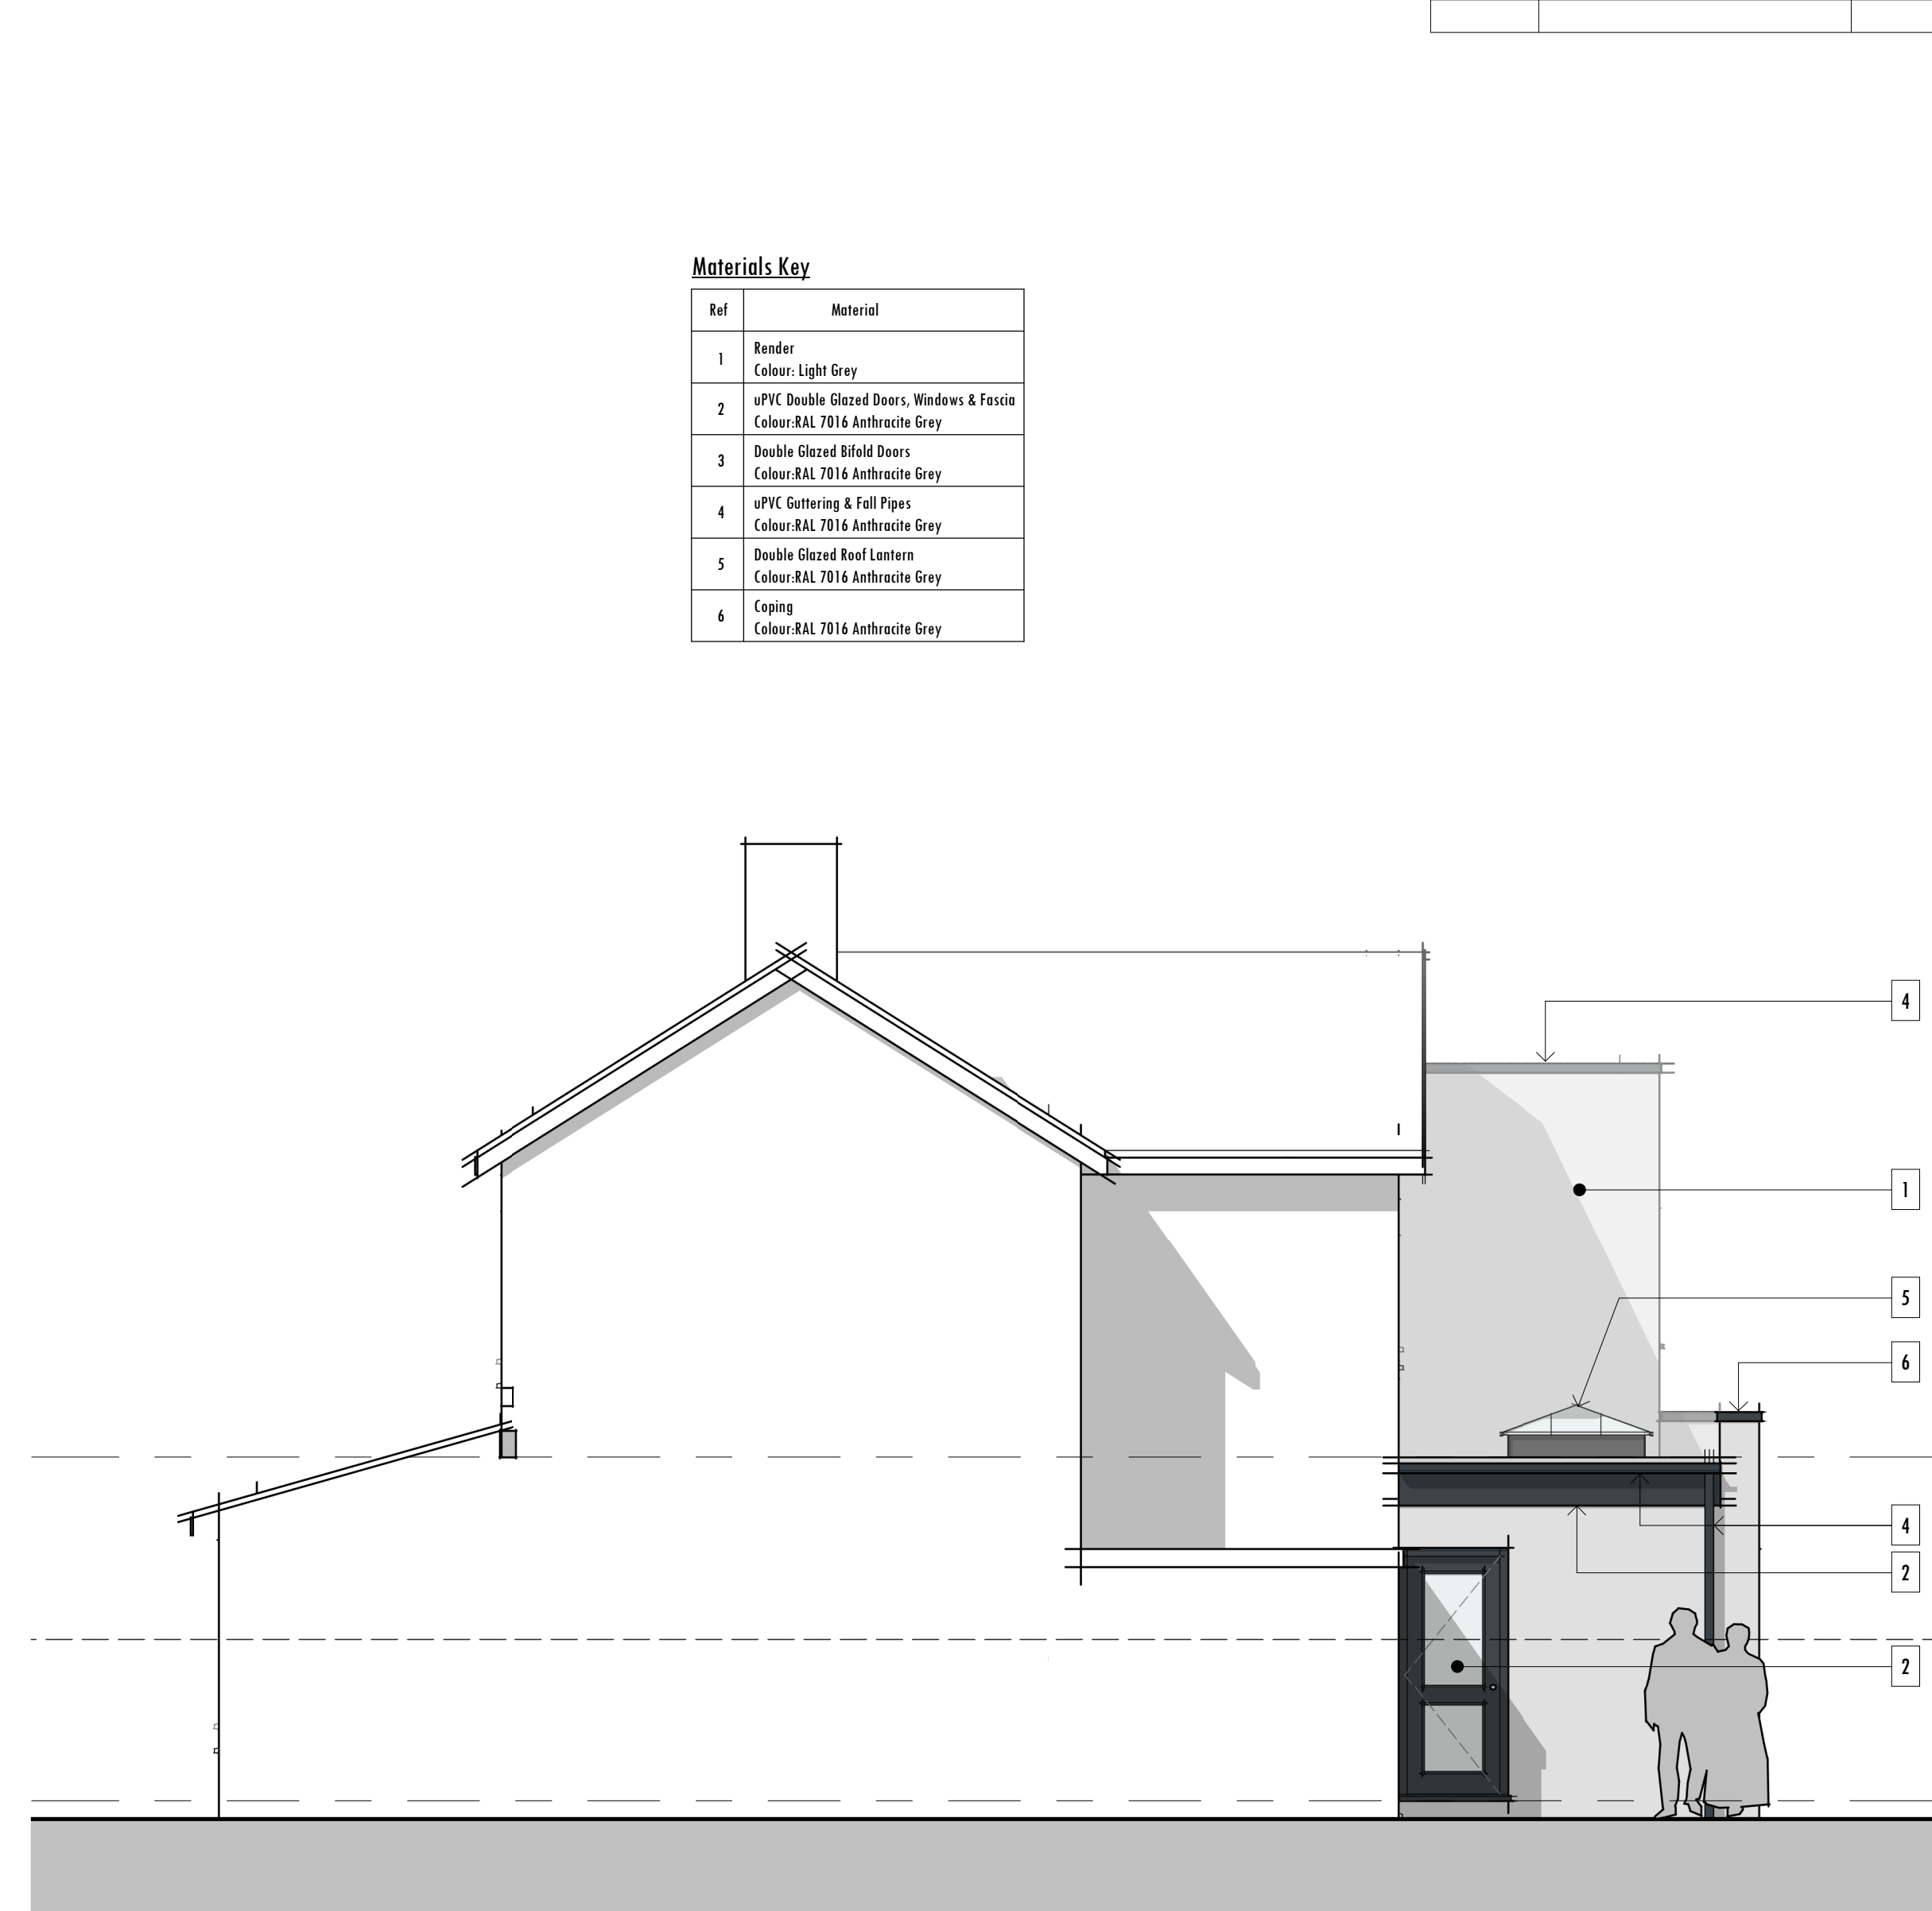


5

Side Elevation

1:50

Materials Key

Ref	Material
1	Render Colour: Light Grey
2	uPVC Double Glazed Doors, Windows & Fascia Colour:RAL 7016 Anthracite Grey
3	Double Glazed Bifold Doors Colour:RAL 7016 Anthracite Grey
4	uPVC Guttering & Fall Pipes Colour:RAL 7016 Anthracite Grey
5	Double Glazed Roof Lantern Colour:RAL 7016 Anthracite Grey
6	Coping Colour:RAL 7016 Anthracite Grey

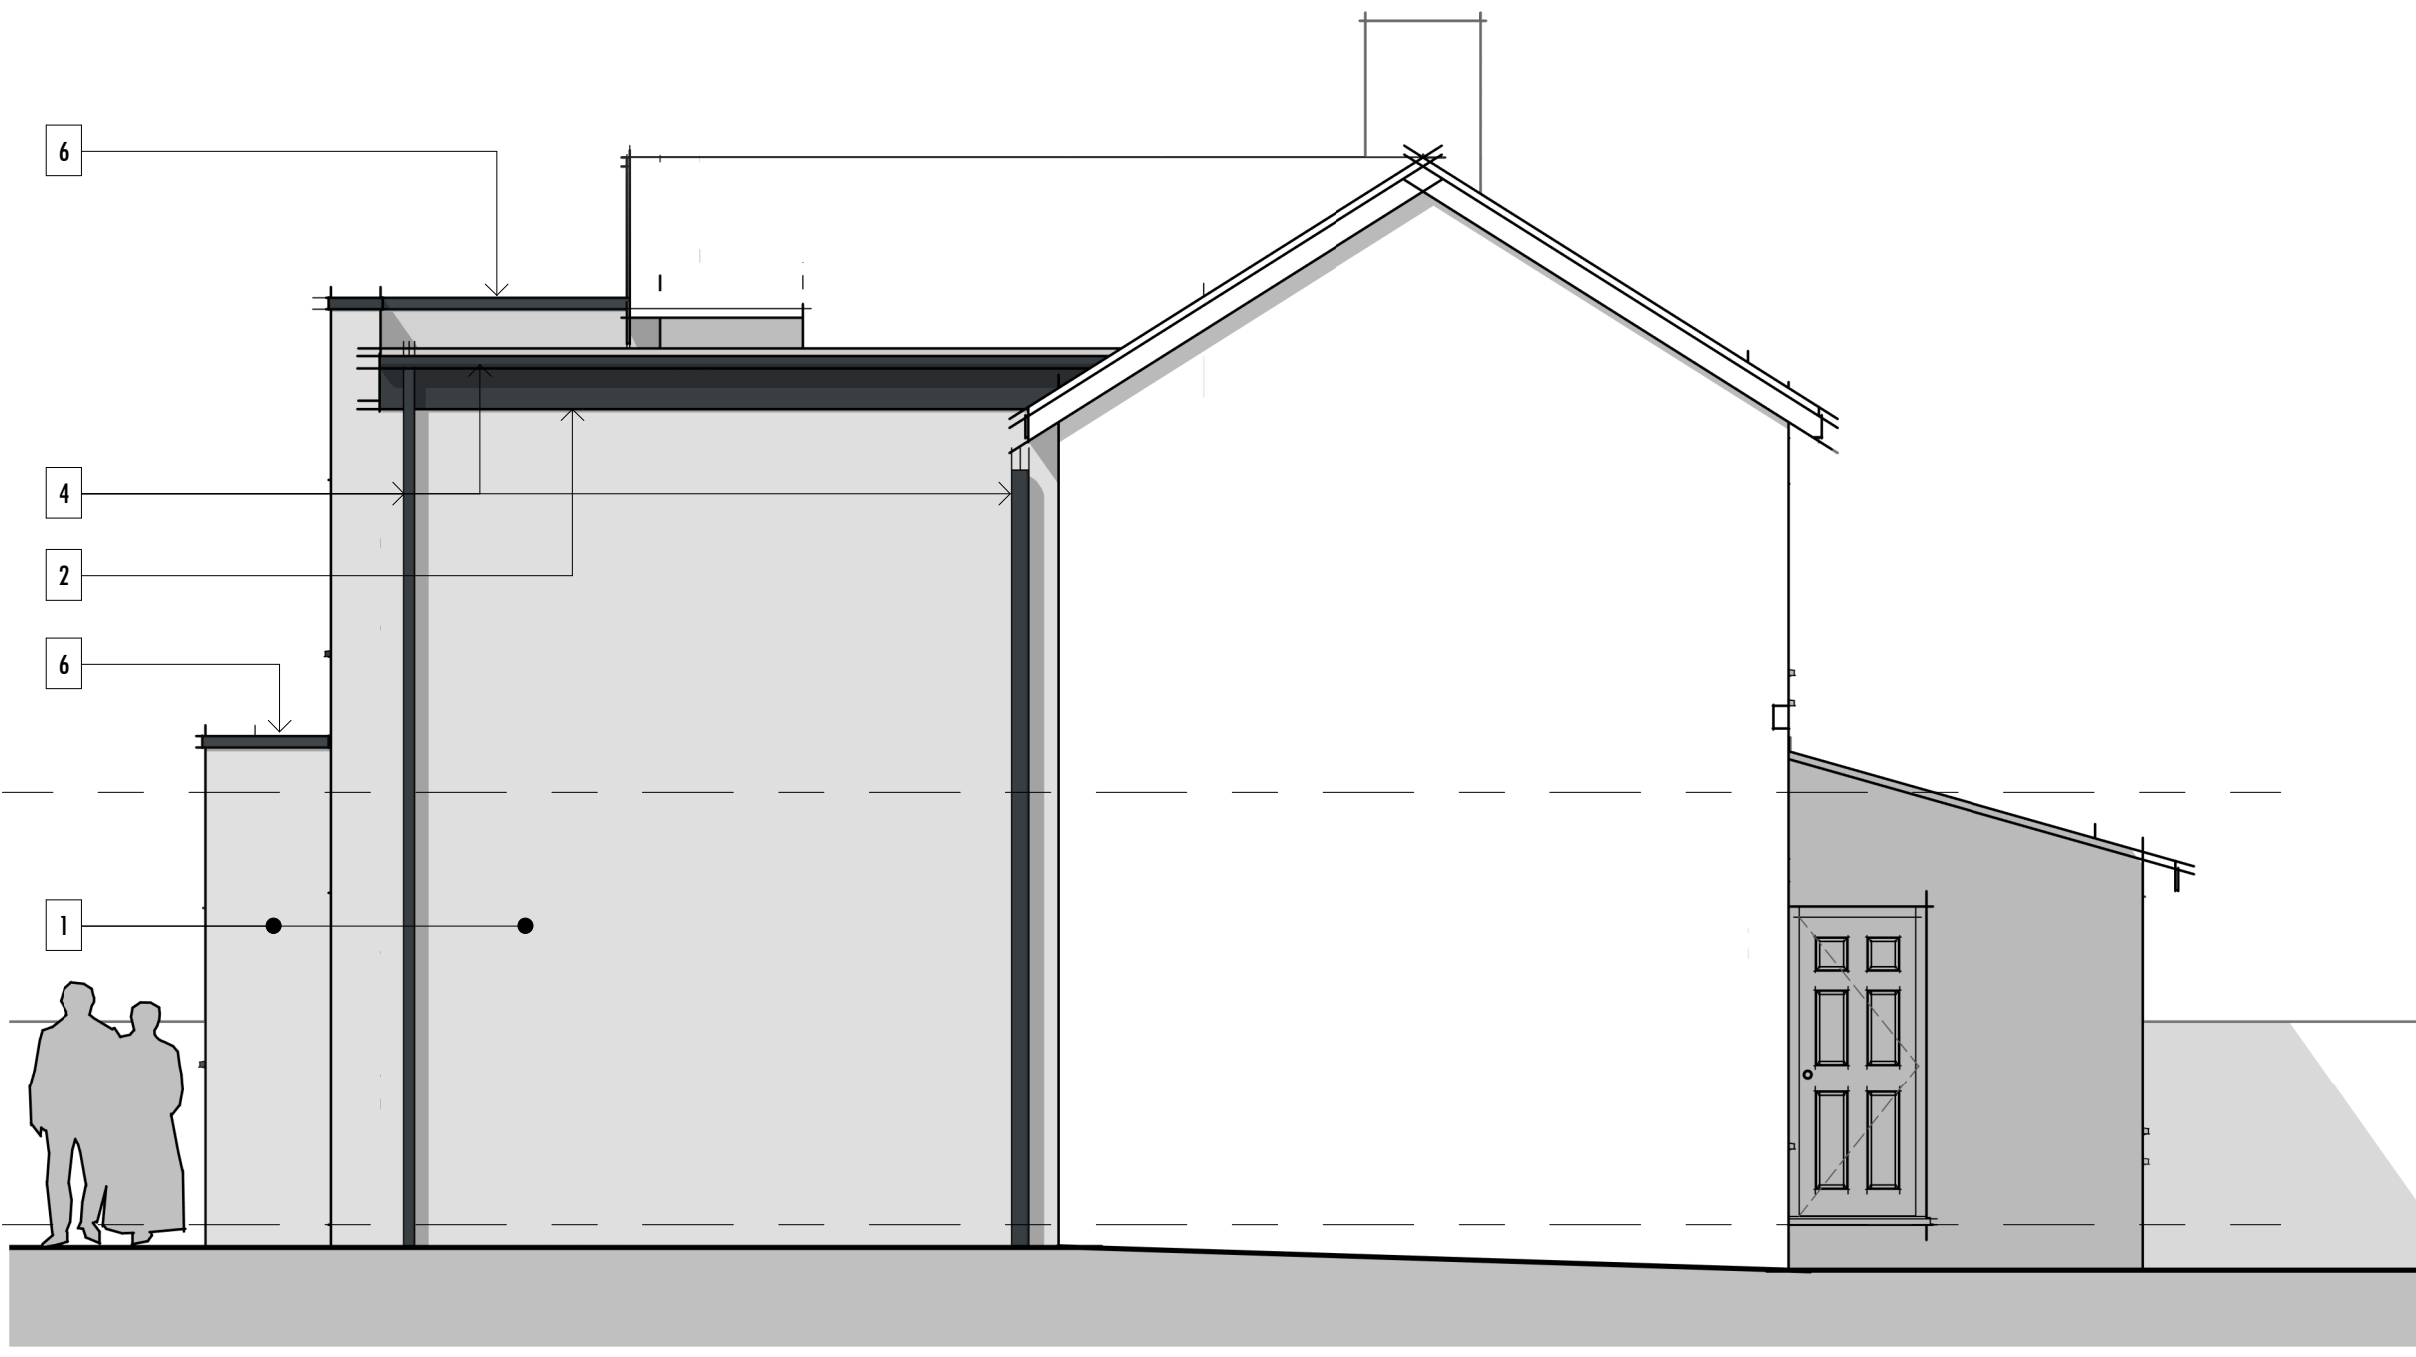

6

Side Elevation

1:50

A1 Paper Scale Check (mm)

0 10 20 30 40 50