


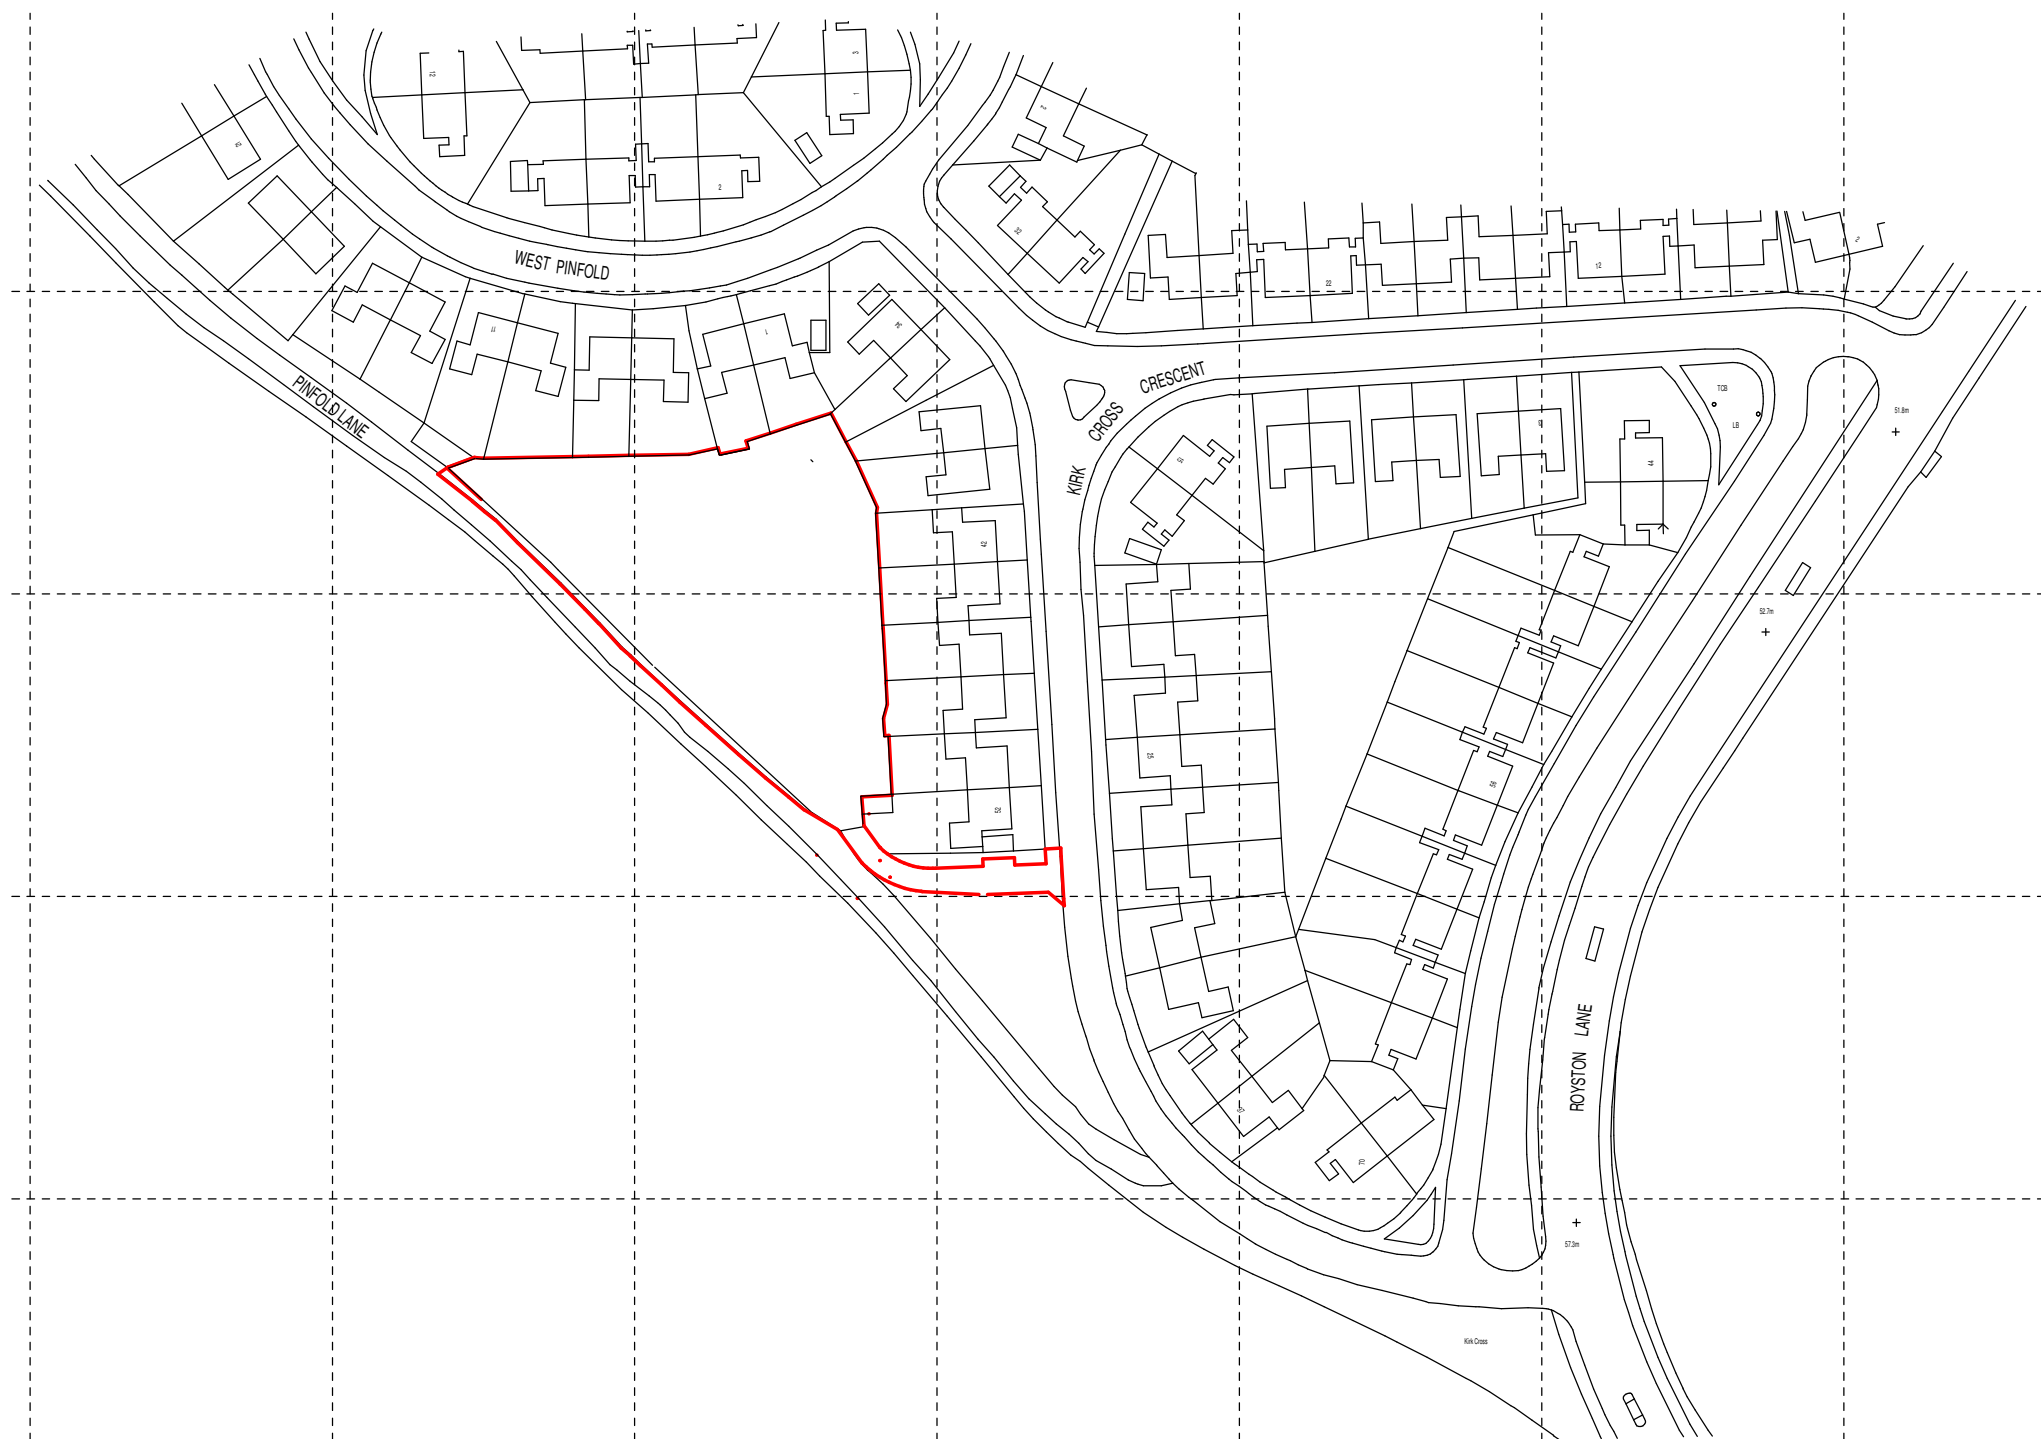

Ordnance Survey (c) Crown Copyright 2015. All rights reserved. Licence number 100022432

MR W COOKE

**PROPOSED DEVELOPMENT TO
PINFOLD LANE,
ROYSTON
BARNLEY**

LOCATION PLAN

scale	date	drawn	checked
1:1250 @ A3	Oct 17	PB	DG

drawing no	revision
17 - ROYSTON - 1	