




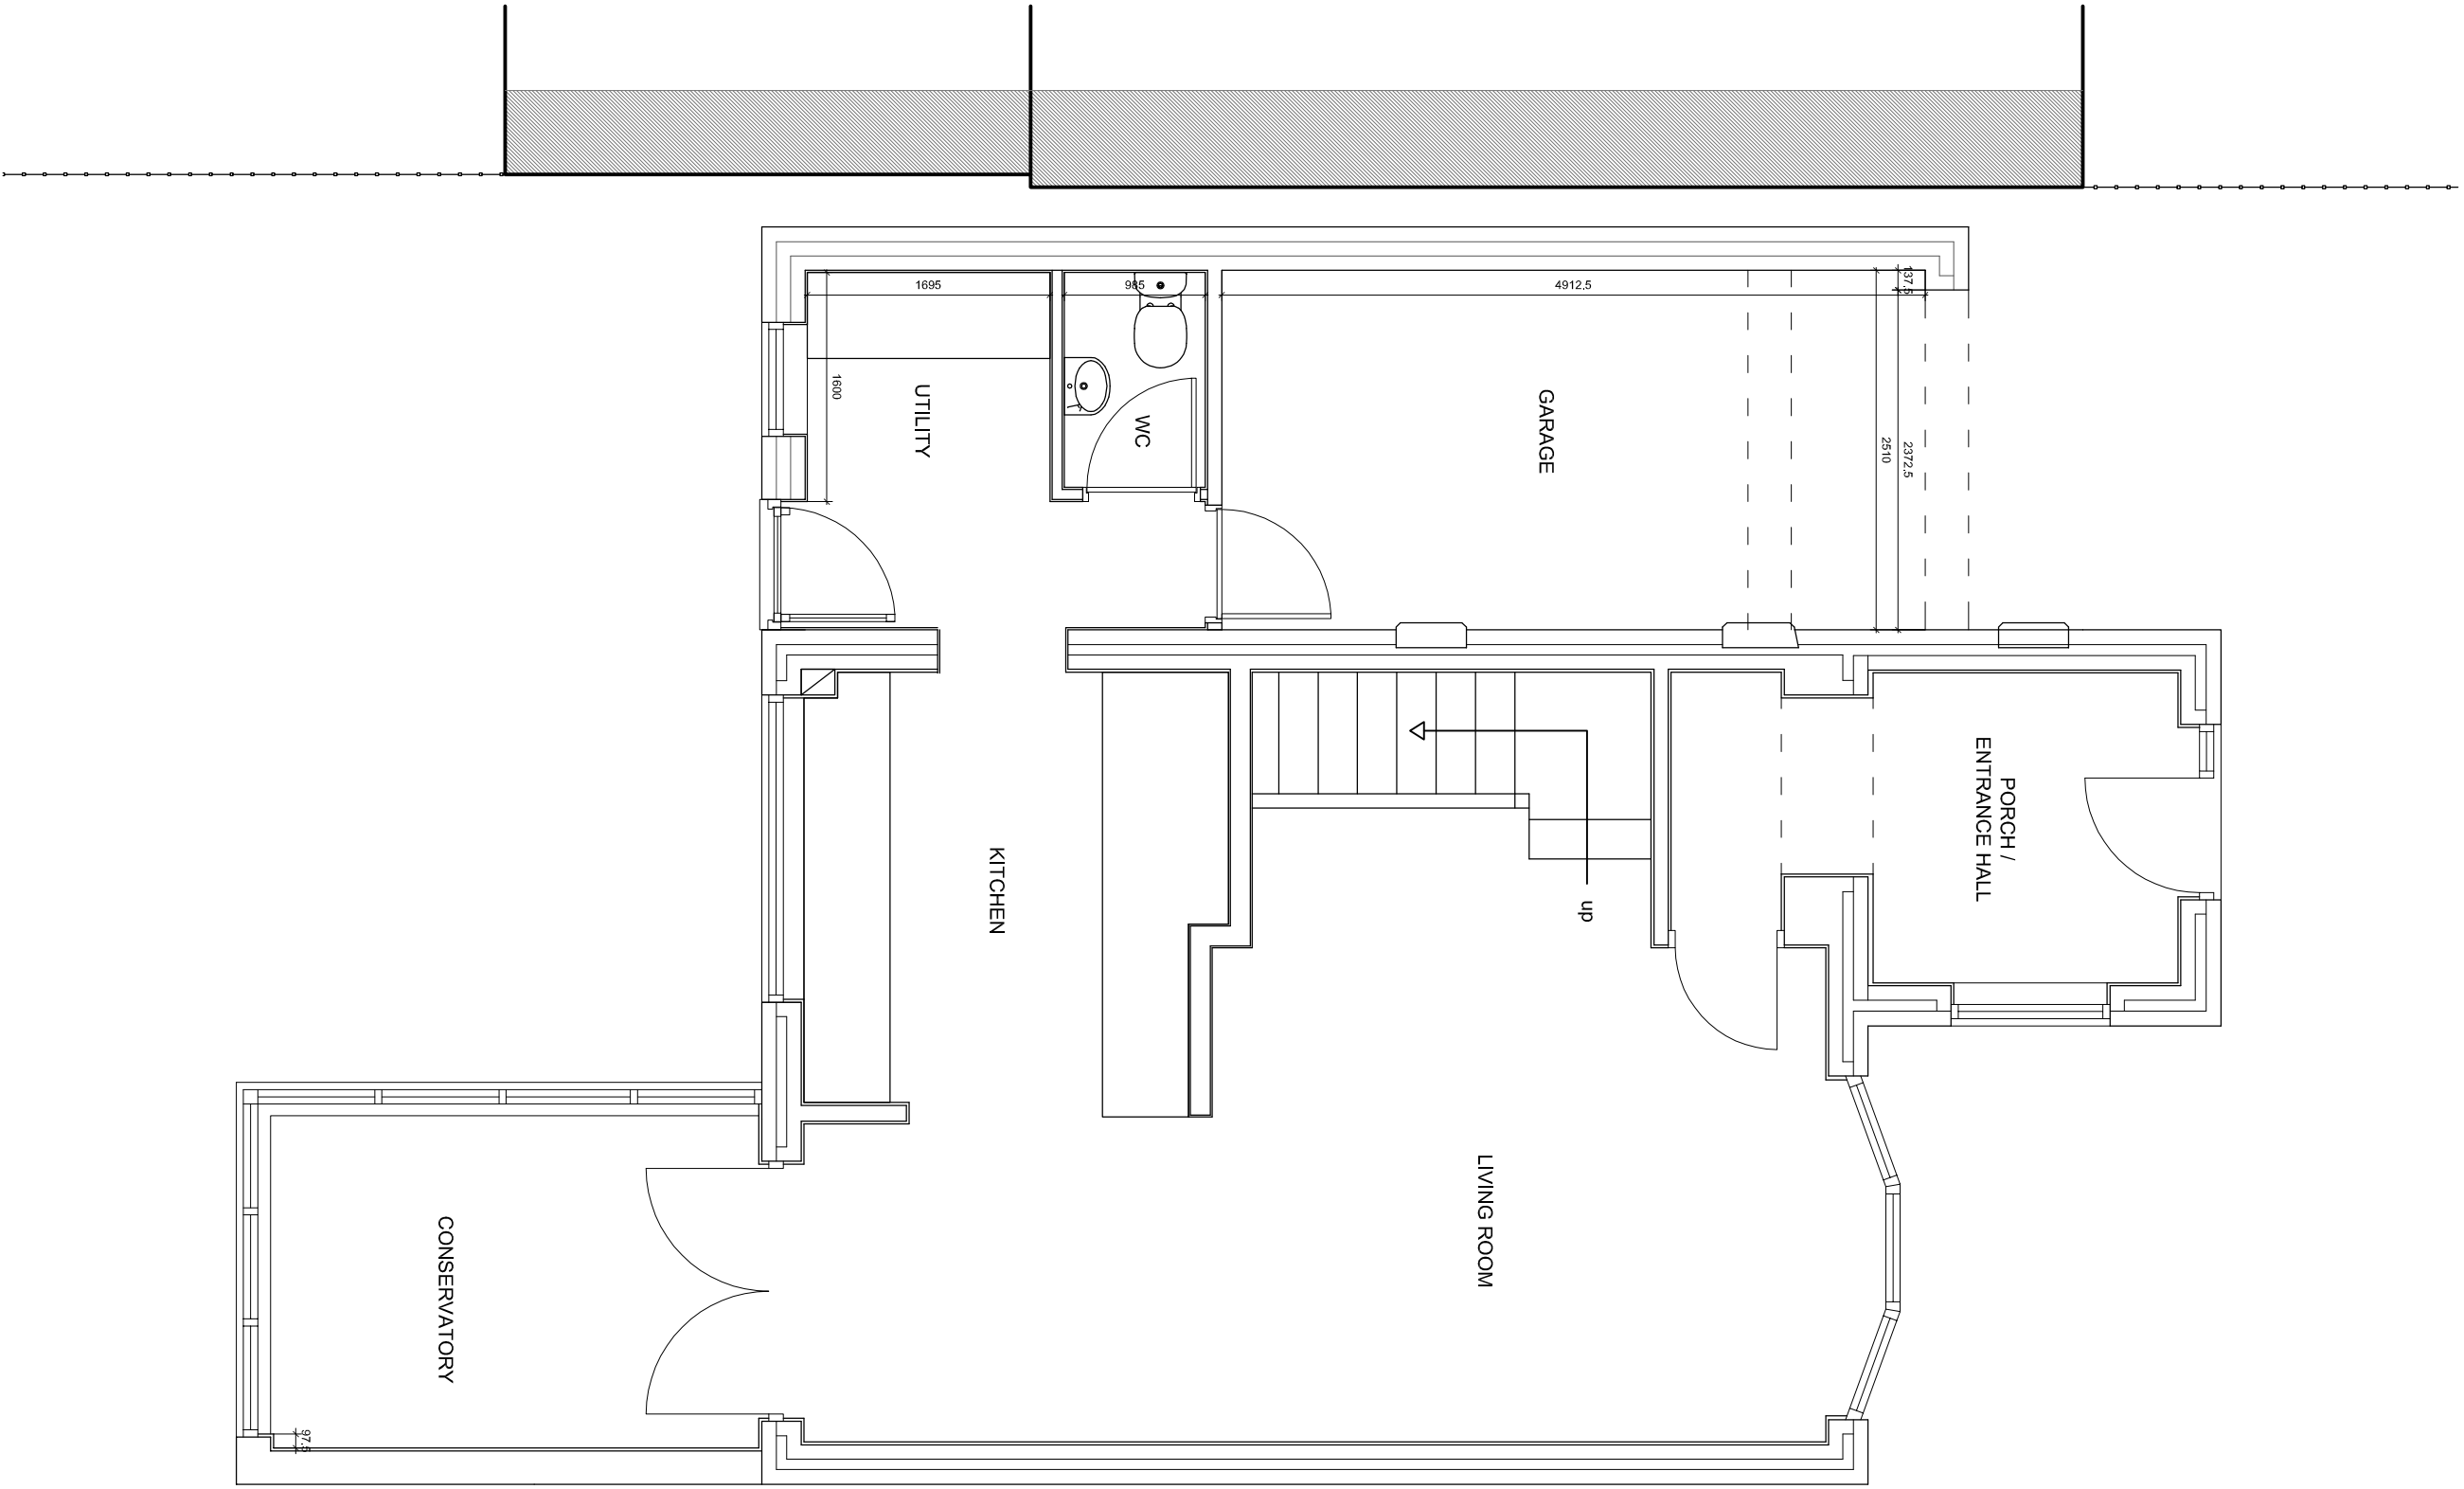


Ground Floor Plan 1:50 @ A1

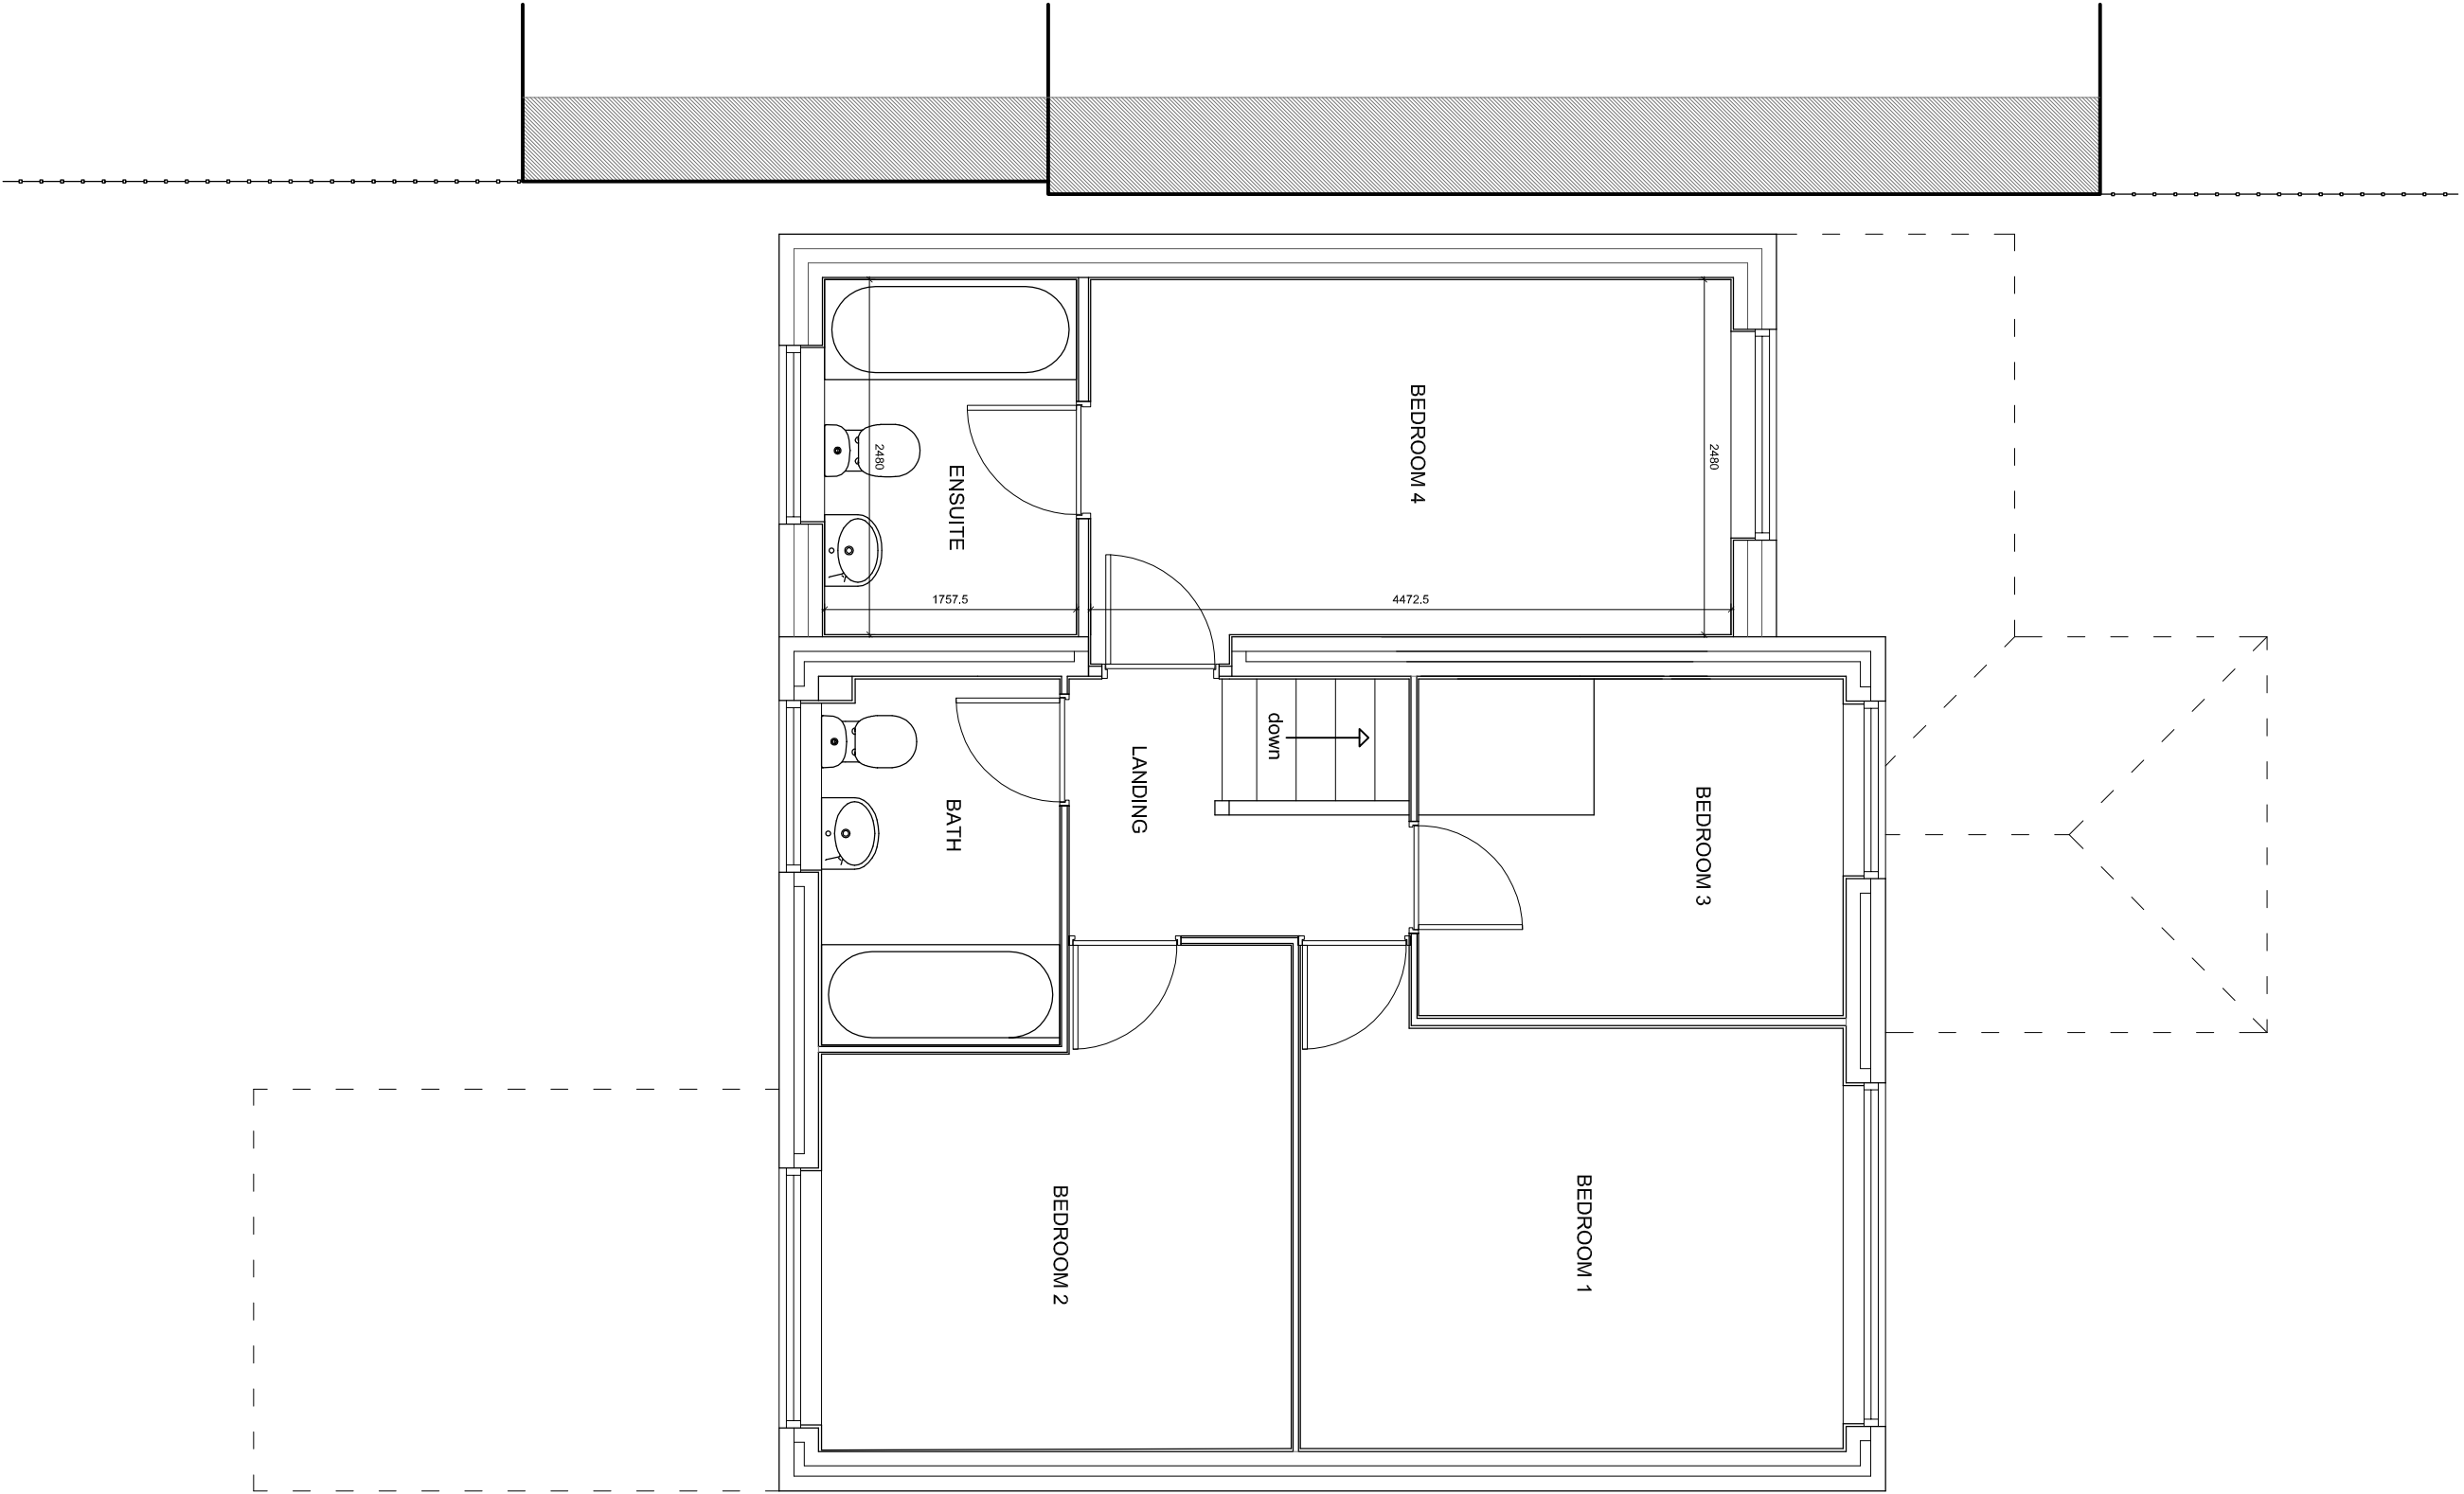


First Floor Plan 1:50 @ A1

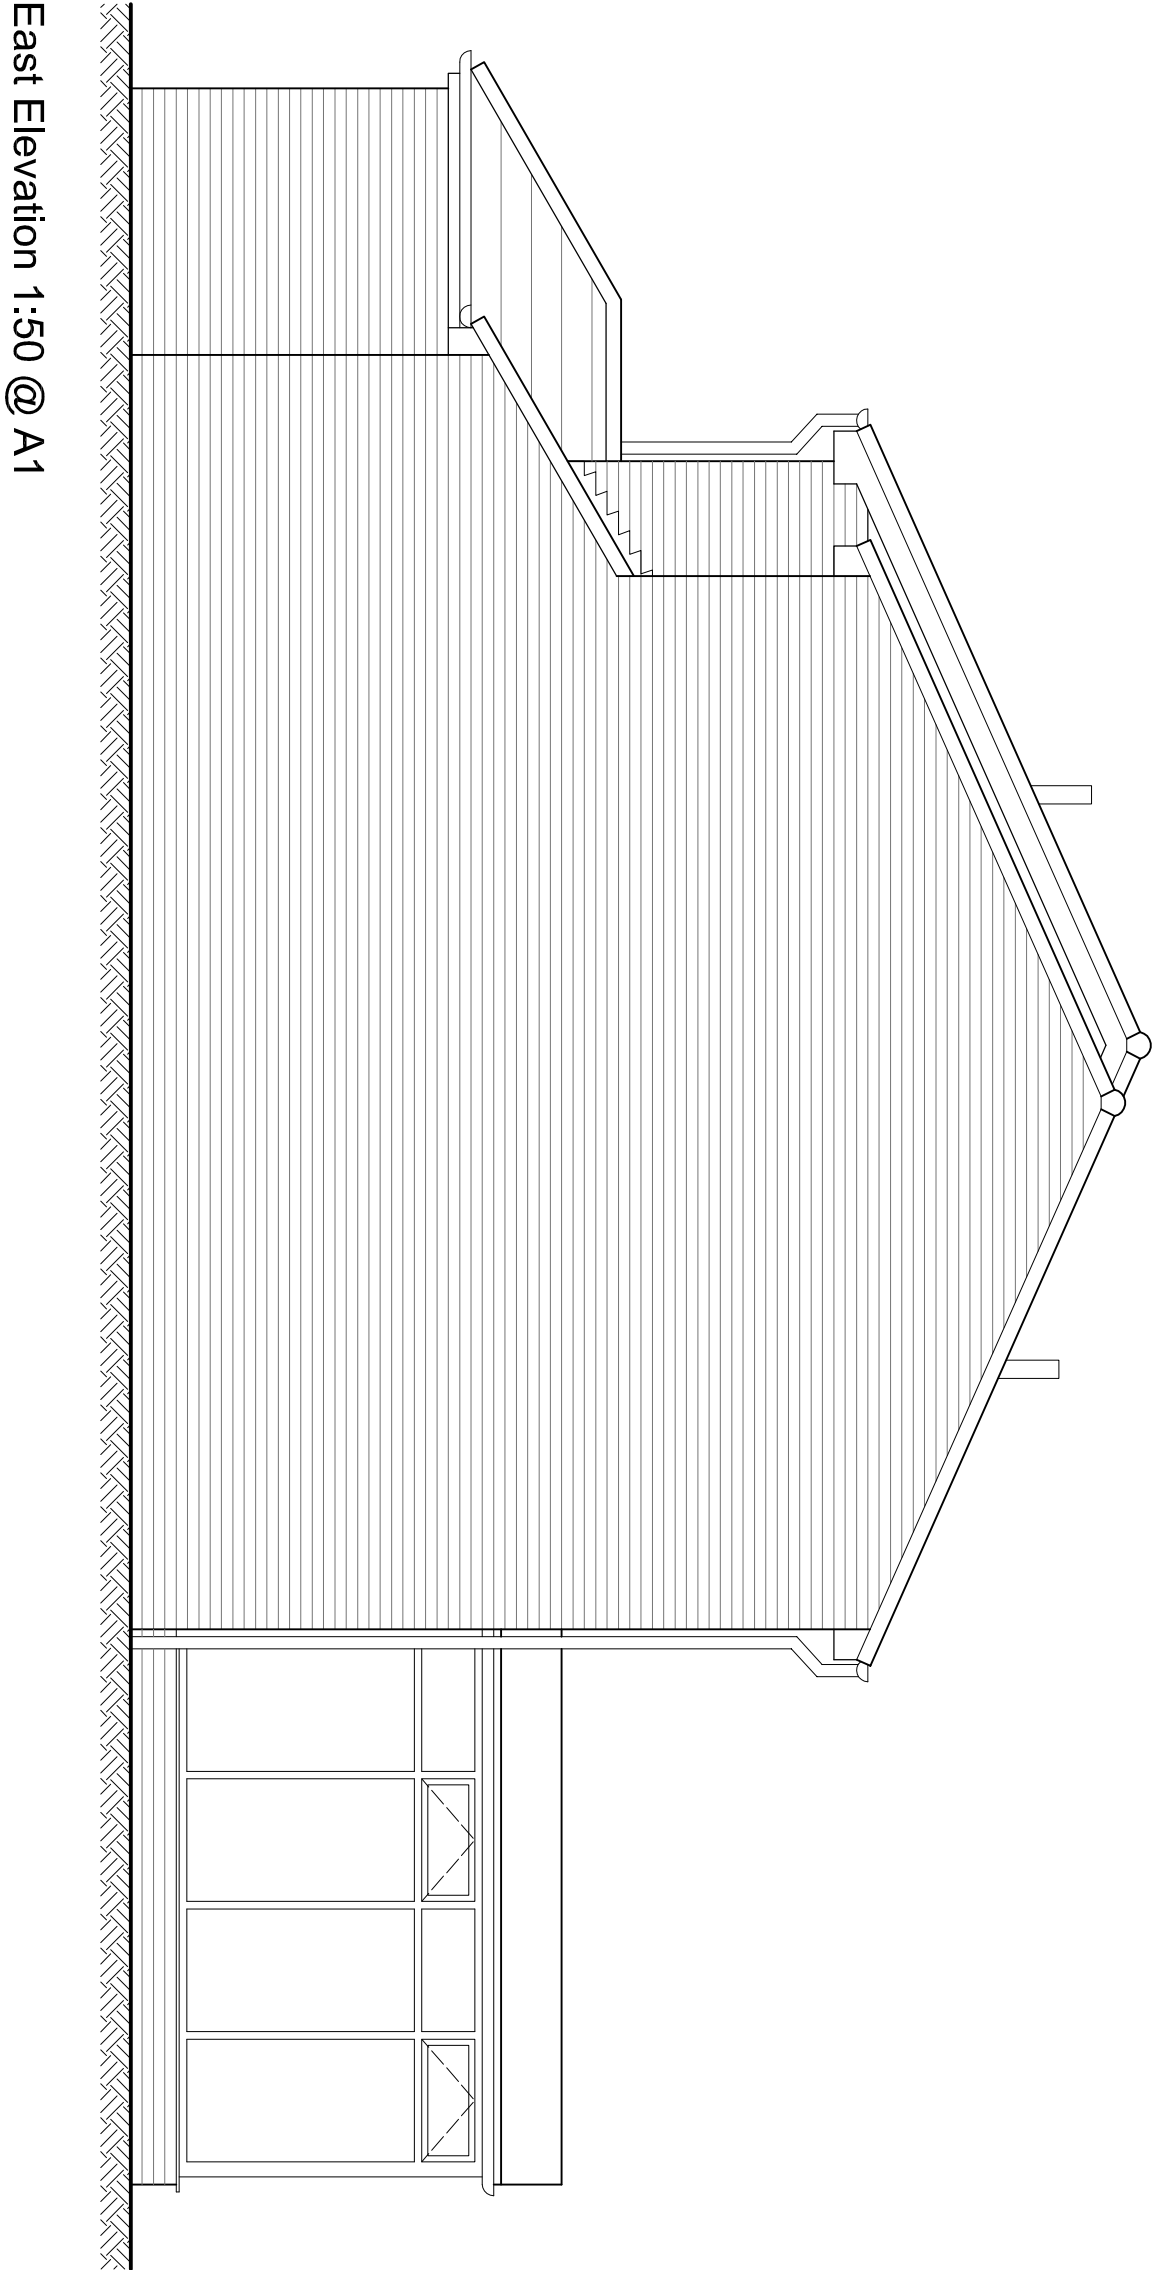


East Elevation 1:50 @ A1

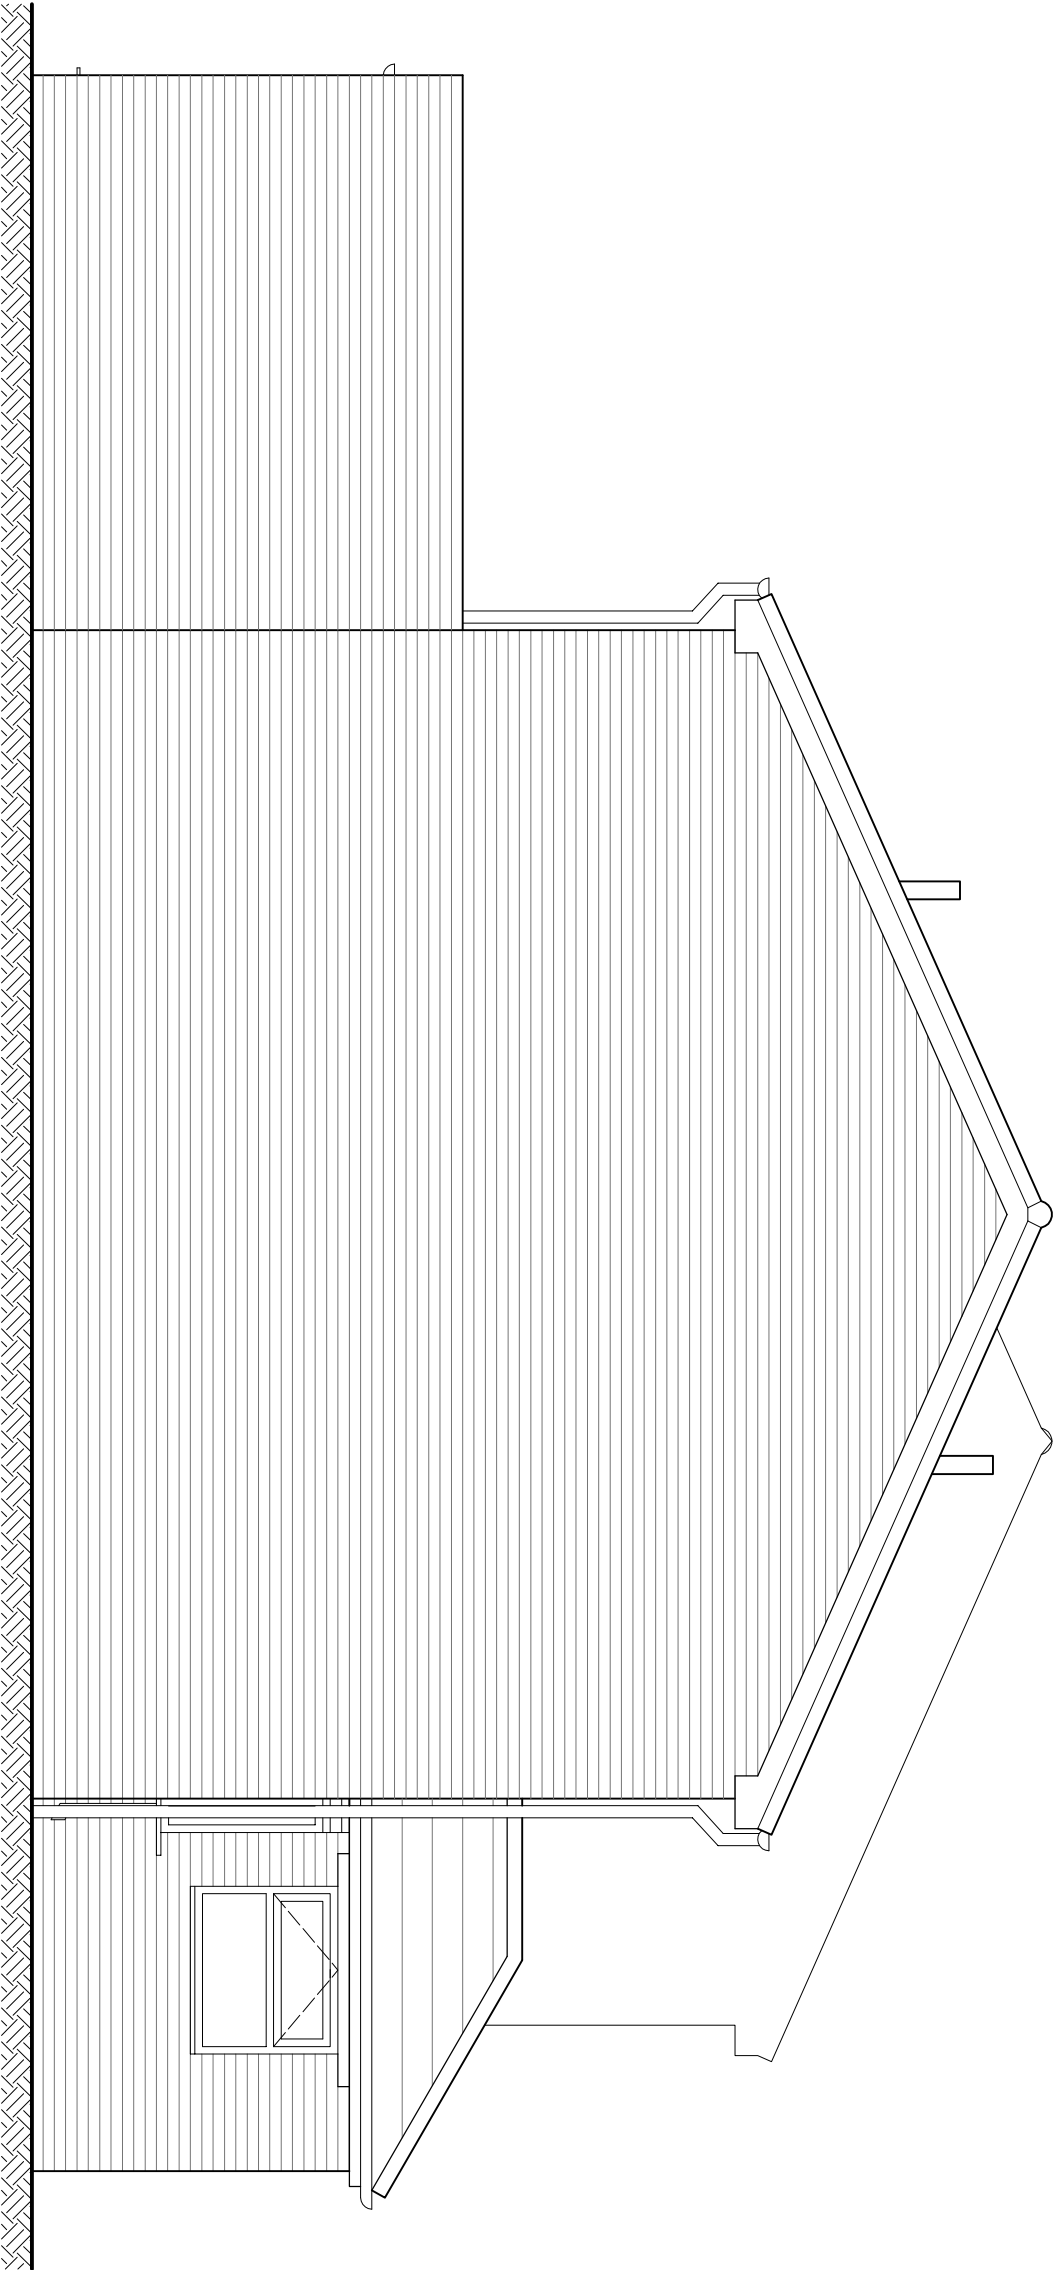

West Elevation 1:50 @ A1

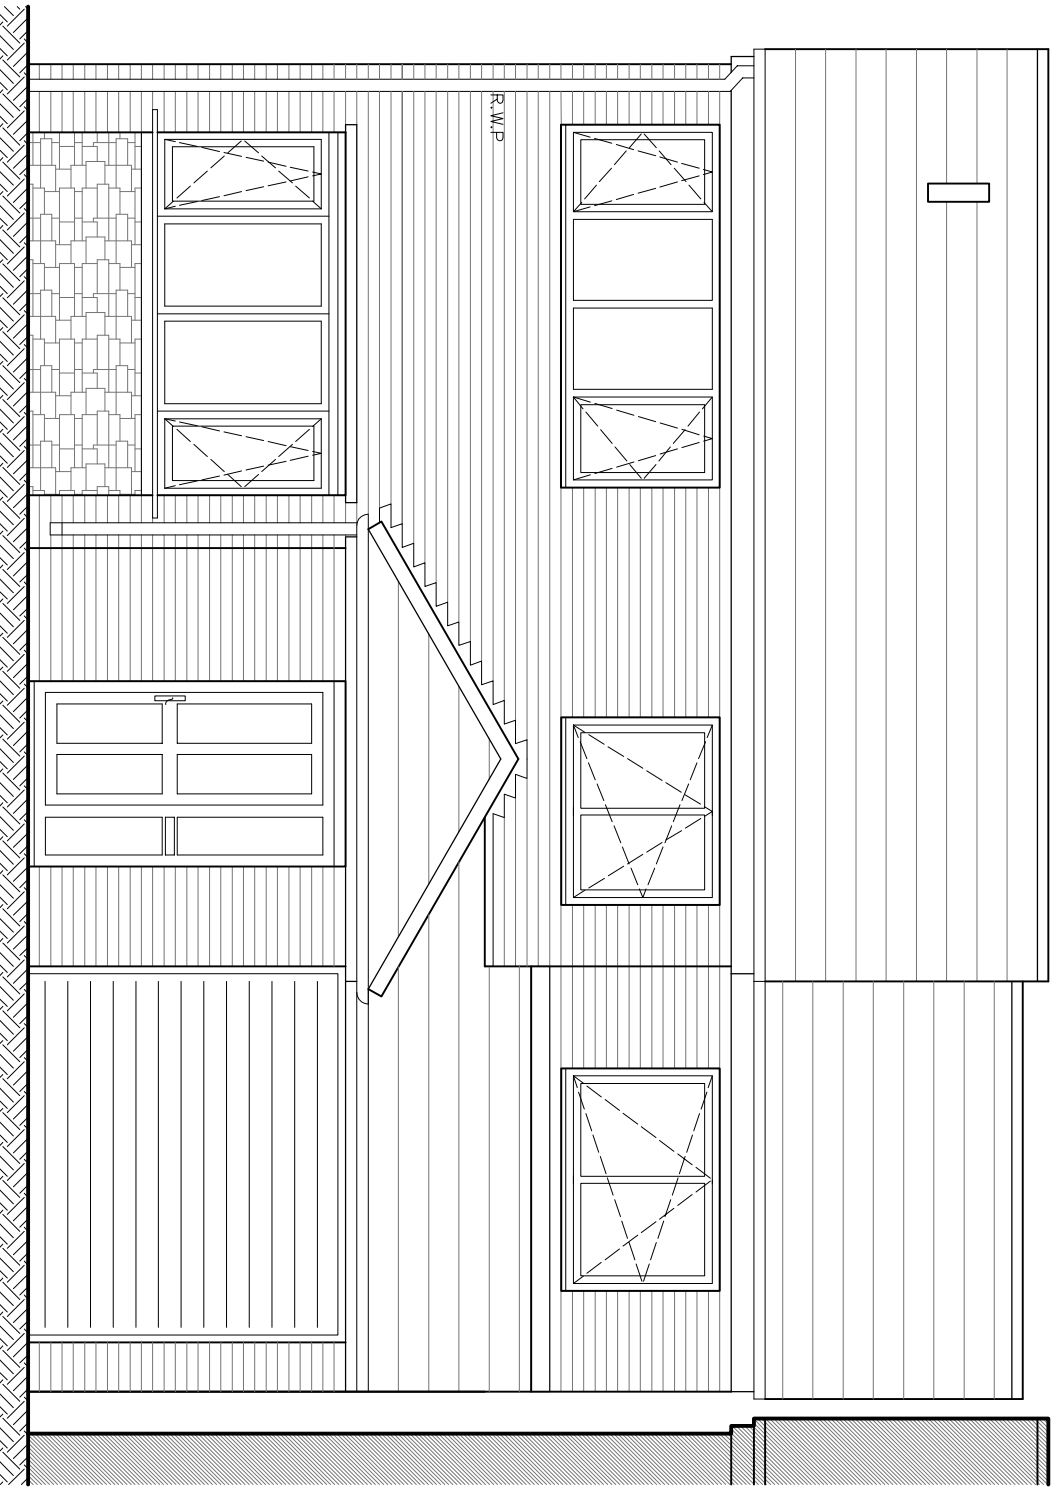

South Elevation 1:50 @ A1

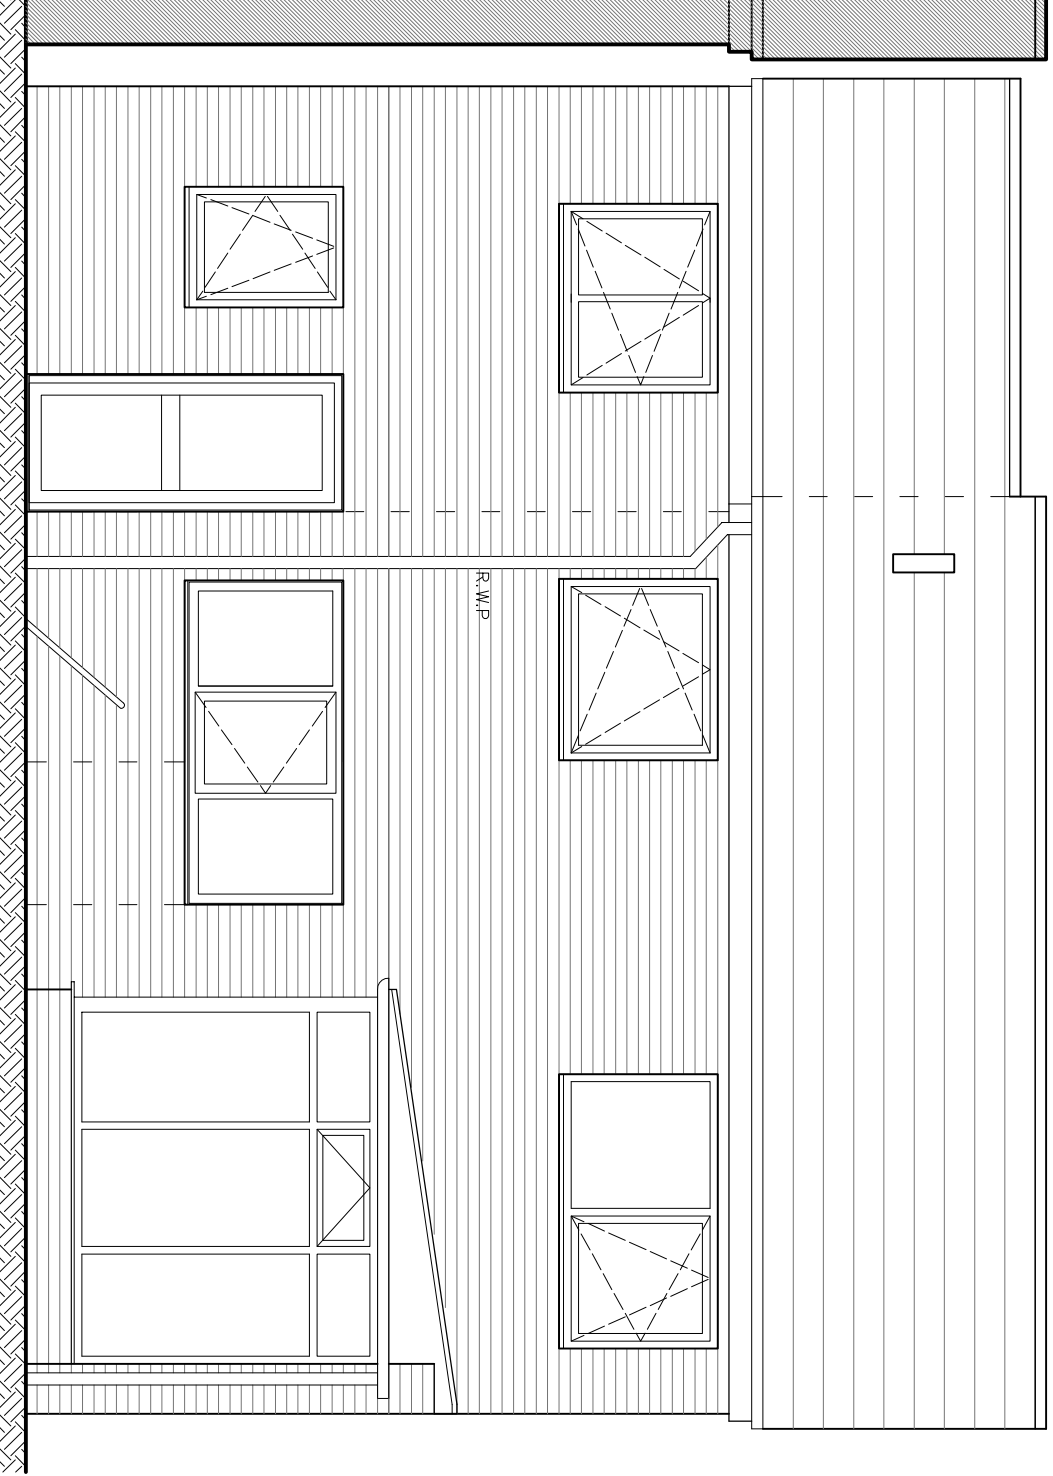

North Elevation 1:500 @ A1