
High Gate Allotments Goldthorpe
Paladin Fencing

Installation

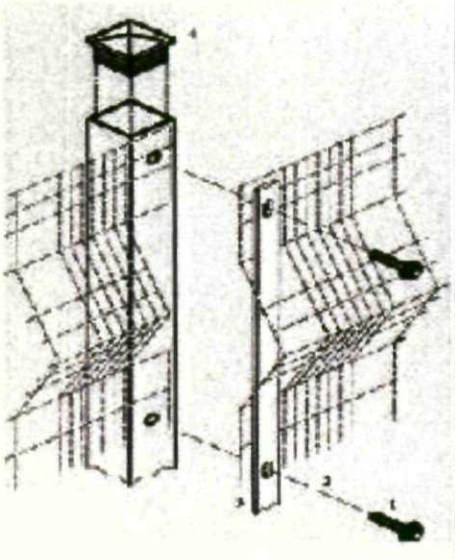




Paladin System

Panels				Posts		
Fence	Panel Size	Weight/Panel	Number of		Number of bolts	
height	Height/Width	Kgs	Beams	O/A Length	Inters	Corners
m	mm				1 Clamp Bars	2 Clamp Bars
0.9	925 x 3025	13.5	2	1500	3	6
1.2	1240 x 3025	16.5	2	1800	4	8
1.8	1850 x 3025	23.0	2	2500	5	10
2.0	2000 x 3025	25.0	3	2700	6	12
2.4	2440 x 3025	30.5	3	3100	7	

Finish

Architectural grade polyester powder coated in RAL 6005 (green)

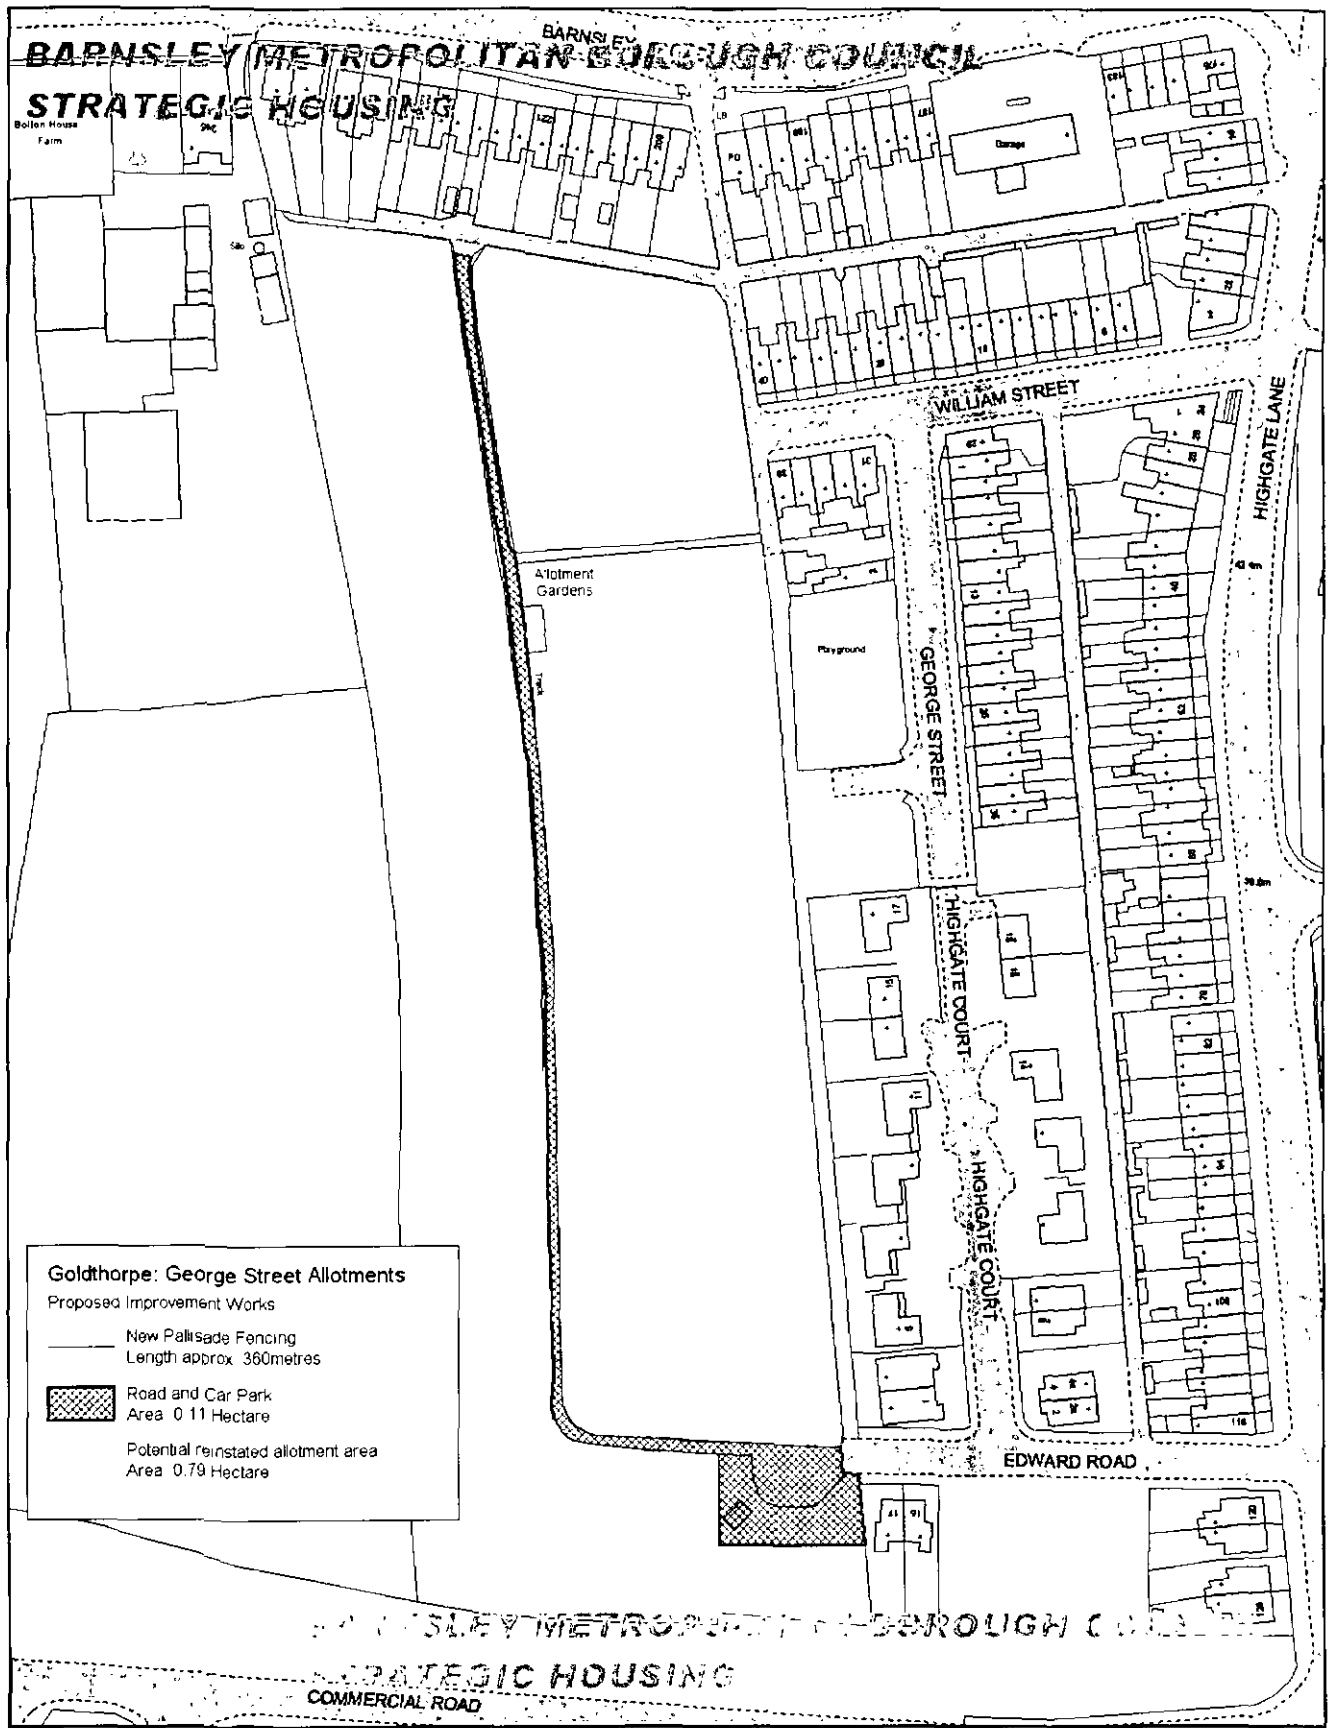

Reproduced from the Ordnance Survey mapping with the permission of Her Majesty's Stationery Office © Crown Copyright. Unauthorised reproduction infringes Crown Copyright and may lead to prosecution or civil proceedings. Barnsley Metropolitan Borough Council, Licence number 100022264, 2009

Scale 1: 1000 NORTH	**Project:** Goldthorpe: Proposed Improvement Works	BARNSLEY Metropolitan Borough Council
Drawn by: ES **Drwg No:** 001 **Date:** 14/09/2009	**Drawing:** George Street Allotments	**Strategic Housing** Executive Director Dr Ann Gosse Barnsley MBC, PO Box 603, Strategic Housing, Barnsley S70 9FD Tel (01226) 772742 Fax (01226) 772995 email strategichousing@barnsley.gov.uk