



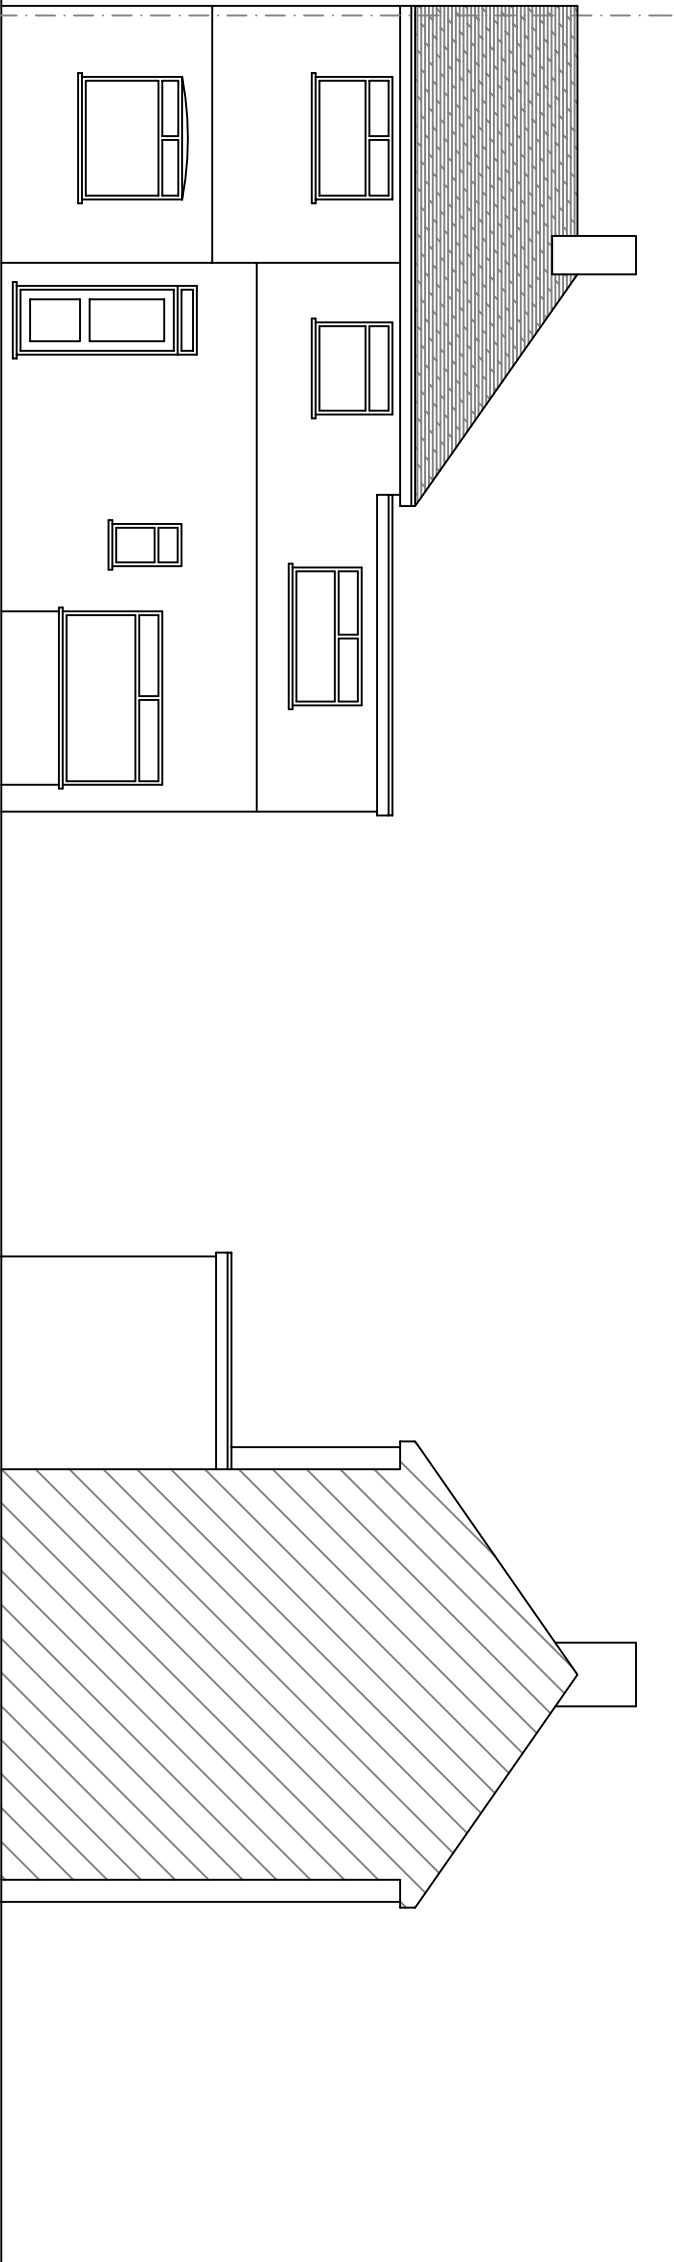

Existing Front
Elevation

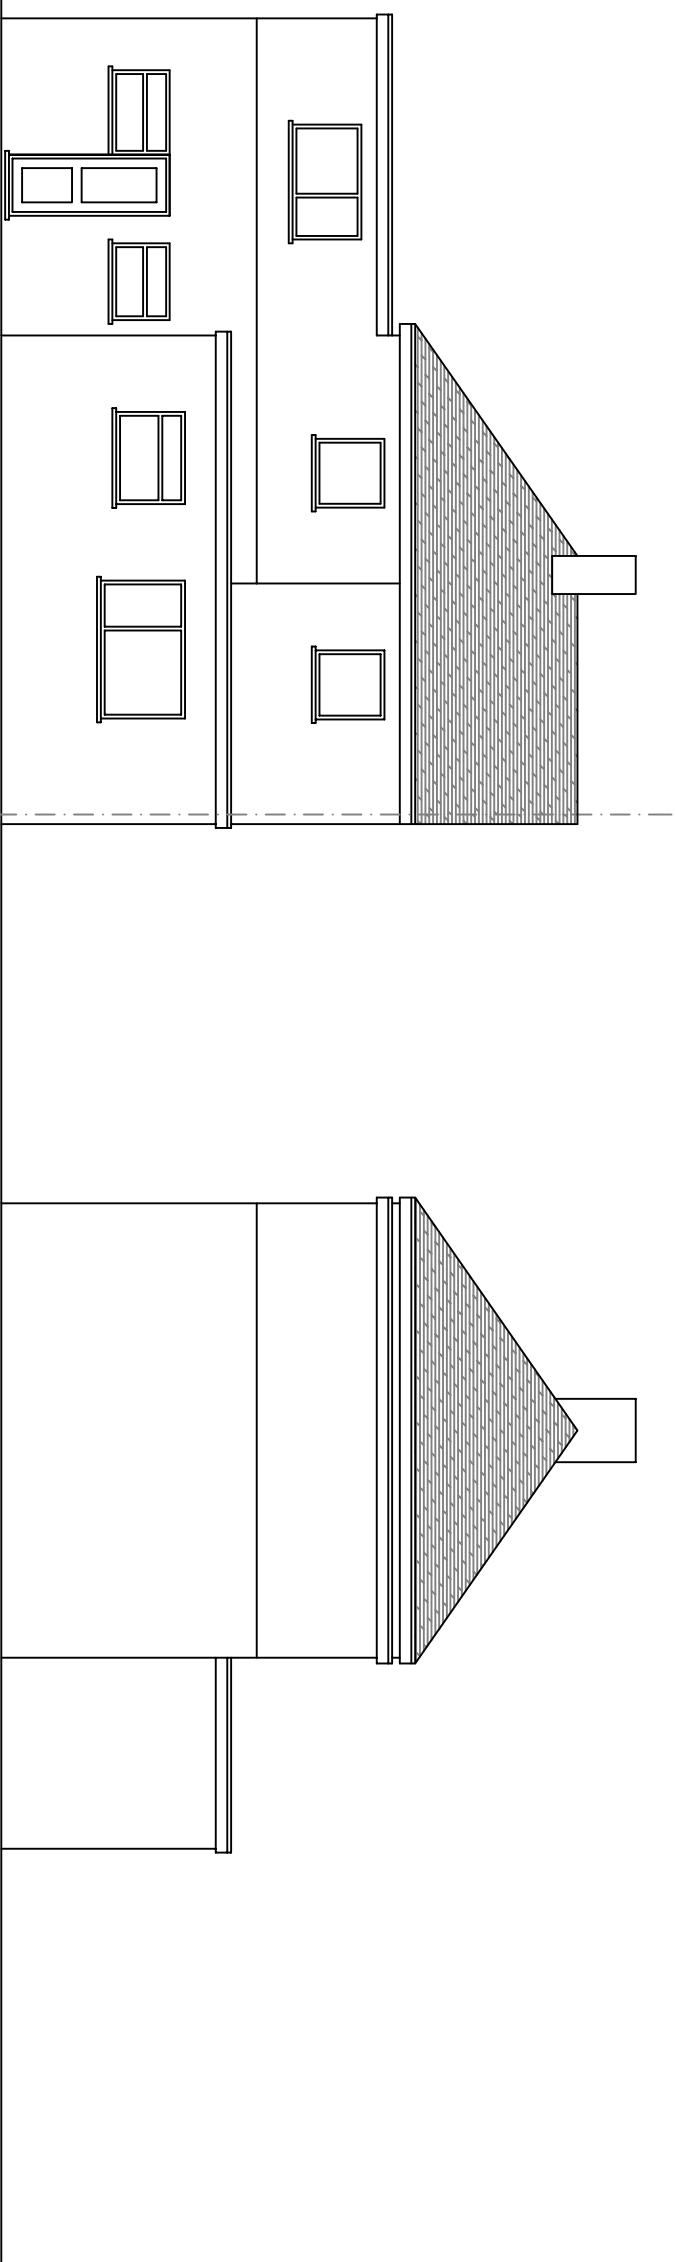

Existing Side
Elevation

Existing Rear
Elevation

Existing Side
Elevation



No	Date	Revision	Initial

PlanningDrawings.net

Roscrowden, Frankley Lodge Road, Birmingham, B31 5PX
Tel : 07720 985 425 Web : www.planningdrawings.net

Client
Shaun Worley

Project
28 Fish Dam Lane,
Barnsley, S71 2PX

Drawing
Existing Elevations

Purpose
PLANNING

Scale 1:100 @ A3	Date March 2013
Drawn Graham Barlow	Checked GB
Drawing No. PD13052 - 02	Revision --