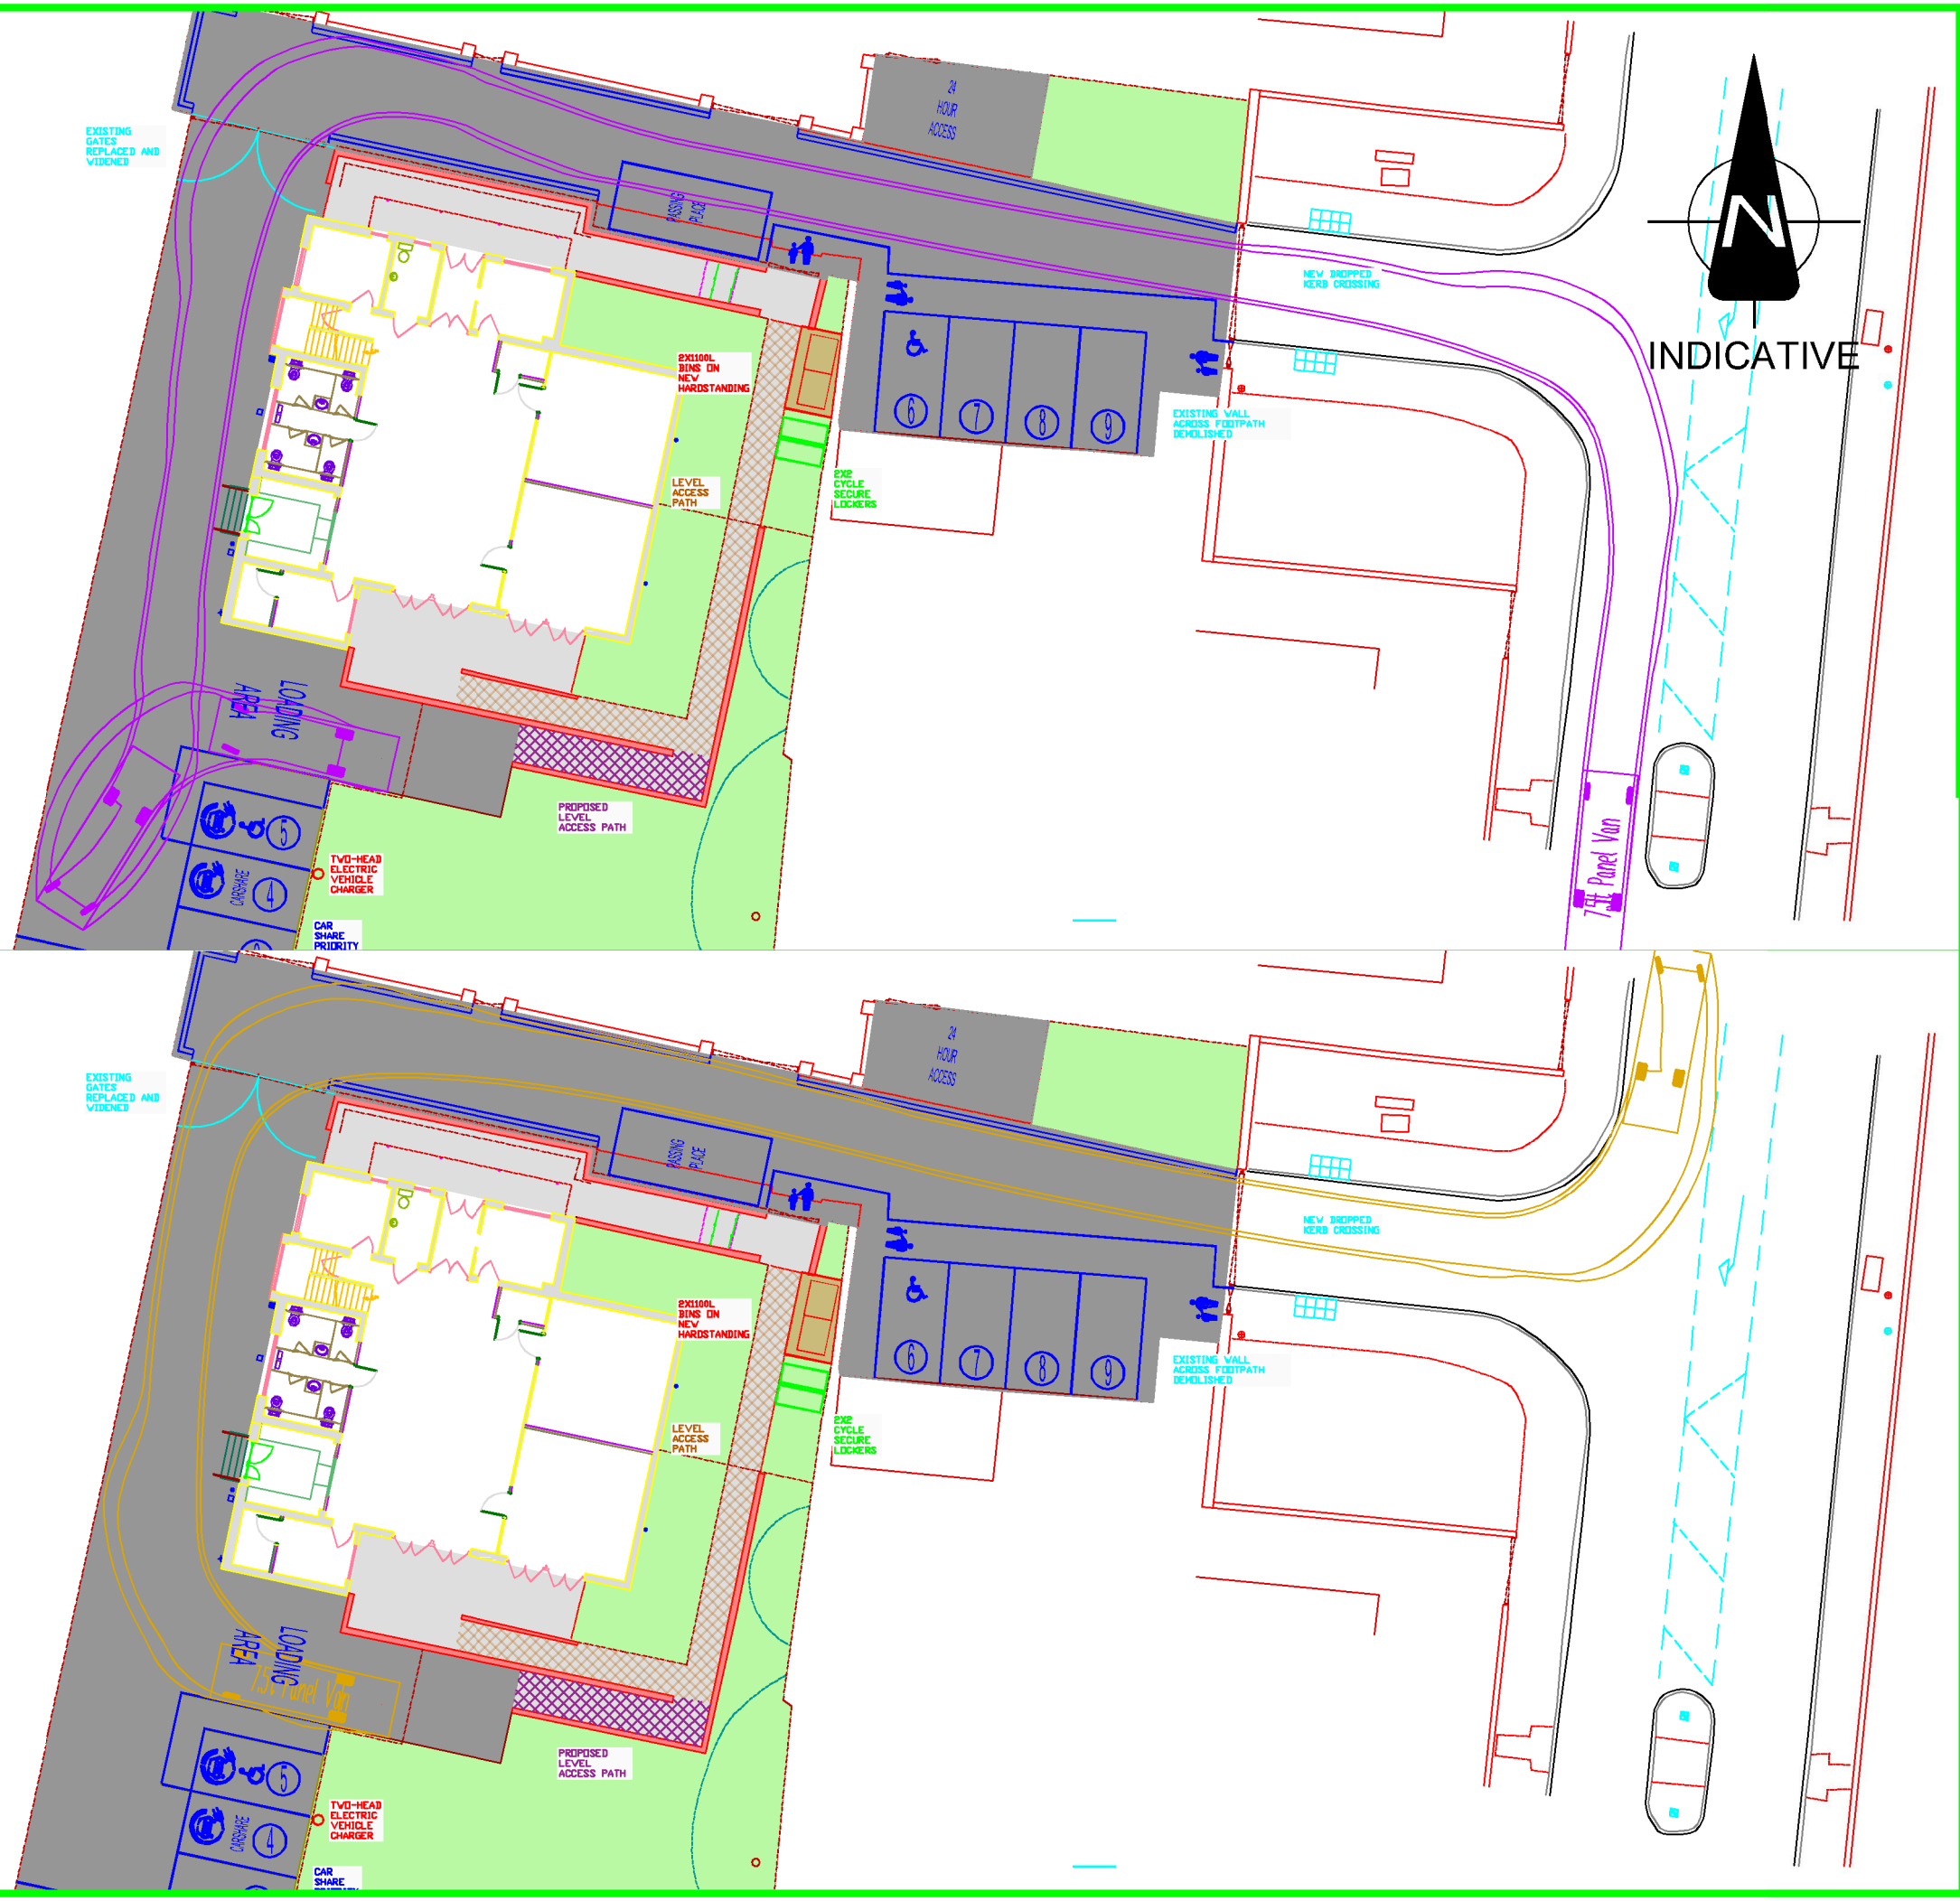


WHITE LINING

EDGING BLOCKS

Tel : 01924 684 000 Email : info@devplanning.co.uk
http://www.devplanning.co.uk

CLIENT:
WATERTON ACADEMY TRUST

PROJECT:
WATERTON NEWSTEAD ACADEMY

TITLE:
TRANSPORT LAYOUT
SWEPT PATH ANALYSIS
7.5T VAN - MAX SERVICING VEHICLE

SCALE @ A3:	APPROVED:	DATE:
NTS	DRS	26/10/2022

PROJECT No:	DRAWING No:	REV:
2022276	DPL SK004	A

© Development Planning Limited