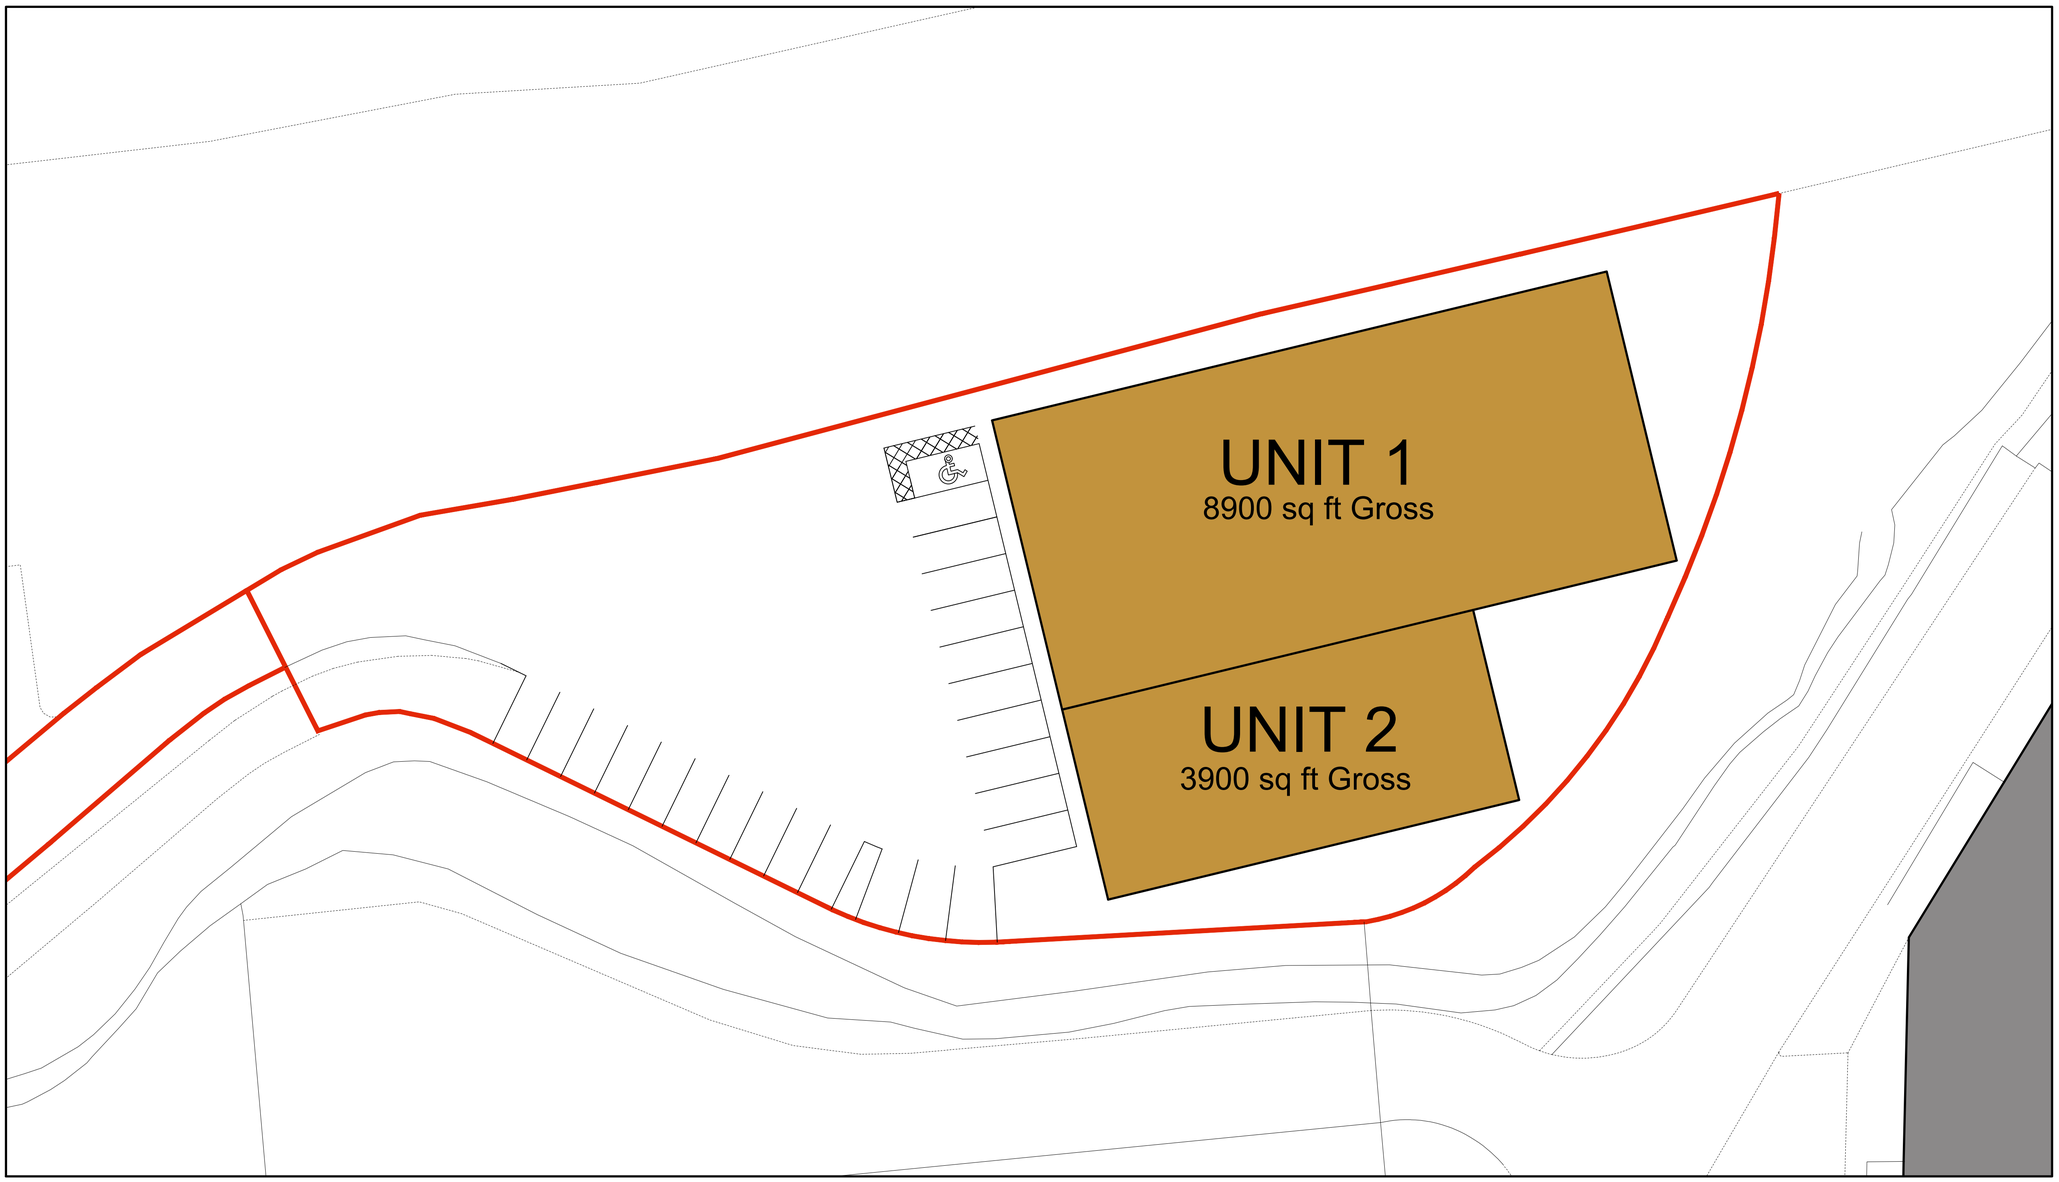


Issue	Description	Date

CASEY DESIGNS
STRUCTURAL / ARCHITECTURAL
DRAUGHTING & DESIGN SERVICES
TEL: 07932612088

Location / Town:	BARNSLEY
Site Address:	BARNSLEY TRADE PARK WOMBWELL LANE
Client Name:	FOXFORD PROPERTY
Drawn By:	SC
Drawing Title:	PROPOSED SITE LAYOUT - UNIT 1 & 2
Drawing No:	524-P4
Scale:	1/200
Sheet Size:	A1
Rev:	

200mm
150
100
50
0