
31 M RED

red to

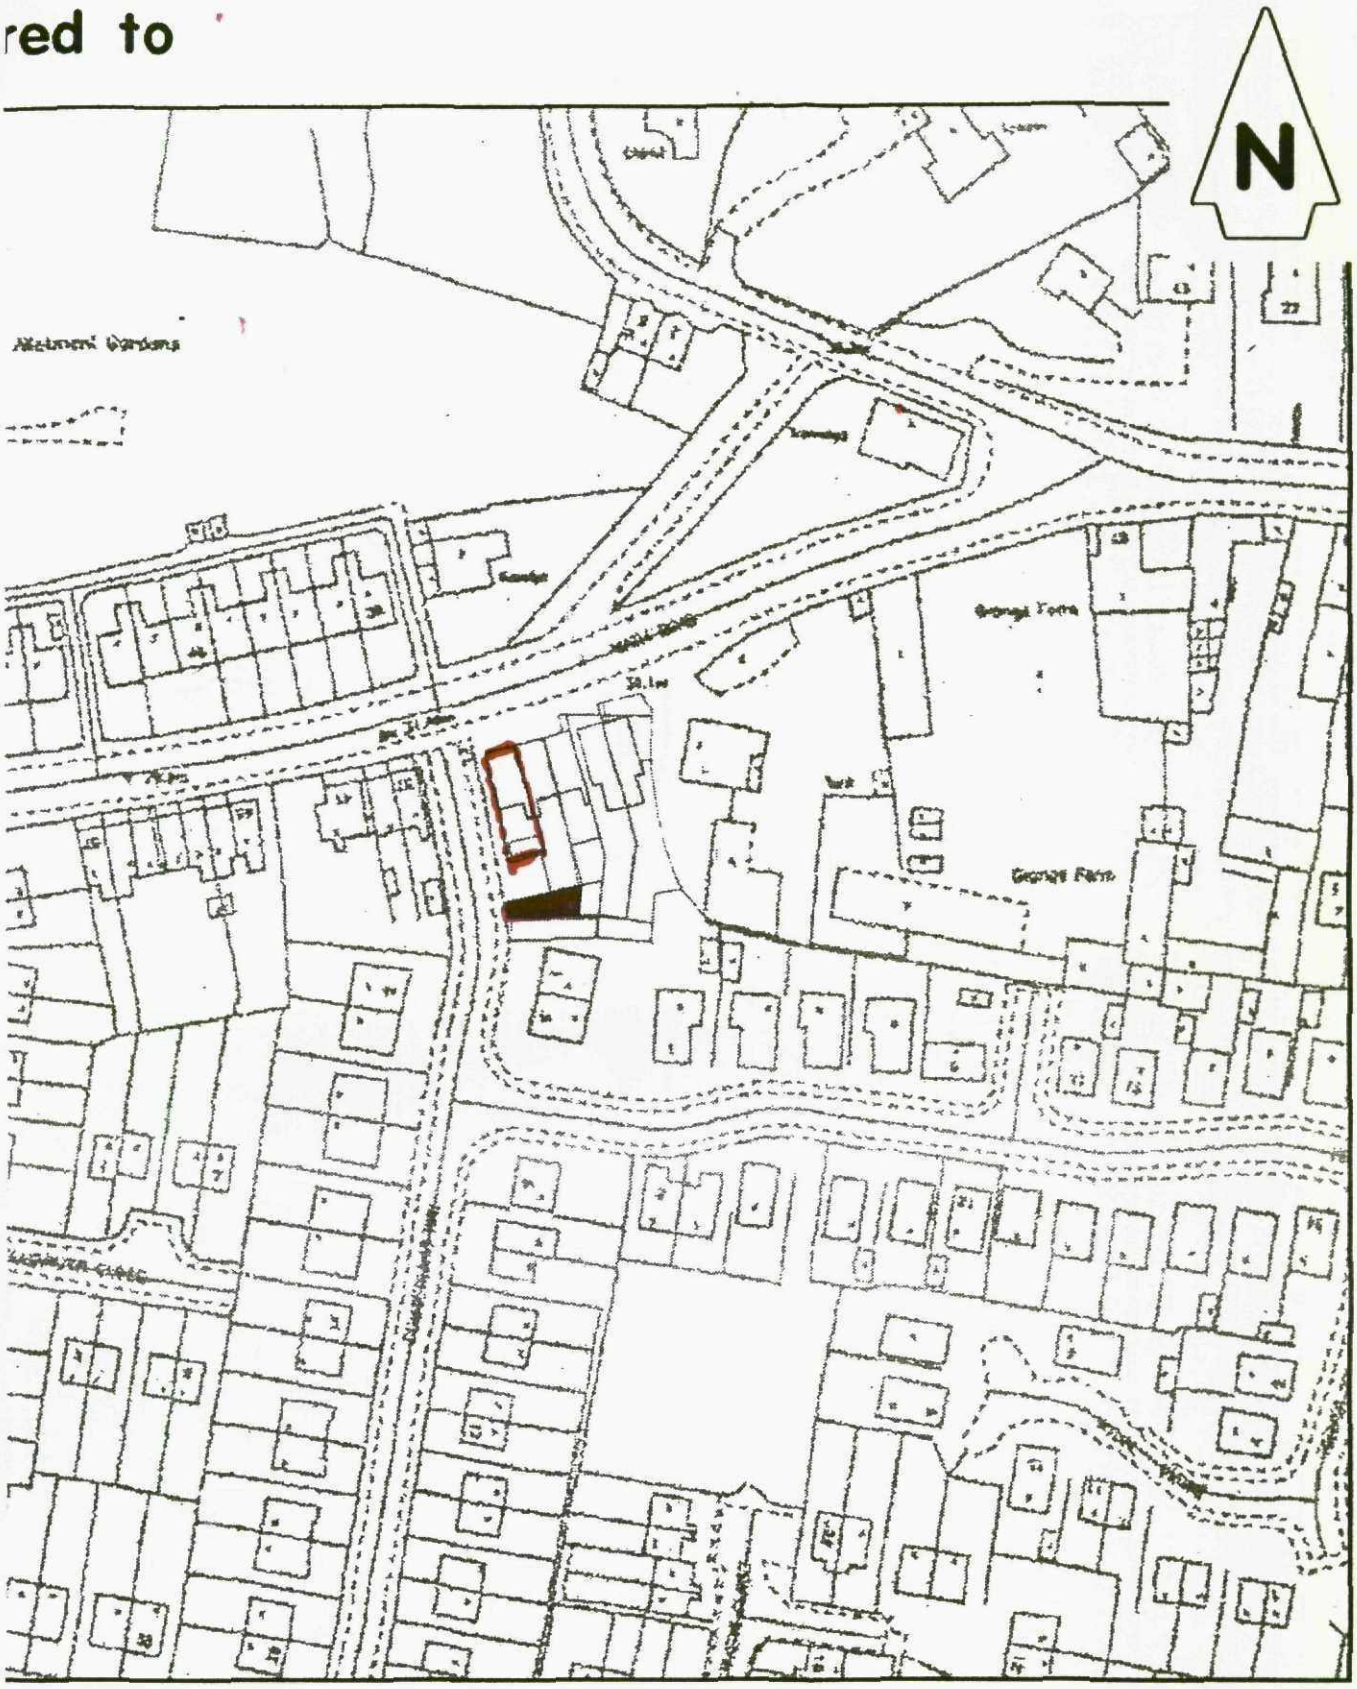

cation Plan 1:1250

drawn	R.D. 10.03.99	SALE PLAN			
traced	B.Q. 19.03.99	SITE TO REAR OF No. 29 & 31, WATH ROAD, BOLTON ON DEARNE.			
checked	—				
approved	—	date —	original scale 1:1250	Y399SDA304 CAD	

Yorkshire Electricity

by

H.M. LAND REGISTRY

TITLE NUMBER			
SYK3609			
ORDNANCE SURVEY PLAN REFERENCE	COUNTY	SHEET	NATIONAL GRID
	YORKSHIRE		SE 4502

Scale: 1/1250 © Crown copyri

DEARNE PARISH

