


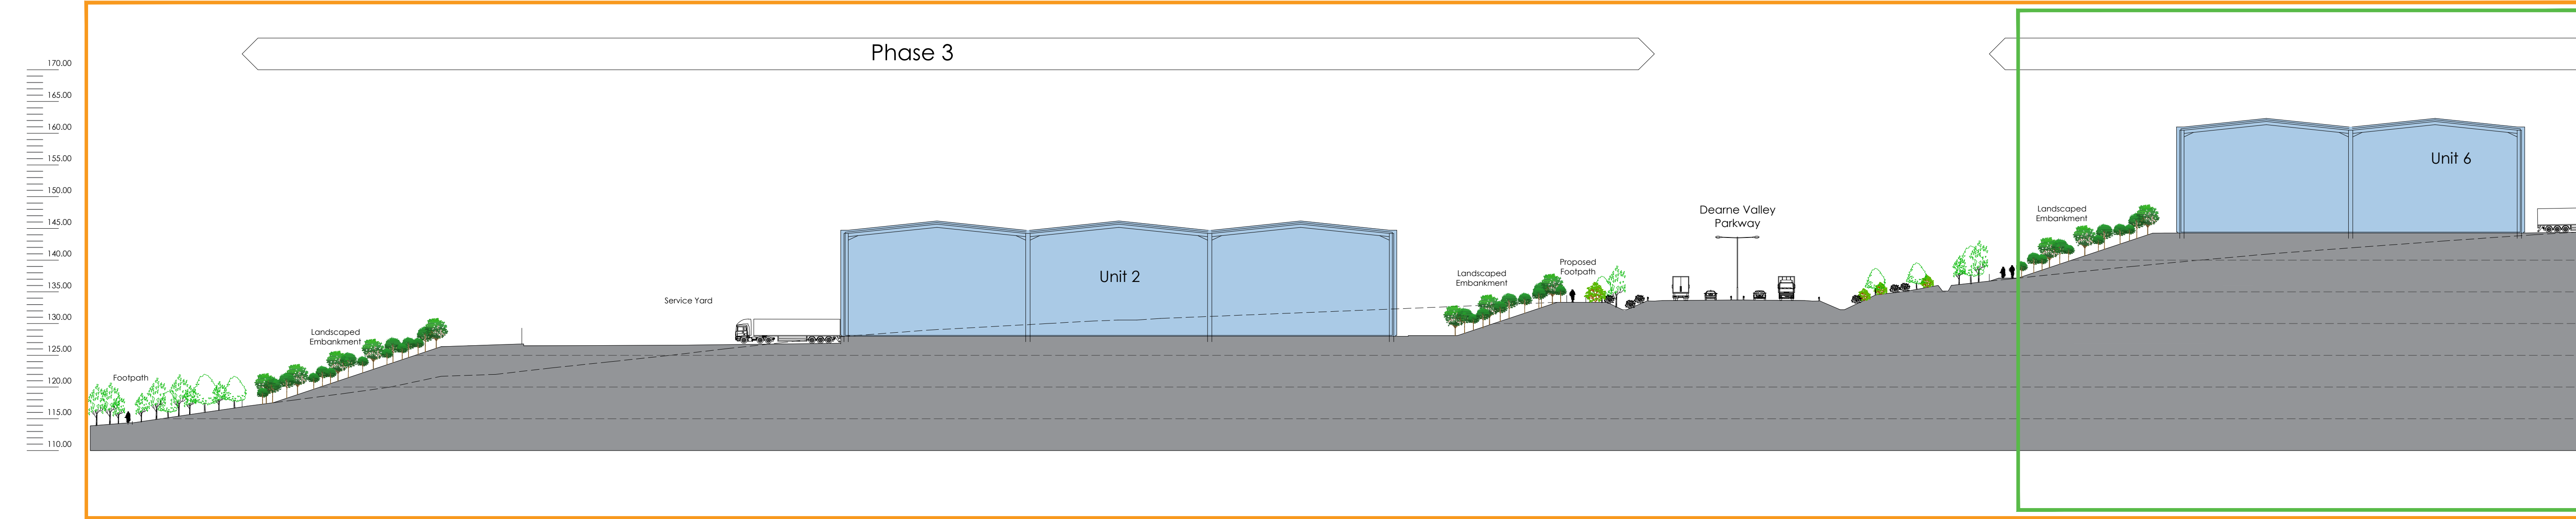
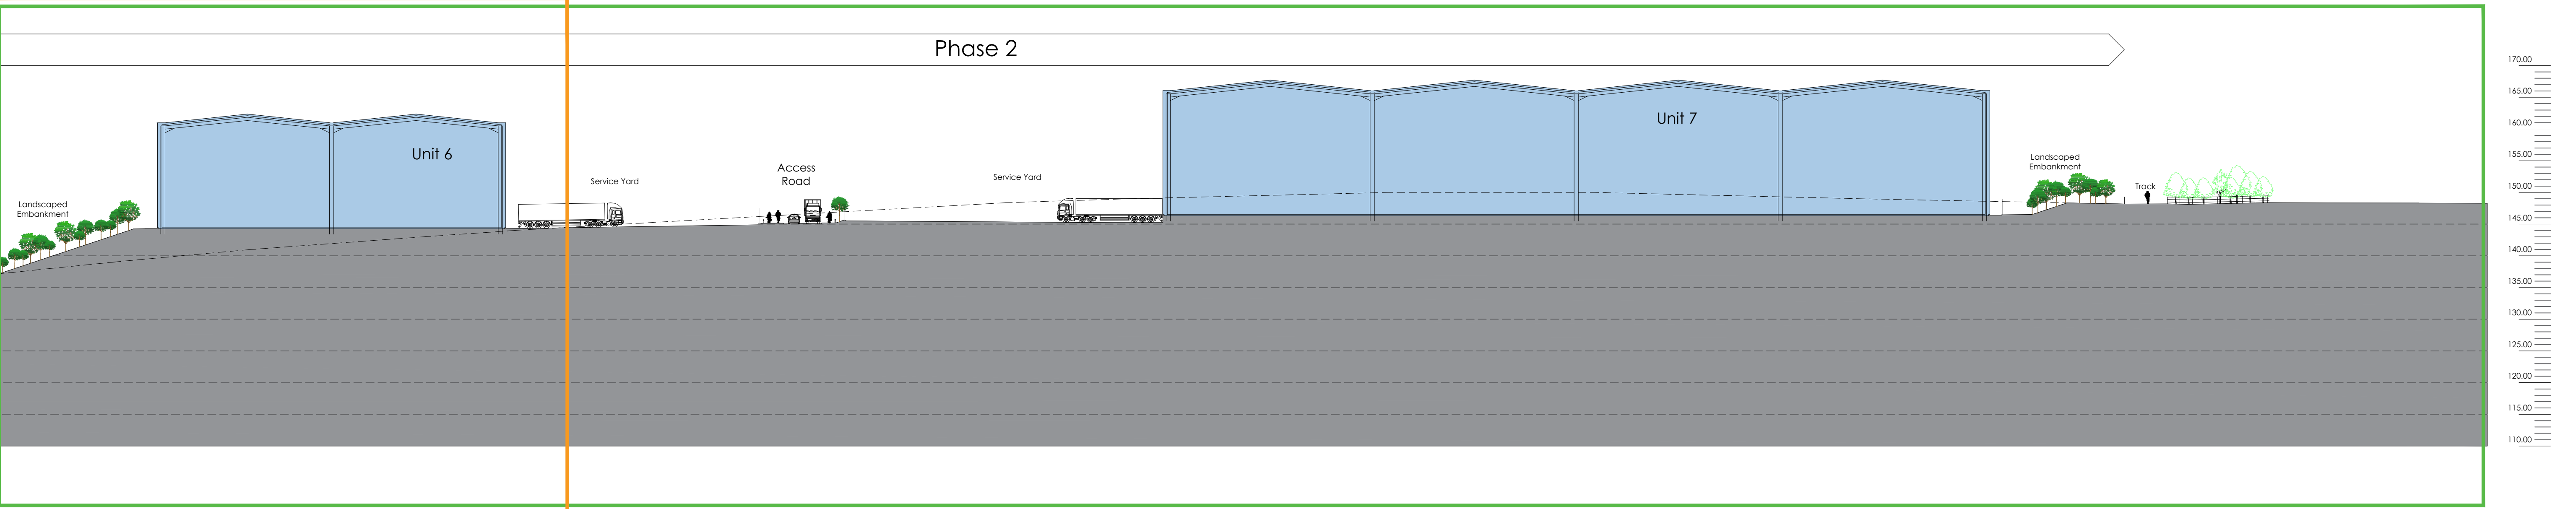


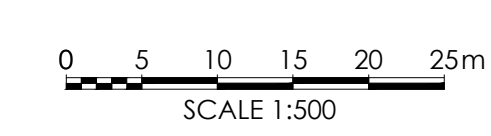


Indicative Section 1- Part 1

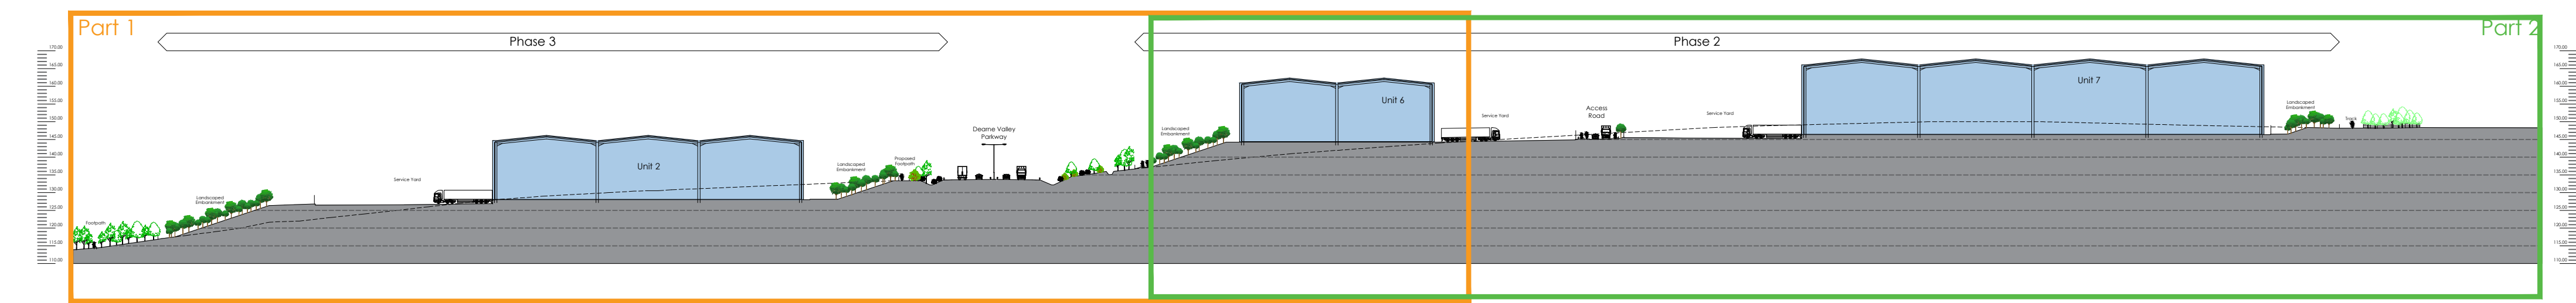

Indicative Section 1- Part 2

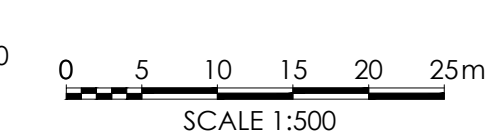

Indicative Section 1

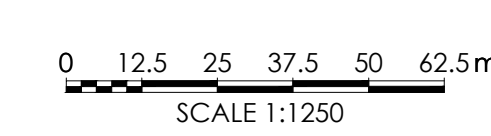

A	05.12.19	Updated for planning submission		NBB	JMR
Rev	Date	Description		Rev By	Chk'd By
Project Title		PROPOSED INDUSTRIAL DEVELOPMENT			
		Dearne Valley Parkway Rockingham Barnsley			
Client		HARWORTH GROUP			
Status		FOR PLANNING			
Scale		MIXED	Drawing Size A1		
Date	12.2019	Drawn By	NBB	Checked	JMR
Drawing Title		PROPOSED SITE SECTION			
Job-Dwg No		12006-1-113			Rev A
		■ 2 St. Johns North, Wakefield, WF1 3QA t. 01924 291800 ☐ Carvers Warehouse, 77 Dale Street, Manchester, M1 2HG t. 0161 2385535 ☐ The Old Rectory, 79 High Street, Newport Pagnell, MK16 6AB t. 01908 211577 ☐ 101 London Road, Reading, RG1 5BY t. 0118 9507700 ☐ 10 Gees Court, St Christophers Place, London, W1U 1JJ t. 0207 4091215			

THE

HARRIS

PARTNERSHIP

ARCHITECTS
www.harrispartnership.com

