

10th. June 2016

Mrs. Georgina Brayford.
Planning Department,
Barnsley M. B. C.
Westgate Plaza,
P. O. Box 604,
Barnsley.
S70 9FE.



GARRY GREETHAM
Residential Design Consultant

Dear Madam,

Re: Proposed 2 Storey Extension to Side.

At: 27 Manor Park, Silkstone, Barnsley. S75 4NE.

For : Mr. & Mrs. S. Burkinshaw.

Application No: 2016 / 0341. Application Date: 29th. March 2016.

Further to your recent e-mail to ourselves concerning the above project and specifically your request to reduce the overall width of this side extension to 4050mm, please find attached single copies of information as listed below now amended hopefully to your requirements.

Also note the re-location of the proposed conservatory to the side as opposed to the rear – still ample amenity space provided.

Information attached as listed below;

Site and Location Layouts.
Property as Proposed.
Rear Conservatory Details.

Dwg. No: 824-01 rev.A
Dwg. No: 824-03 rev.B
Dwg. No: 824-06 rev.A

We hope the attached is now to your satisfaction and that the application can now proceed to a favourable conclusion, however if you require any further information or clarification, please do not hesitate to contact the writer at the address given.

Assuring you of our best attention at all times.

Yours faithfully,


Garry G. Greetham.
M.C.I.A.T.
Partner.

Westwood House
18 Carr Lane, Tankersley,
Barnsley, South Yorkshire S75 3BE
Telephone/Fax: 01226 746573
Mobile: 07786 062364

www.garrygreethamassociates.co.uk
e-mail: garry@garrygreethamassociates.co.uk

Member of the Chartered Institute of Architectural Technologists
Registered in England 5451918

Partners: G. G. Greetham & J. A. Greetham

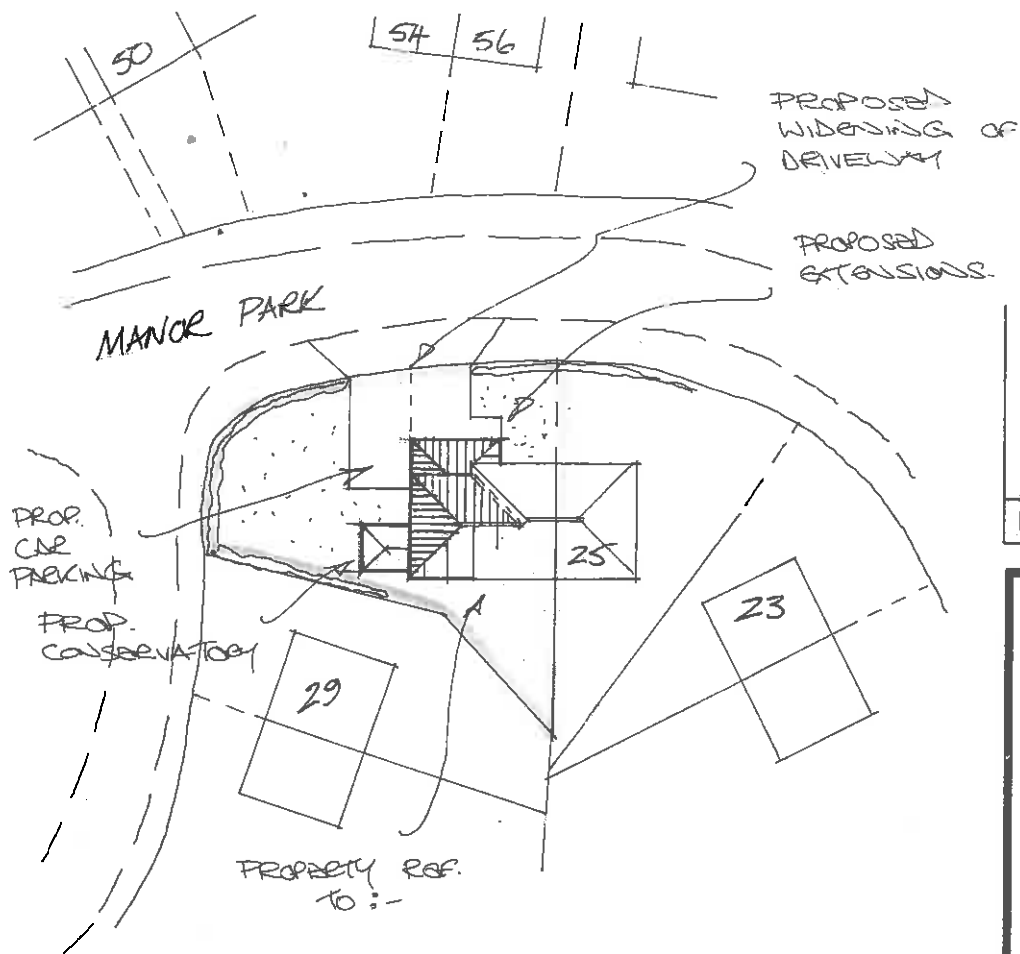

Site Layout 1:500

SCHEME REDUCED & CONSERVATORY ACT.			06-16
Rev	Notes	Date	
A			

Garry Greetham Associates Ltd
Residential Design Consultant
Westwood House
18 Carr Lane
Tankersley
Barnsley S75 3BE
Tel(01226)746573

PROJECT 2 Storey Side Extension

CLIENT Mr. & Mrs. S. Burkinshaw

TITLE Site and Location Layouts


ADDRESS
27 Manor Park, Silkstone,
Barnsley. S75 4NE.

DRAWN BY 999

SCALE as shown DATE Mar 16

DRAWING No 824-01 REV A

Member of the Chartered Institute
of Architectural Technologists

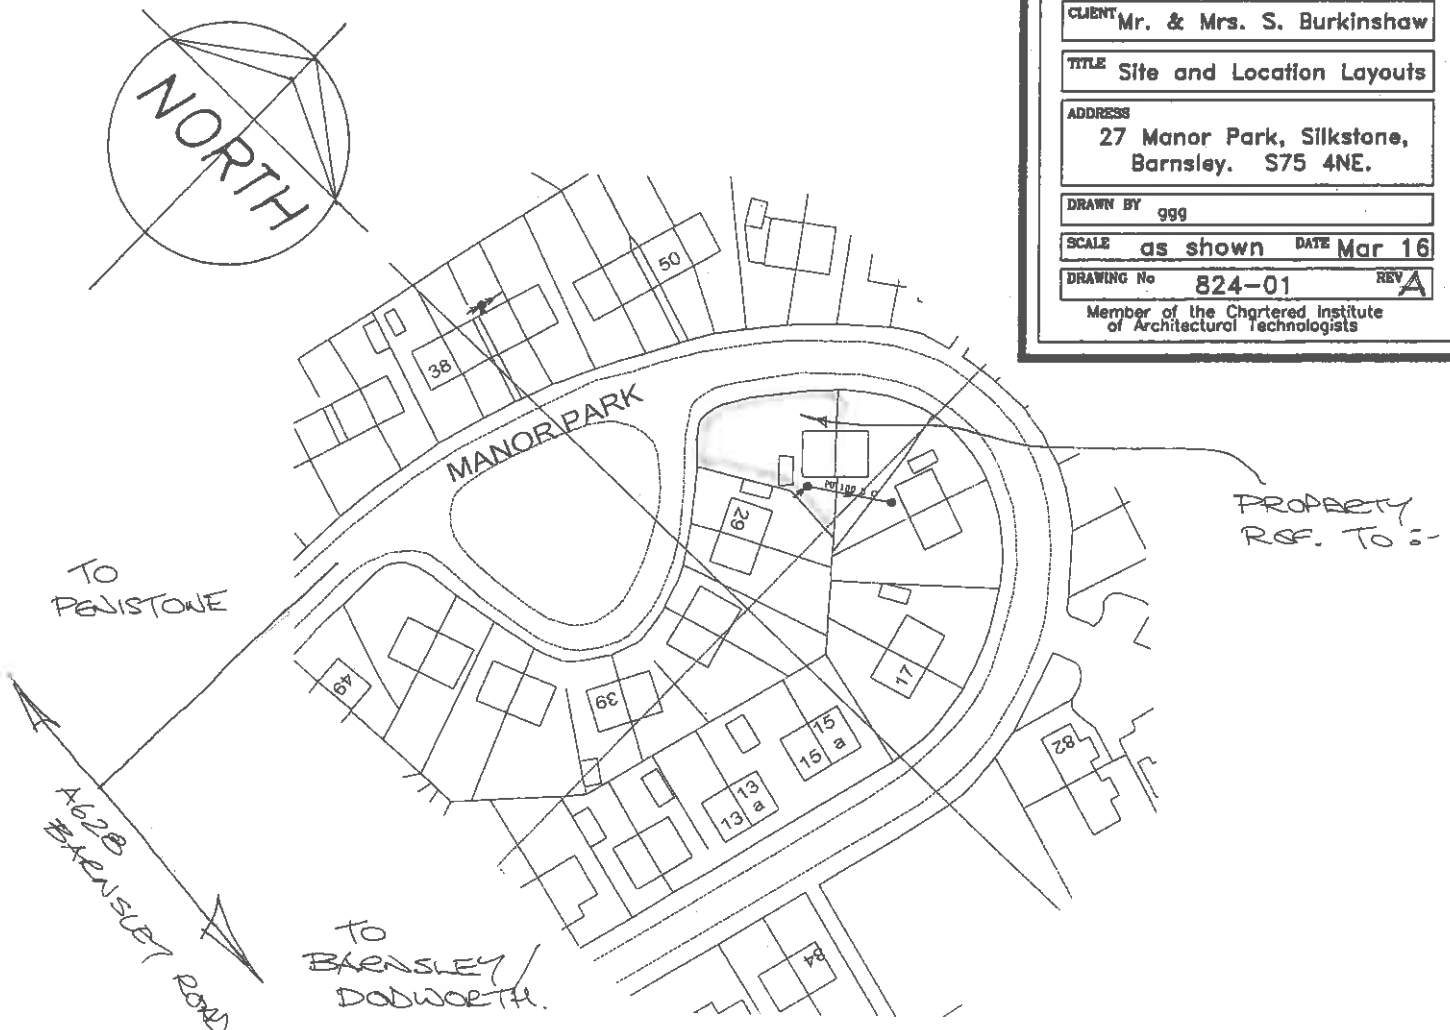

Location Plan 1:1250