


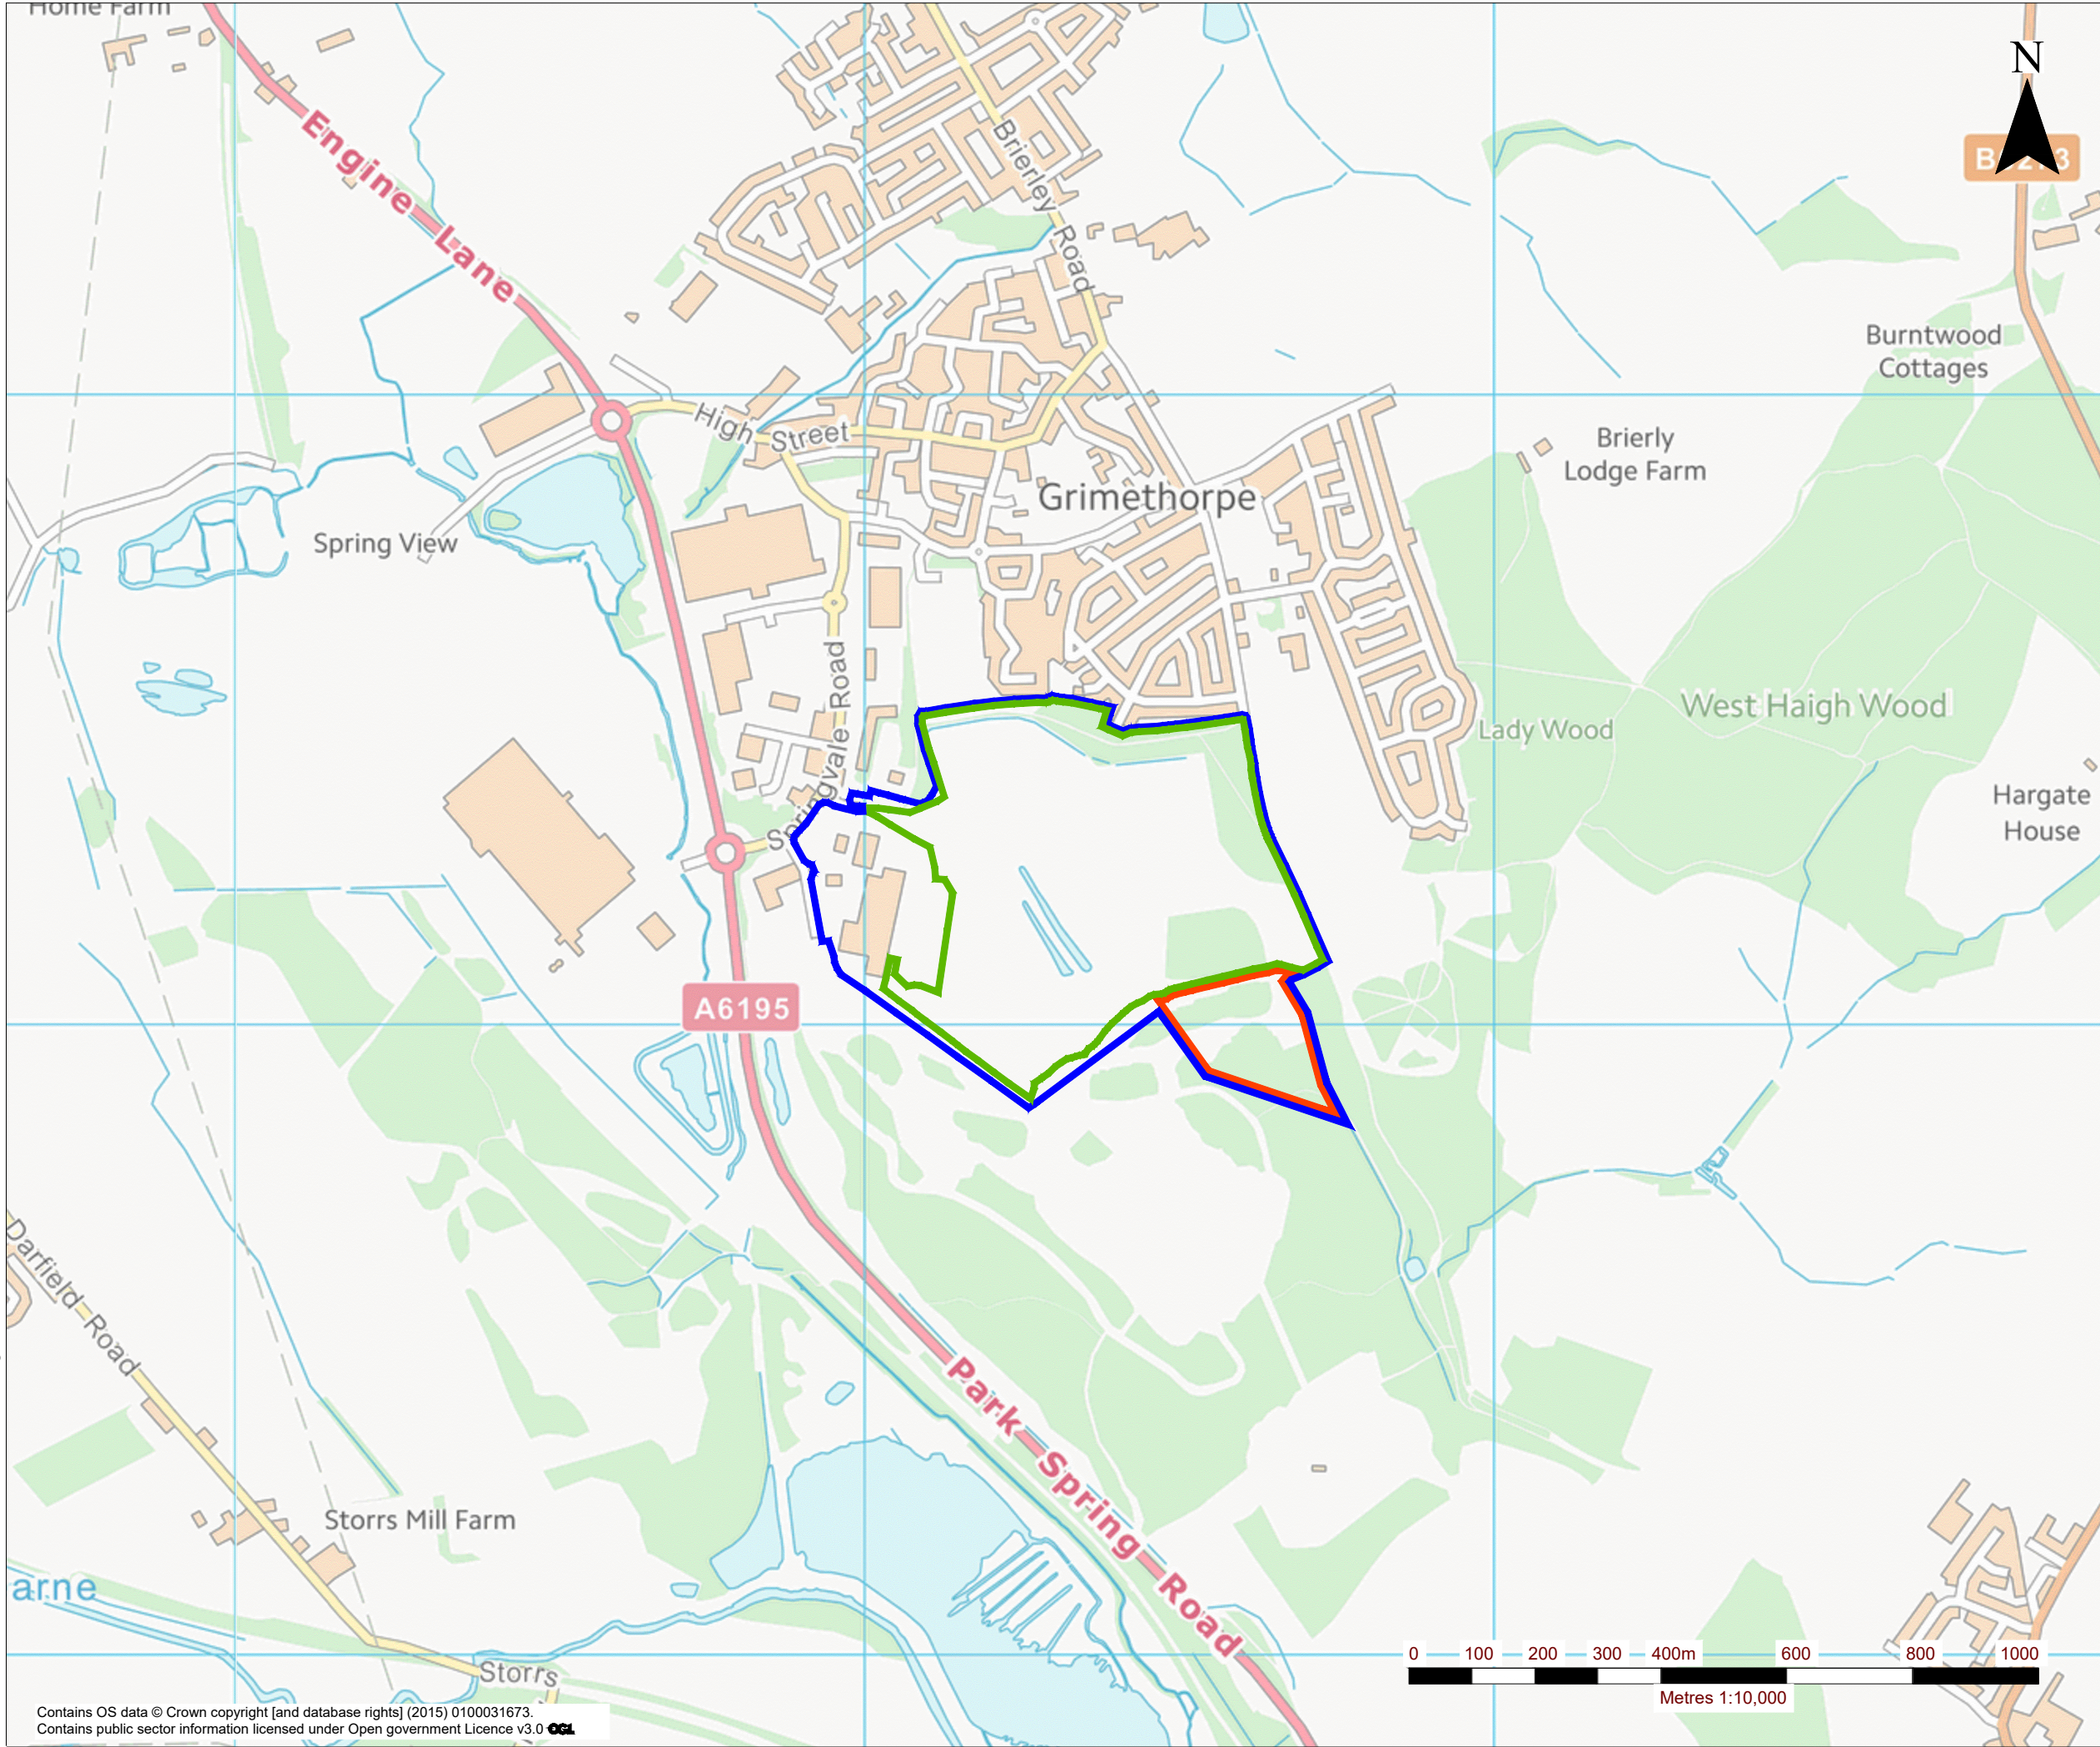

LEGEND

- CURRENT PLANNING PERMISSION BOUNDARY
- LAND UNDER CONTROL OF MICHELMERSH
- PROPOSED EXTENSION

MICHELMERSH
Brick Holdings PLC

SLR

2ND AND 3RD FLOORS,
15 MIDDLE PAVEMENT,
NOTTINGHAM. NG1 7DX
T: 01159 647280
www.slrconsulting.com

CARLTON MAIN
PLANNING APPLICATION
SOUTHERN EXTENSION
SITE LOCATION
CM2/1

Scale
1:10,000 @ A3

Date
DECEMBER 2022

03563.00037.12.CM2-1.0_SITE_LOC_PLAN.dwg

Contains OS data © Crown copyright [and database rights] (2015) 0100031673.
Contains public sector information licensed under Open government Licence v3.0