



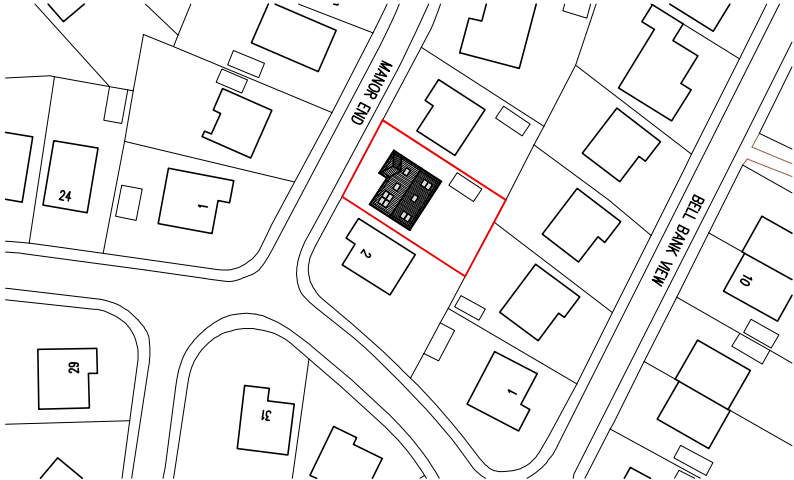

SITE LOCATION PLAN
SCALE 1:1250

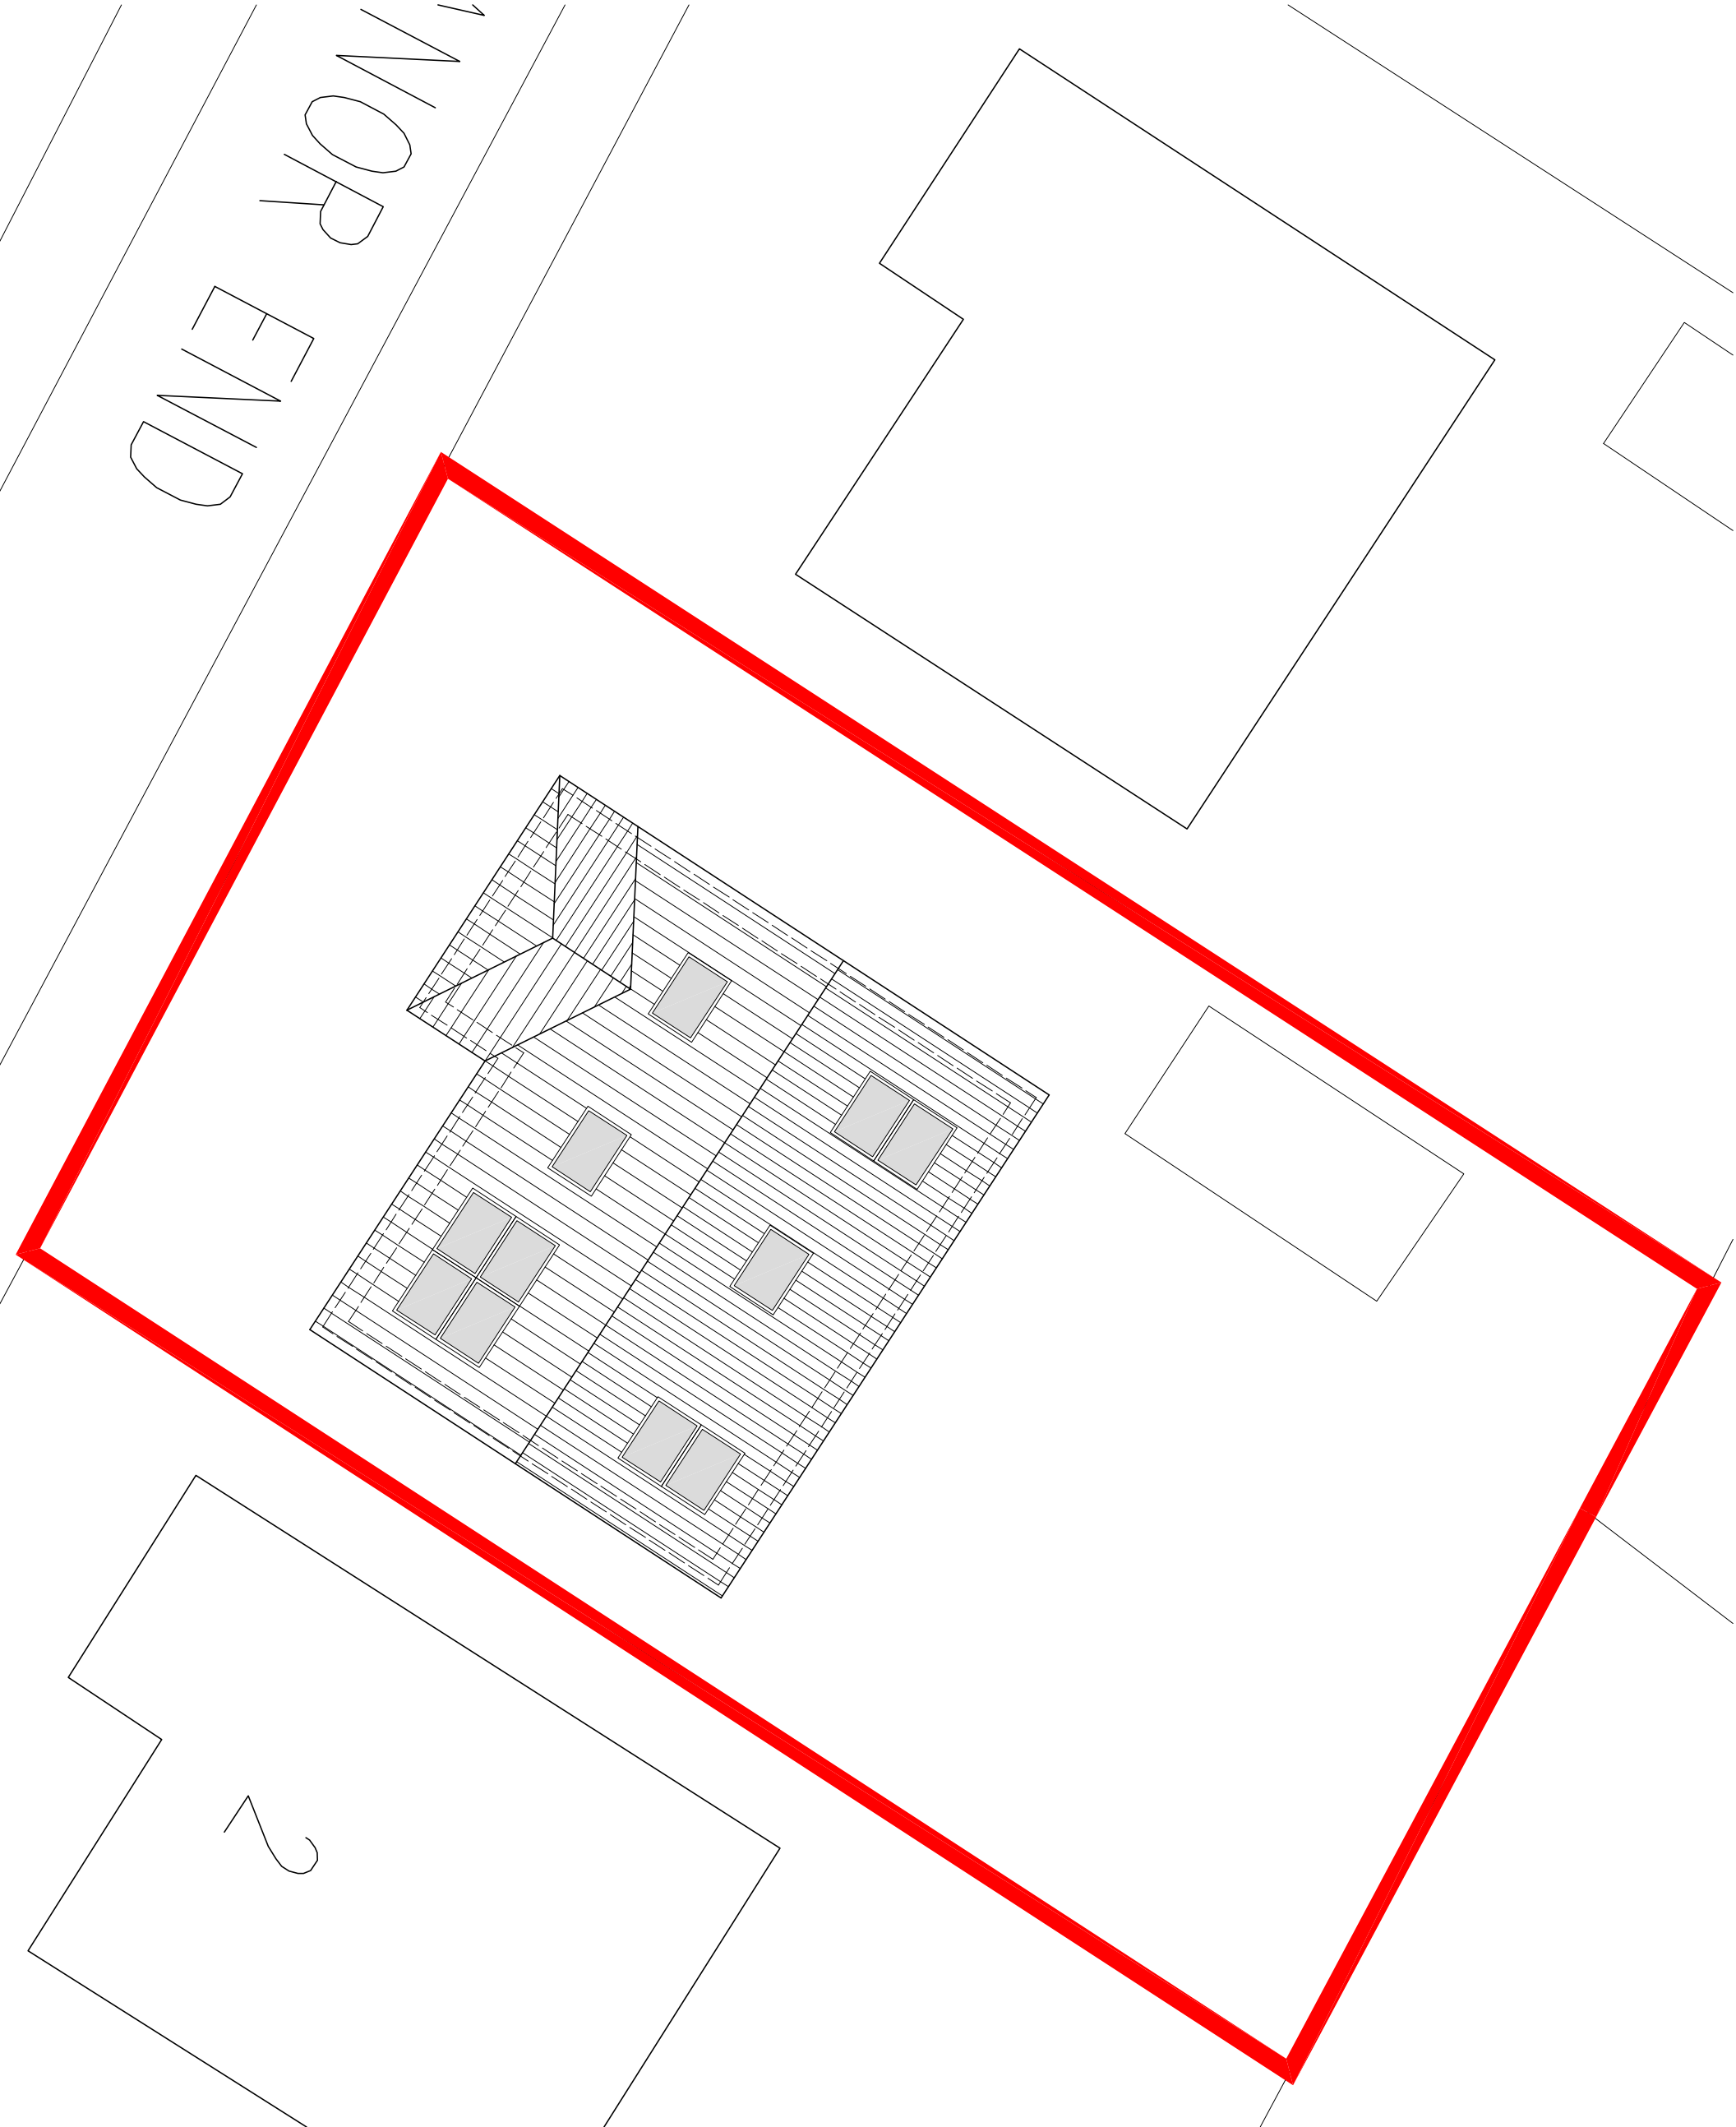

APEX	
LOFT CONVERSIONS	
JOB	4 Manor End Worsbrough Barnsley S70 5JB
DATE	03-2013
DWG	108-001
SCALE	AS SHOWN @ A3
© COPYRIGHT EXISTS ON THE DESIGNS AND INFORMATION SHOWN ON THIS DRAWING. The Contractor must verify all dimensions on site before making shop drawings or commencing work of any kind. No dimensions to be scaled from this drawing. Architect to be notified of any discrepancies in dimensions immediately.	