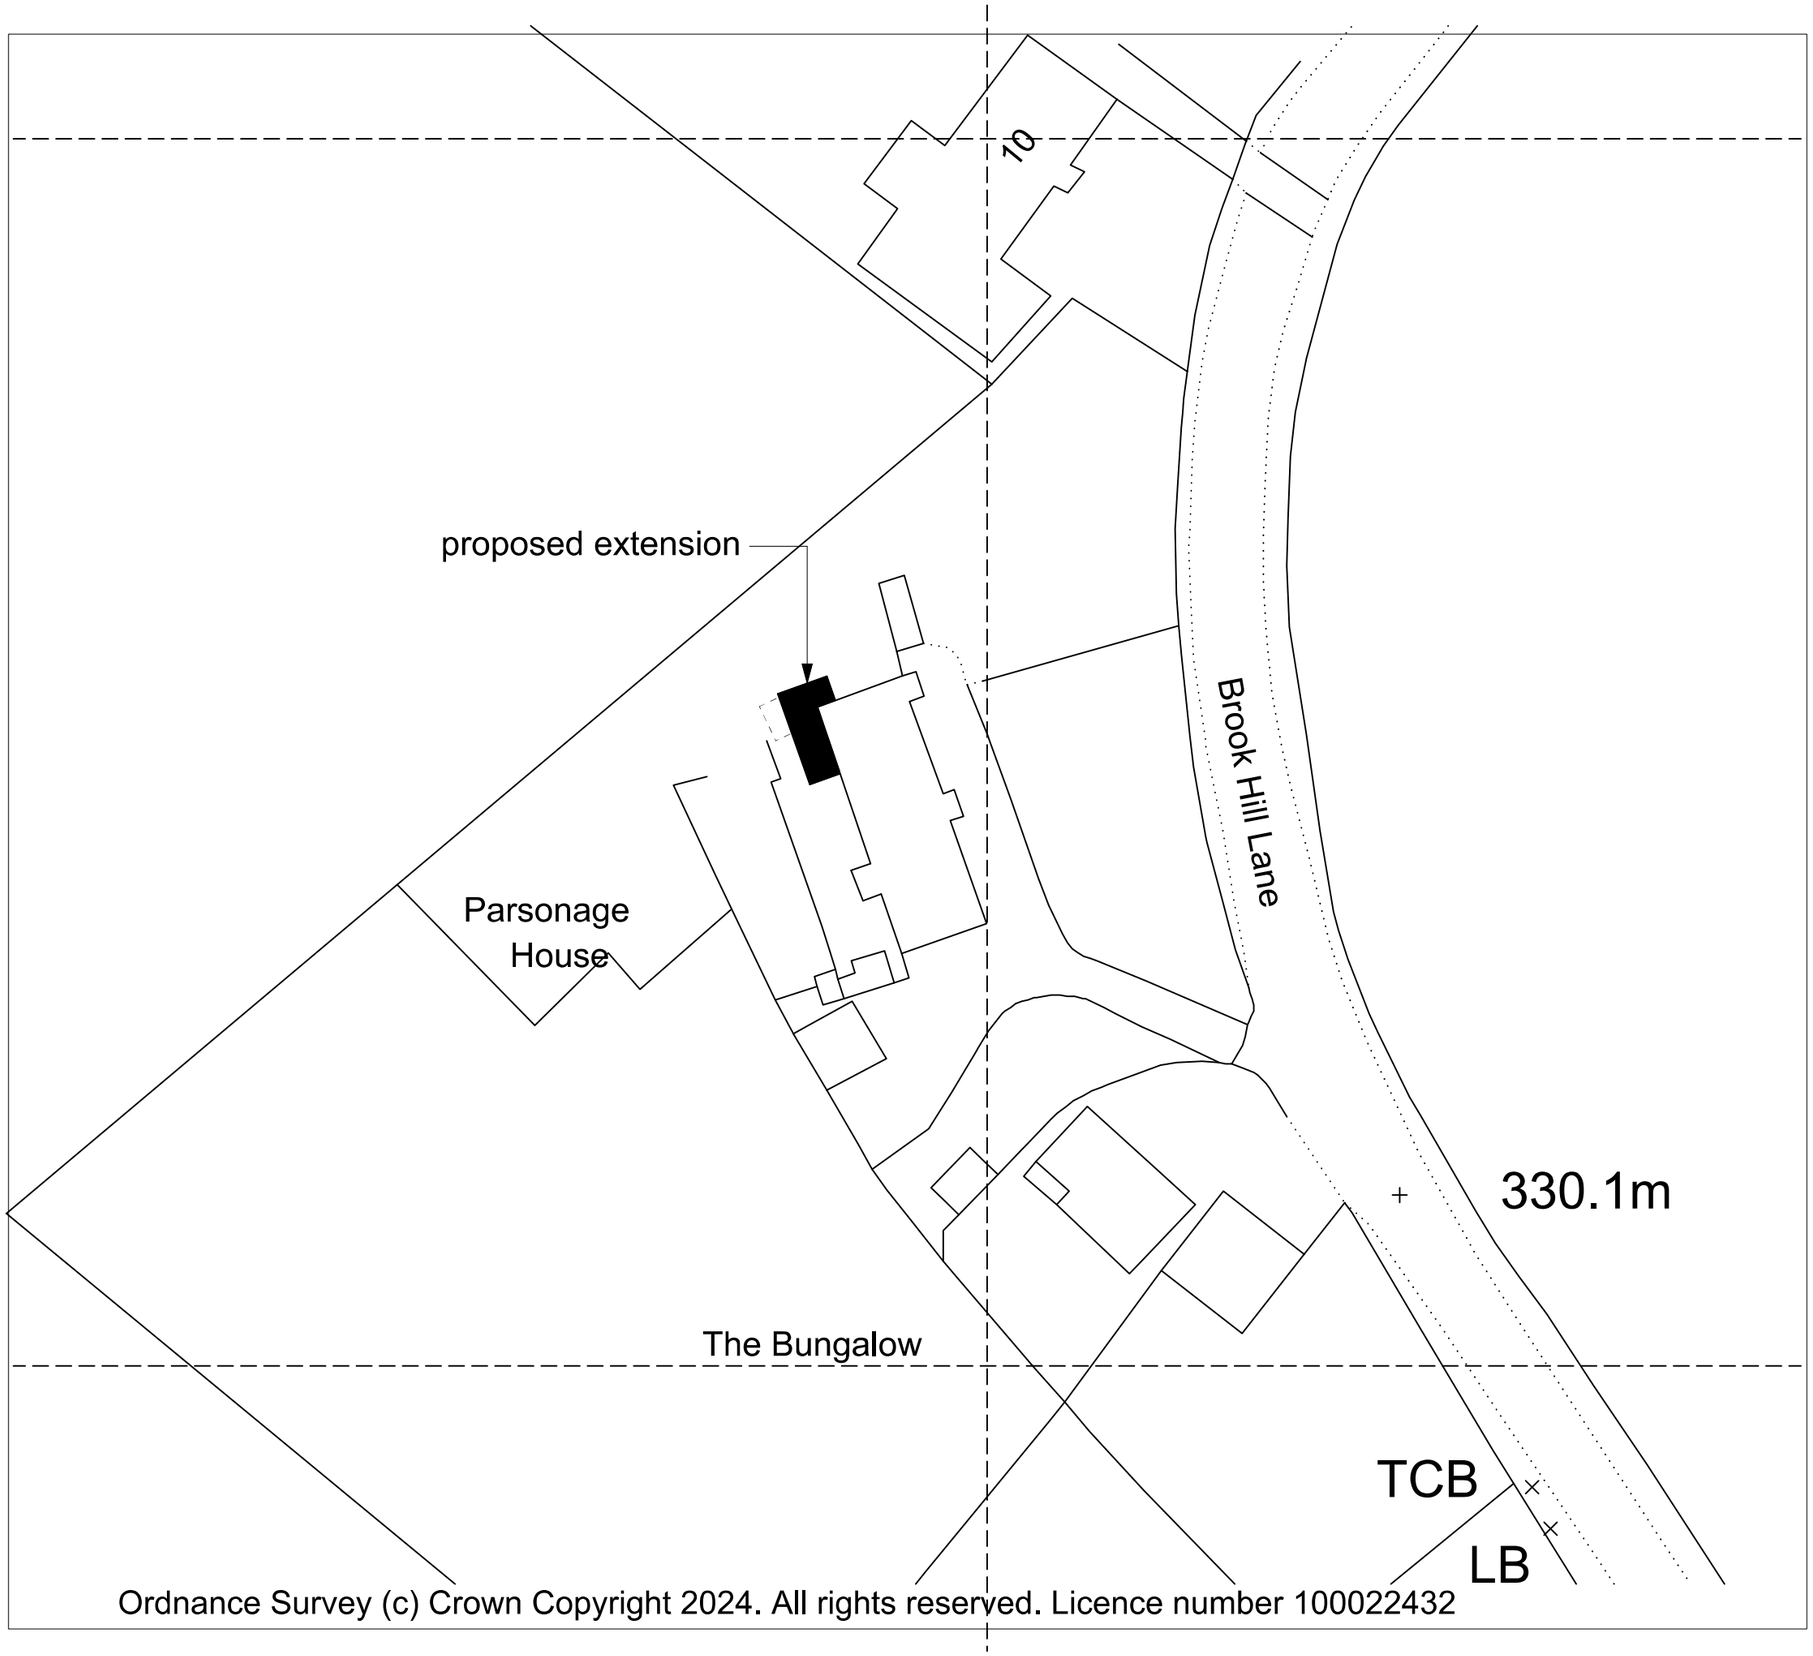


Ordnance Survey (c) Crown Copyright 2024. All rights reserved. Licence number 100022432

GRID NORTH

Application site

Other land in owner-
ship of Applicant

PROPOSED DEMOLITION OF OUTBUILDING
AND ERECTION OF SINGLE STOREY EXTENSION
AT THE PARSONAGE
BROOK HILL LANE
CARLECOTES
SHEFFIELD

VALLEY PROPERTIES
5 HOLMFIRTH ROAD
MELTHAM
HOLMFIRTH
HD9 4AA

LOCATION PLAN

SCALE: 1/1500
DATE: May 2024
DRG. NR. LP 01