
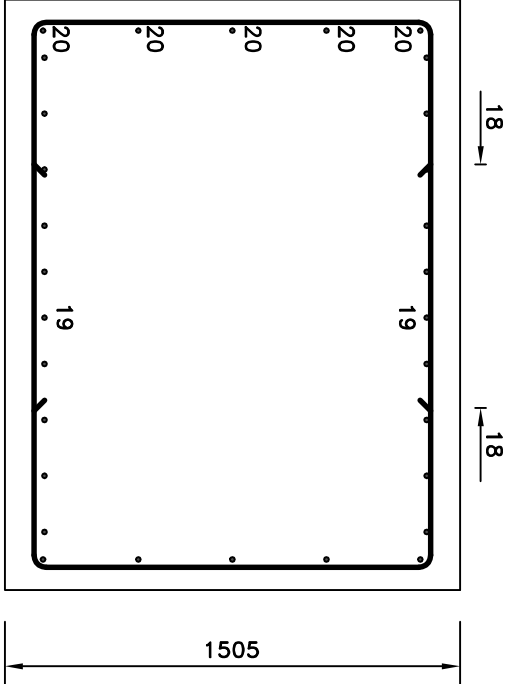


NOTES

1. REINFORCEMENT COVER
- 75 COVER TO TOP
- 75 COVER TO SIDES
- 75 COVER TO BASE
2.

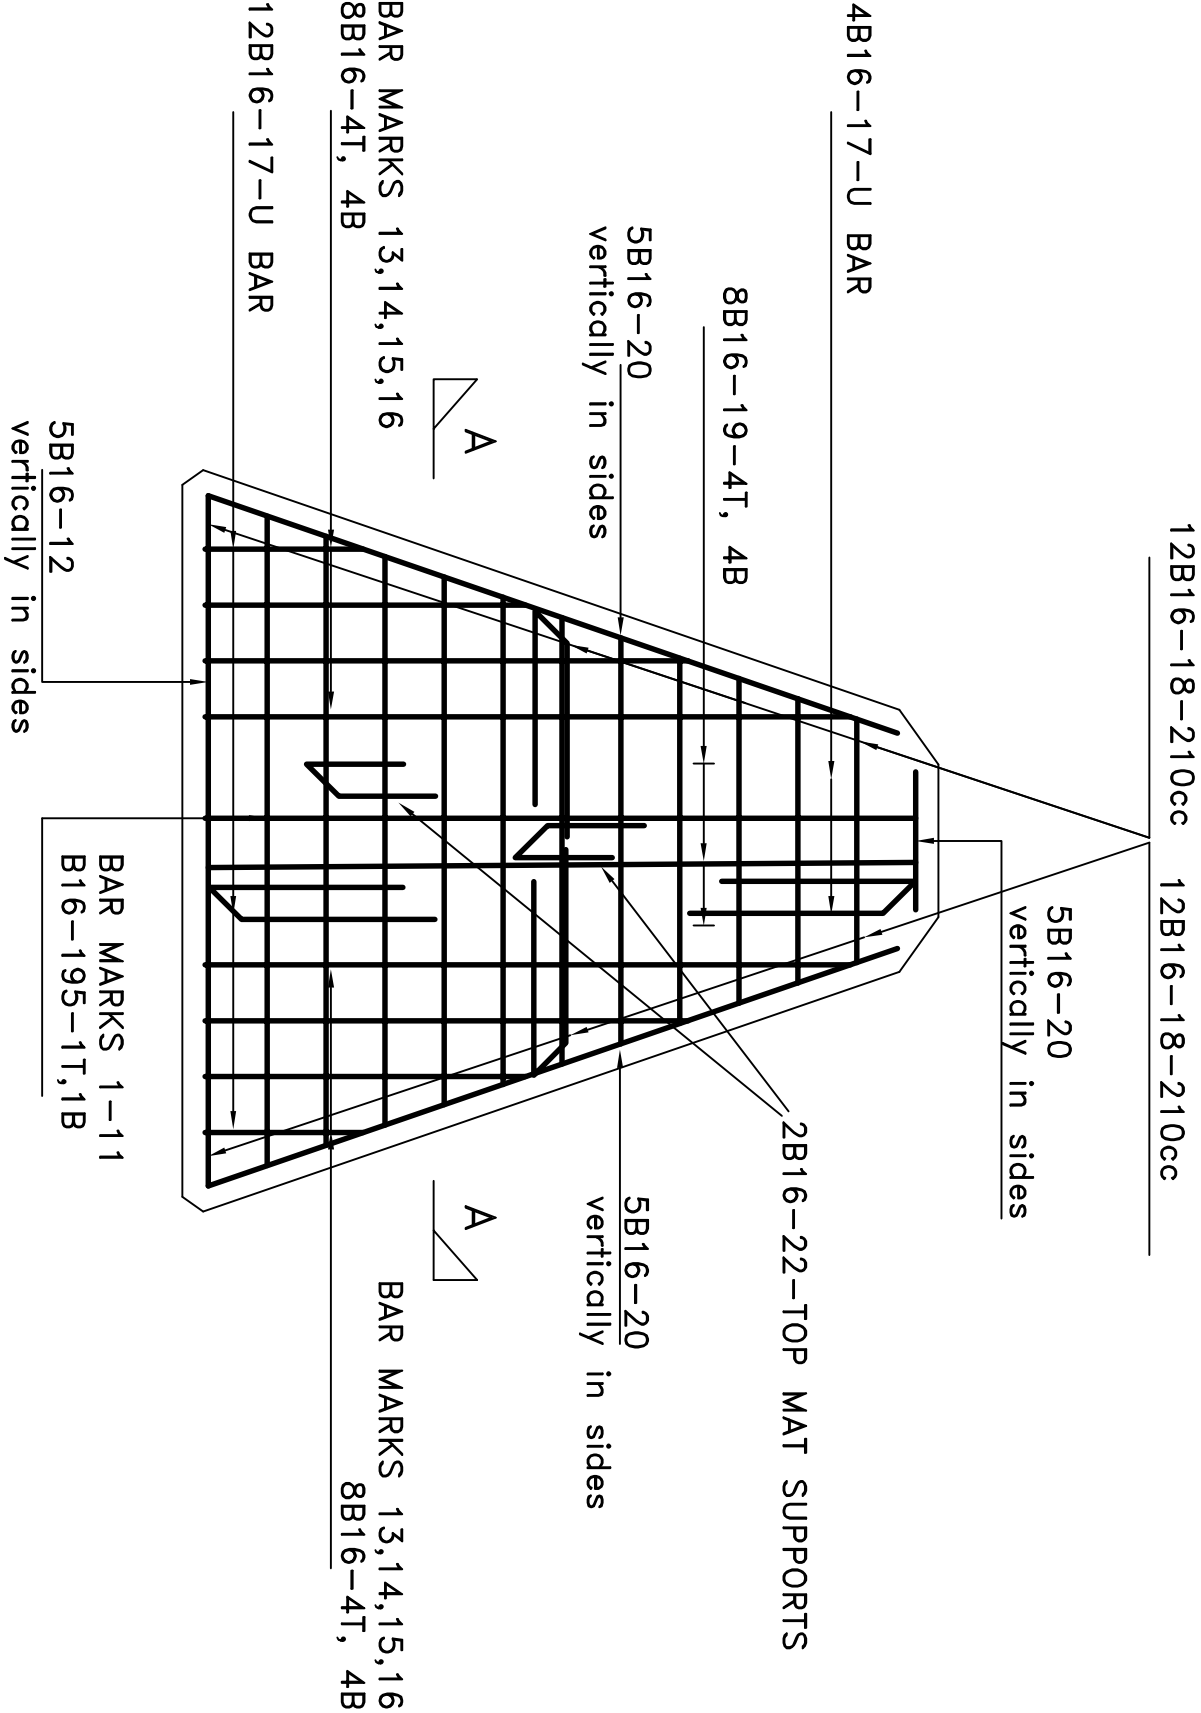

SECTION A-A

REV:	DATE:	DETAILS:
GIBSON DESIGN CONSULTANCY		
P.O. BOX 80		
LEEDS		
LS26 OVR		
Tel 0113 288 9054		
Fax 0113 288 9054		
CLIENT:		
BARNESLEY MDC		
CONTRACT:		
COVID MEMORIAL		
SCALE:		
1:25 ●A3		
DATE:		
March 2021		
DRAWN BY:		
CHECKED BY:		
DRAWING:		
PLINTH REINFORCEMENT		
JOB No:		
2240		
DRAWING No:		
07		
REVISION:		