


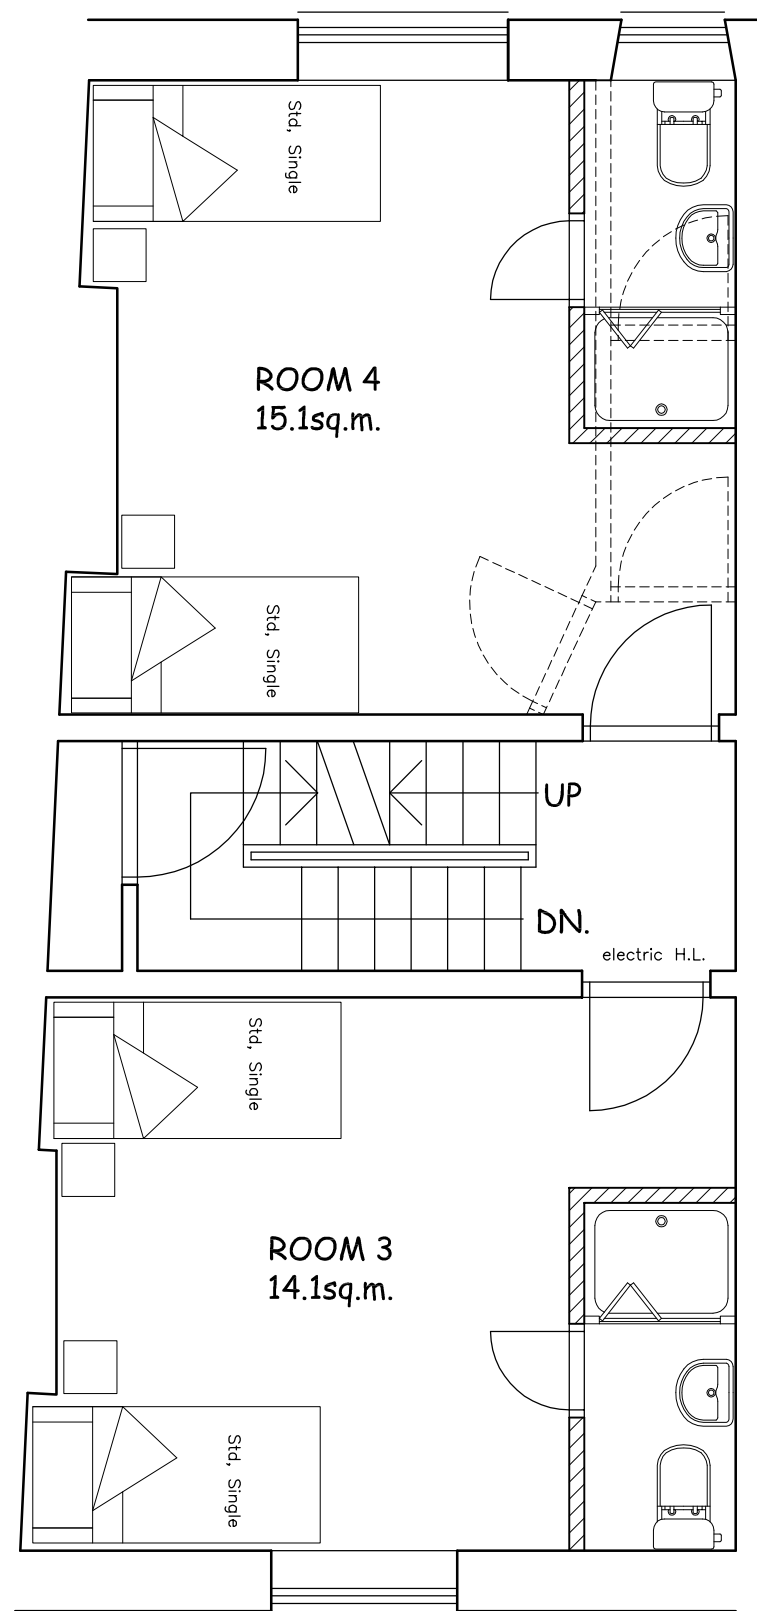

FIRST FLOOR PLAN AS PROPOSED 1:50