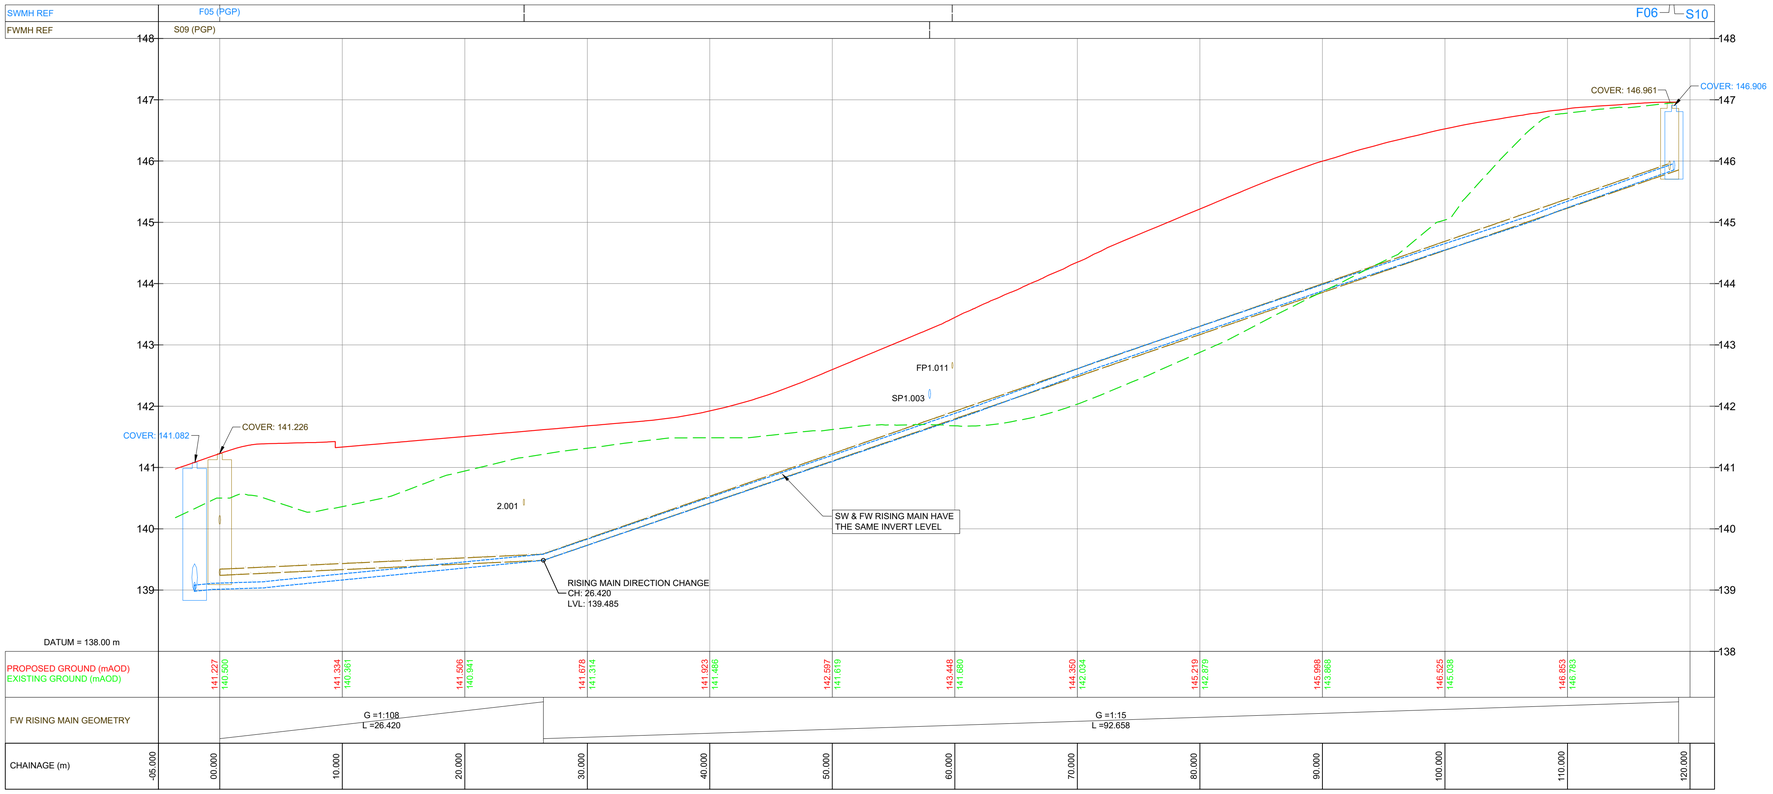

RISING MAIN LONGSECTION
SCALE H:250, V:50

GENERAL KEY:

- FW RISING MAIN EXTENTS (TOP & BOTTOM)
- SW RISING MAIN EXTENTS (TOP & BOTTOM)
- PROPOSED GROUND PROFILE
- EXISTING GROUND PROFILE

Stat	Purpose of Issue	Date	Auth
S2	FOR INFORMATION	04.04.25	WF
S2	FOR INFORMATION	26.03.25	WF

Rev	Description	By	Date	Chk'd	Auth
P02	OUTFALL ARRANGEMENTS AMENDED	MF	04.04.25	WF	WF
P01	FIRST ISSUE	MF	26.03.25	WF	WF

Lynas Engineers
Suite 3, Cargo Fleet Offices
Middlesbrough Road
Middlesbrough
TS6 6XH
Tel: +44 (0)1642 720280
www.lynasengineers.com

Copyright © Lynas Engineers Limited (2024)

Client
MANDALE HOMES

Project
UPPER HOYLAND, BARNSLEY

Title
RISING MAIN LONGSECTION

Sheet Size	Original Scale	Designed/Drawn	Checked	Authorised
A1	AS SHOWN	MF Date 26.03.25	WF Date 26.03.25	WF Date 26.03.25

Status	Drawing Number	Rev
S2	24047-LE-00-ZZ-DR-C-0105	P02