
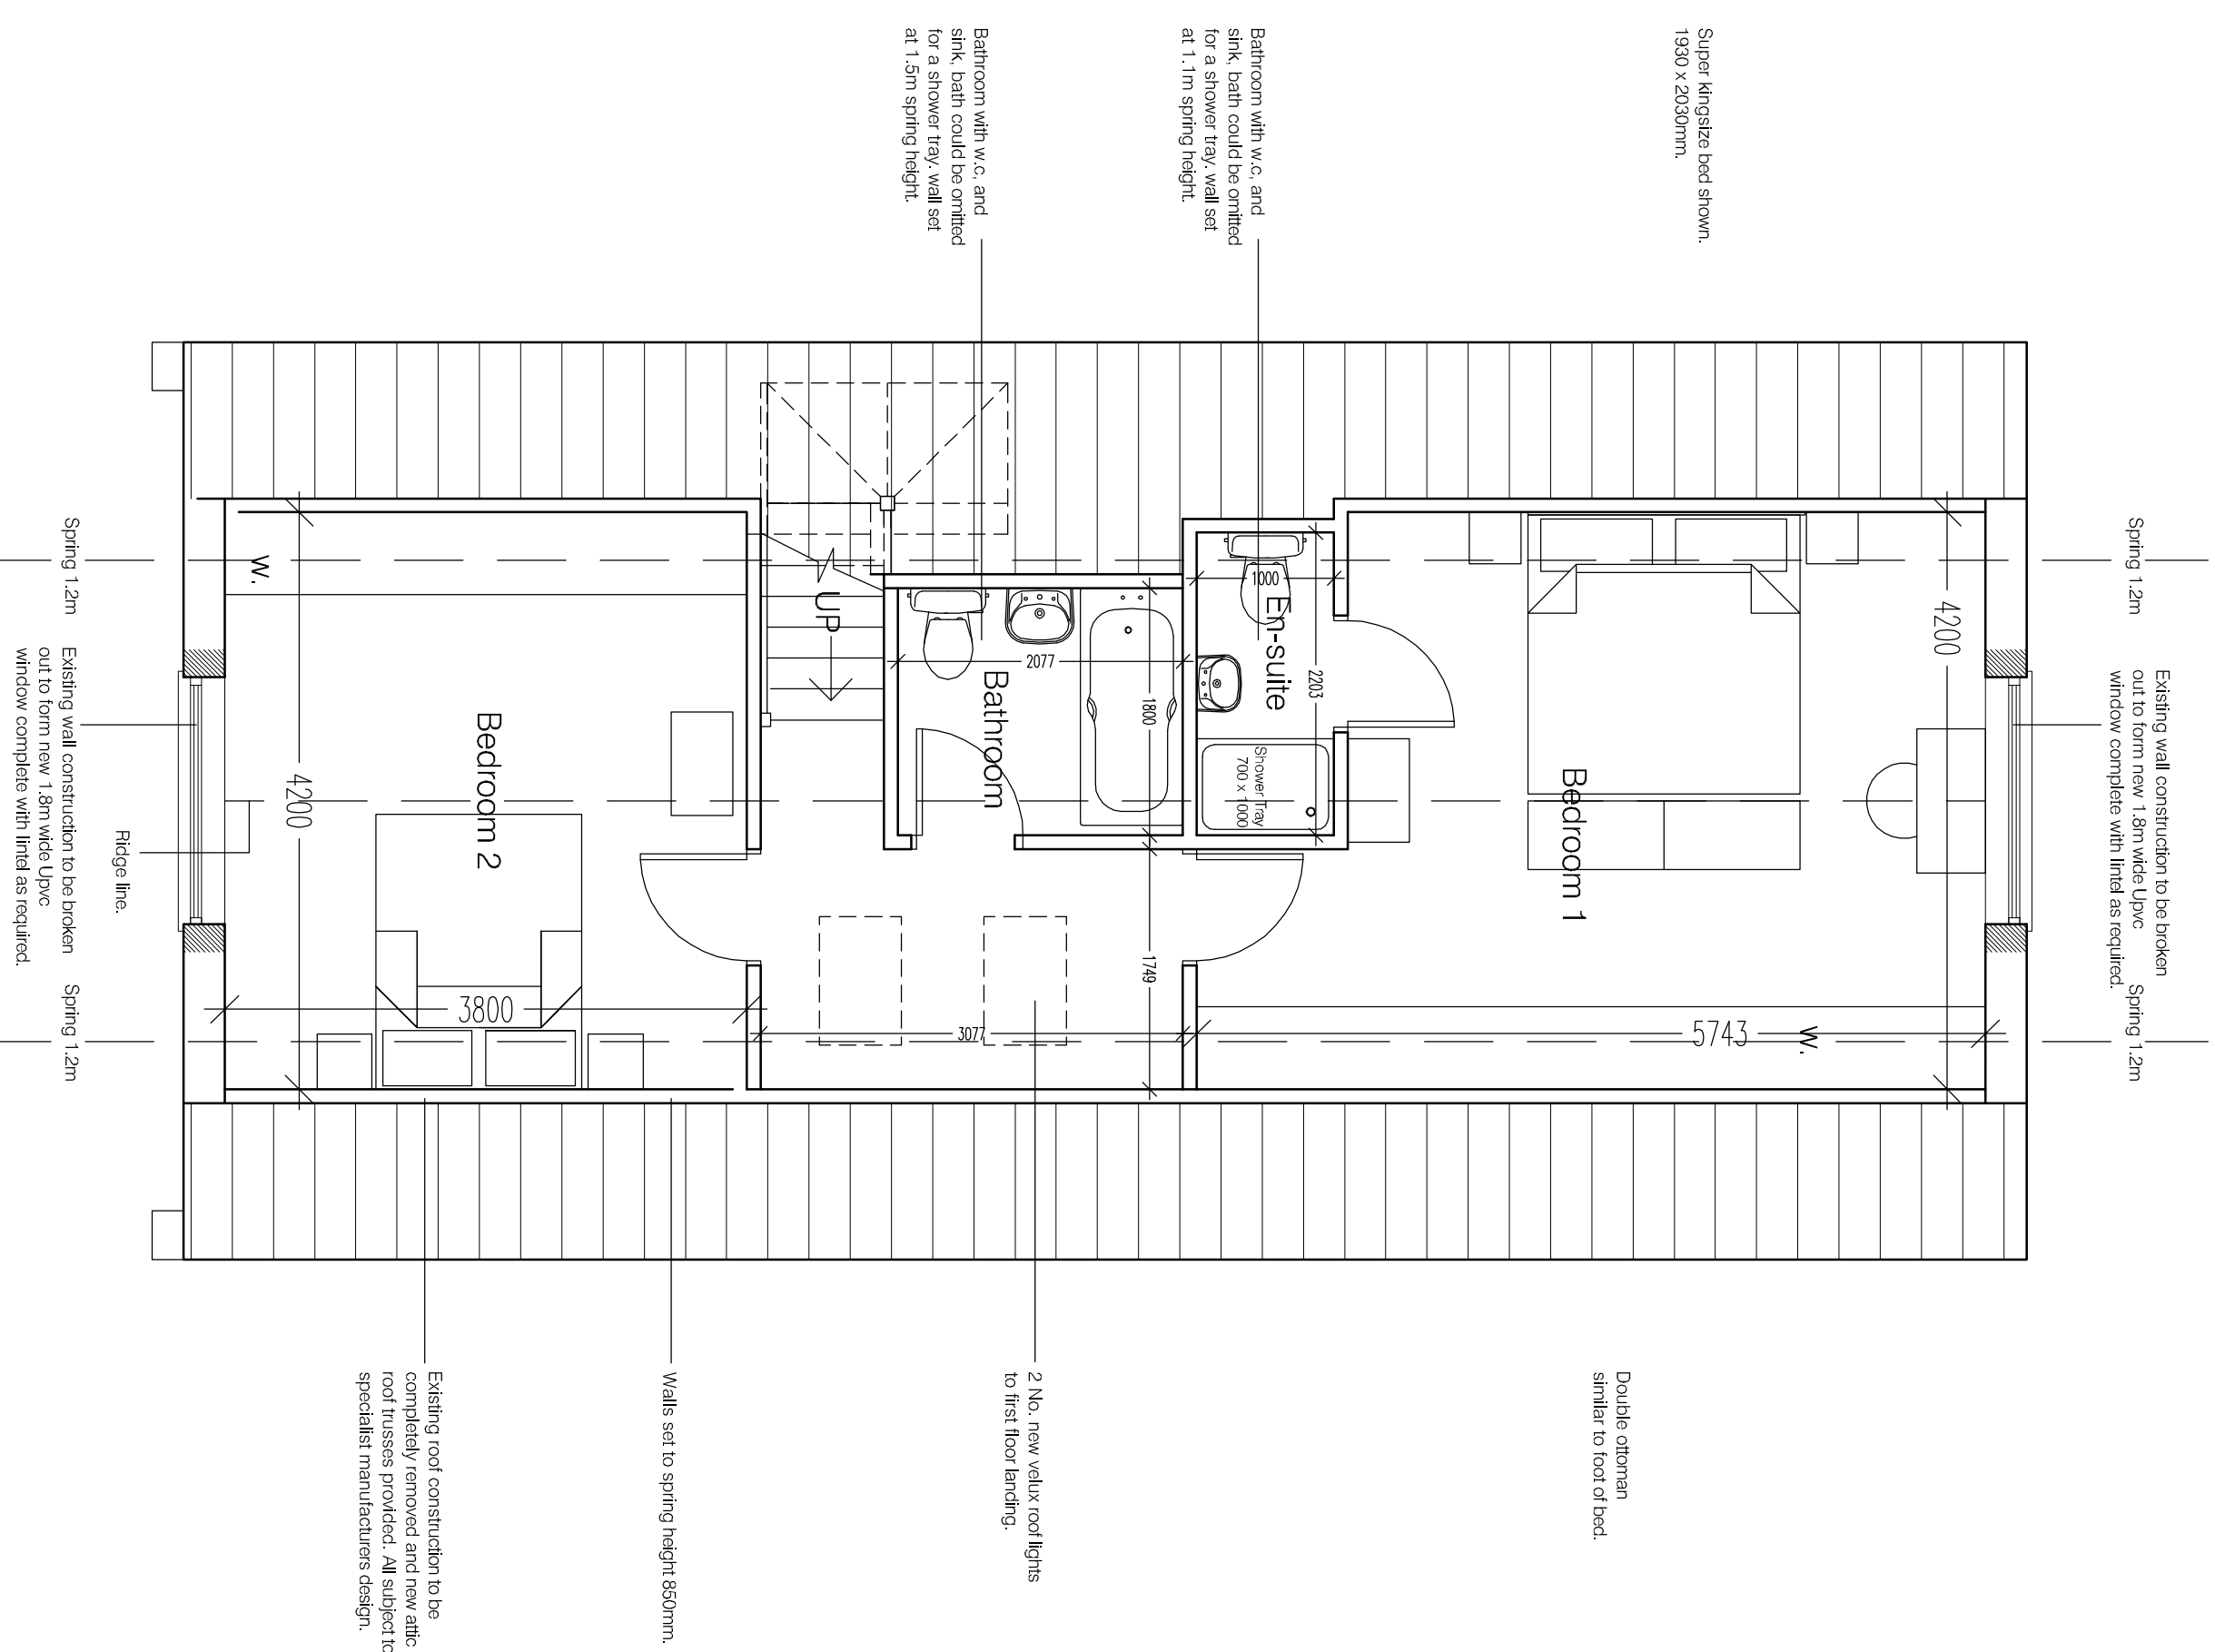
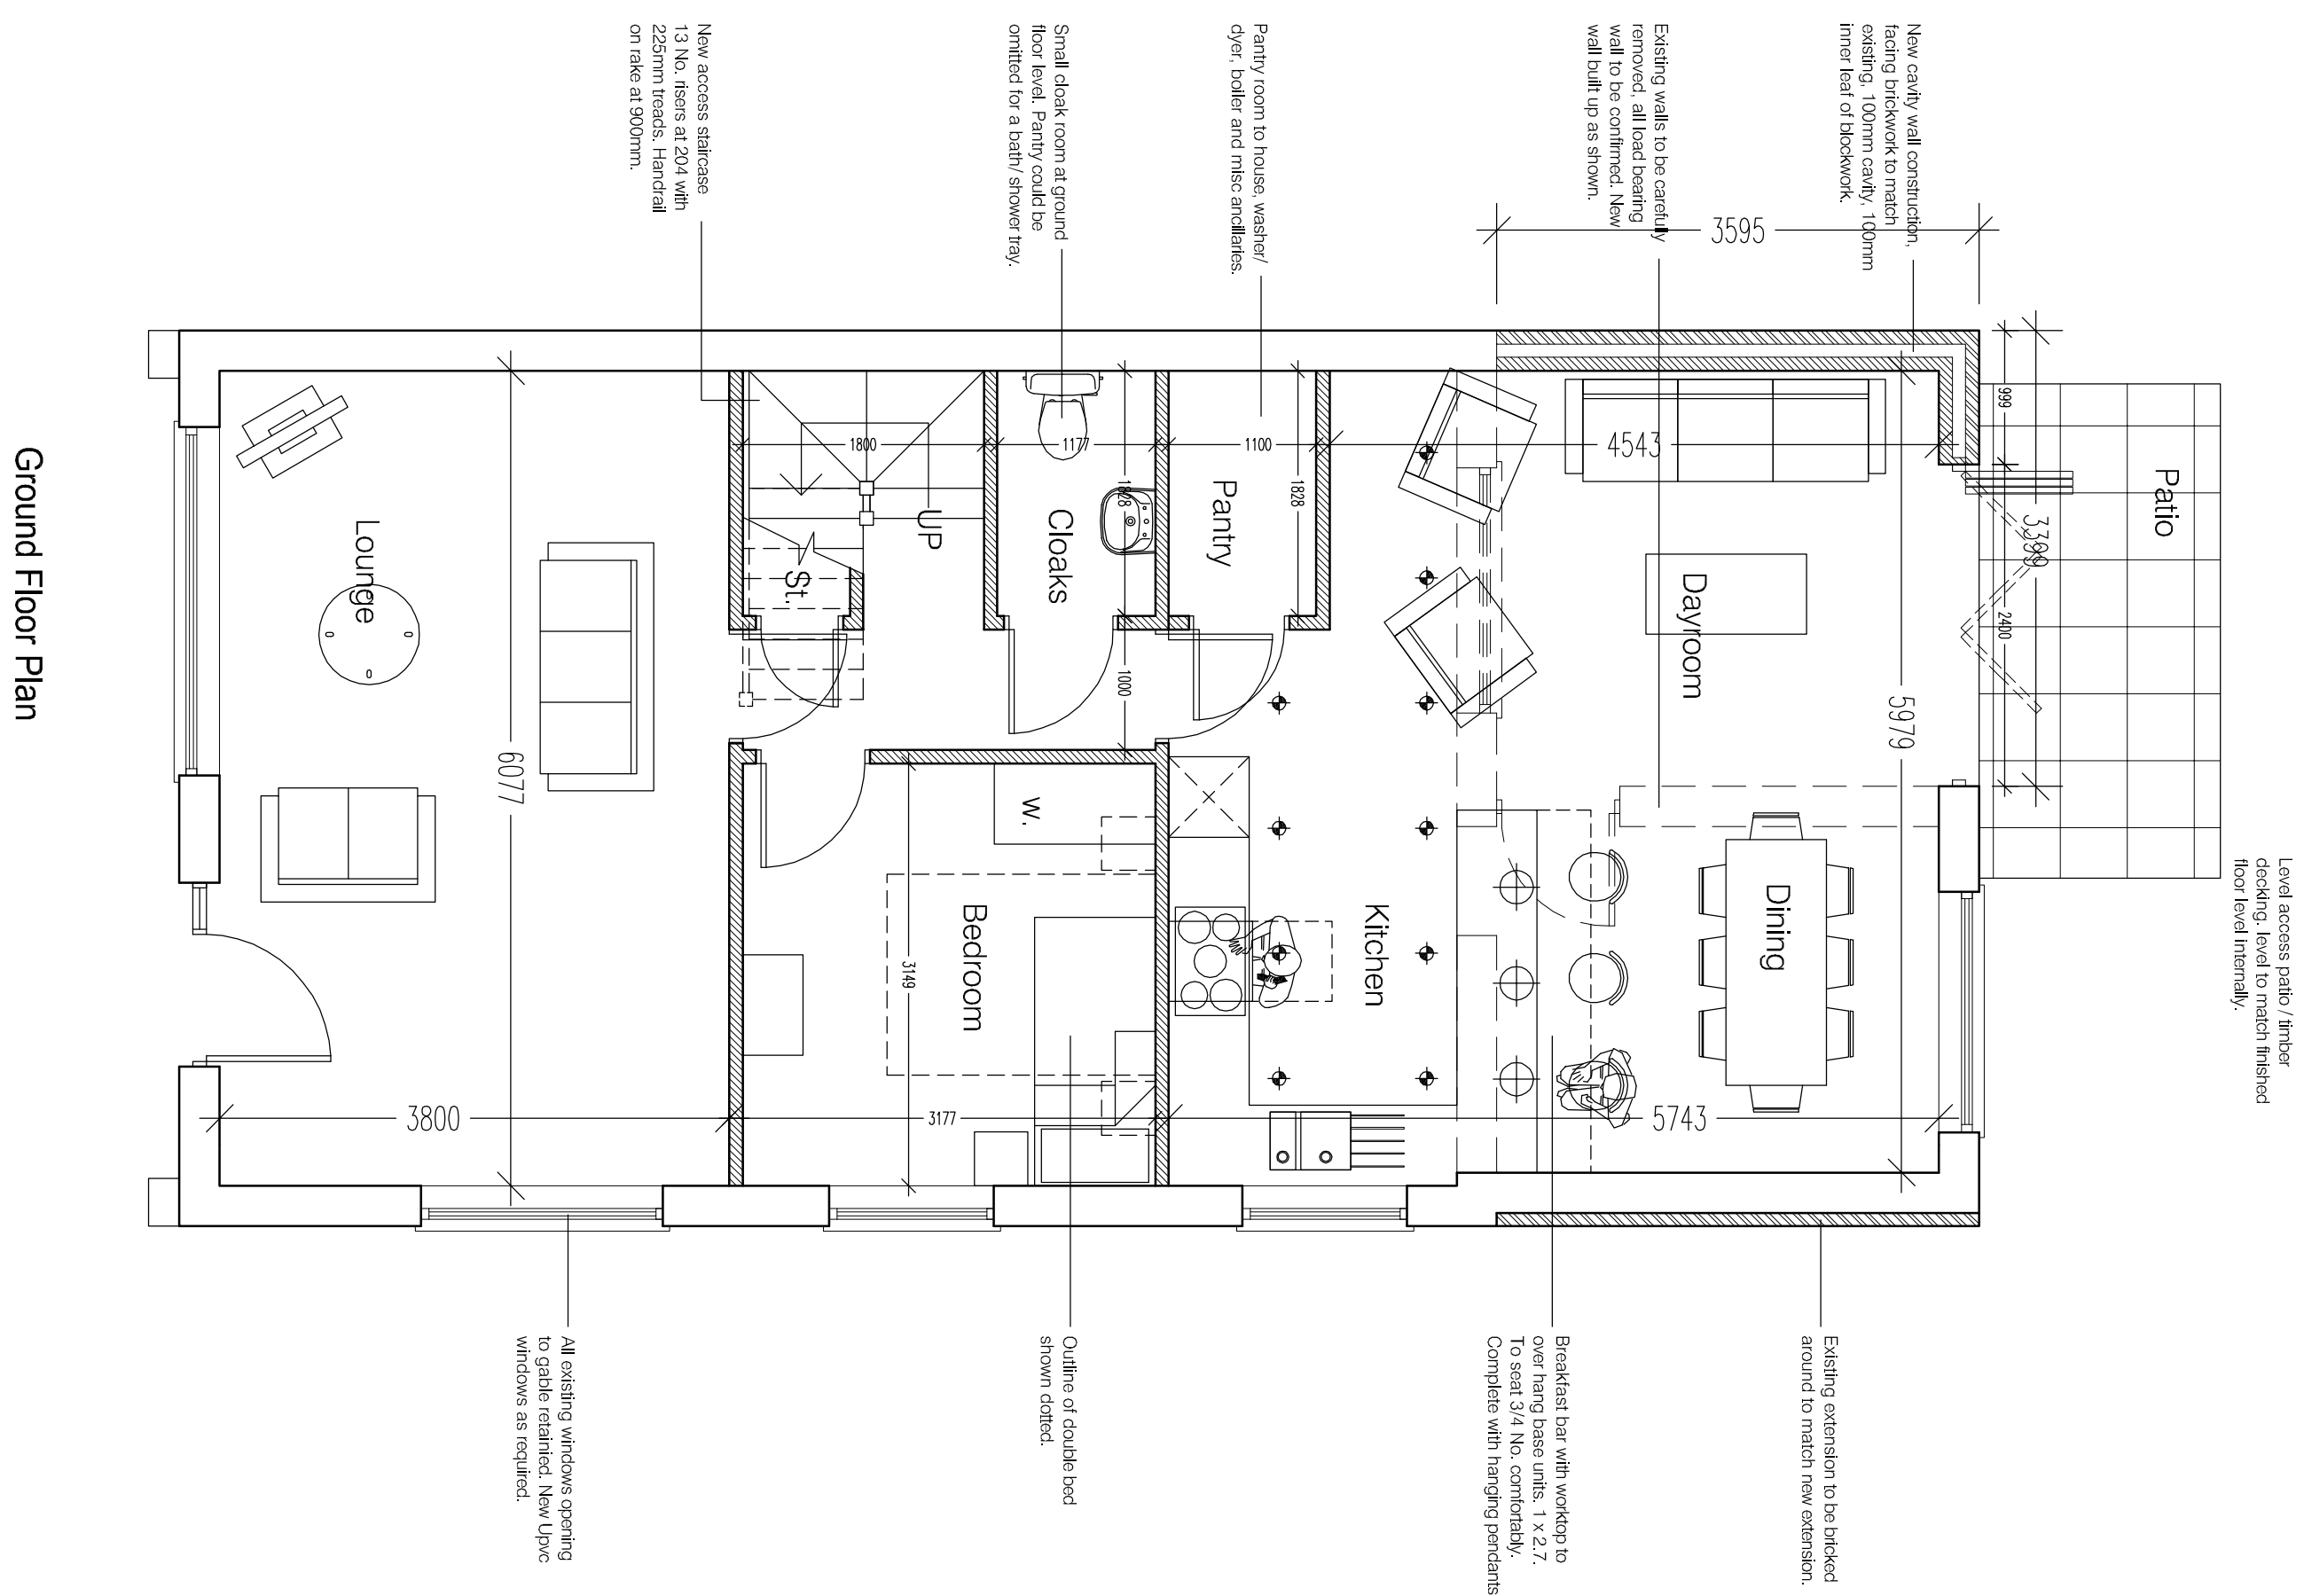
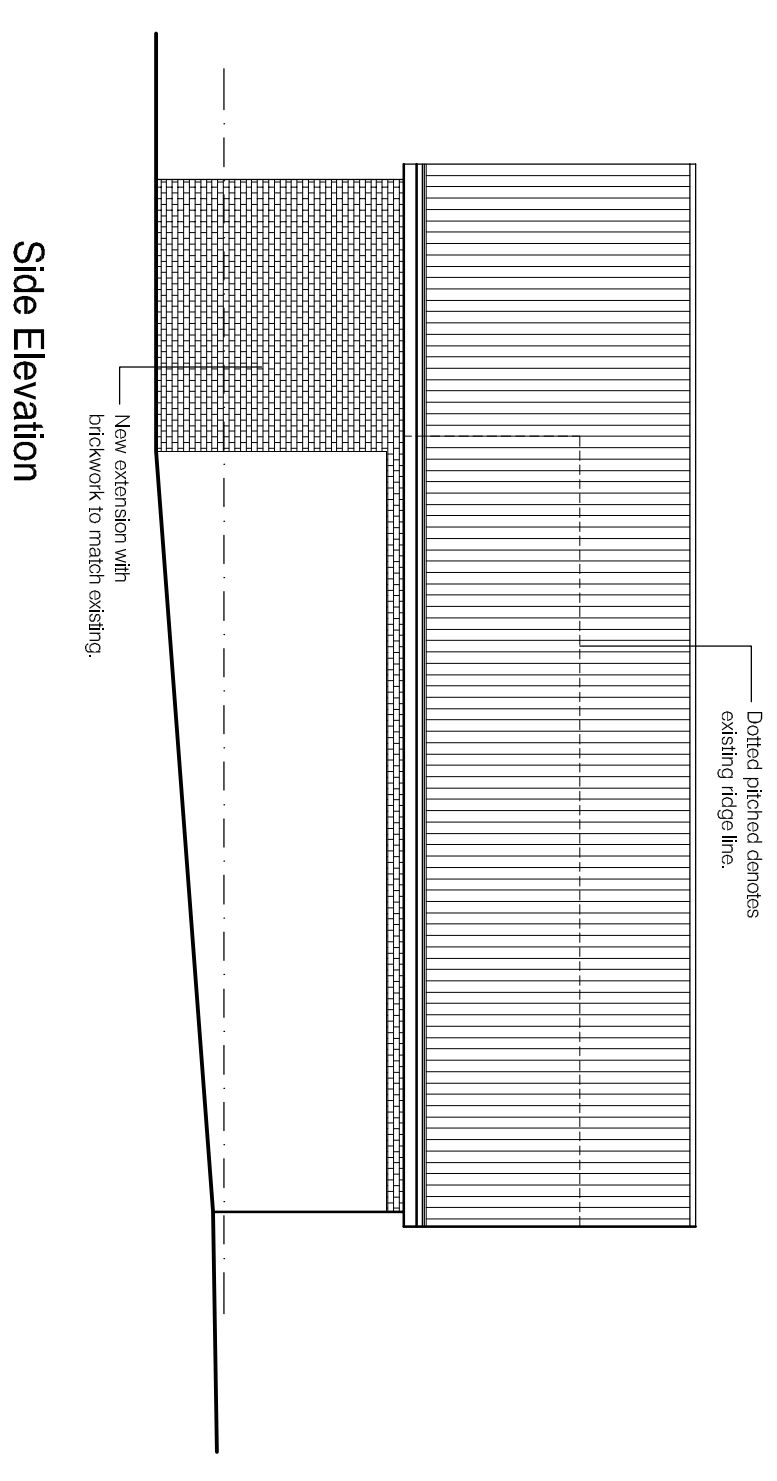
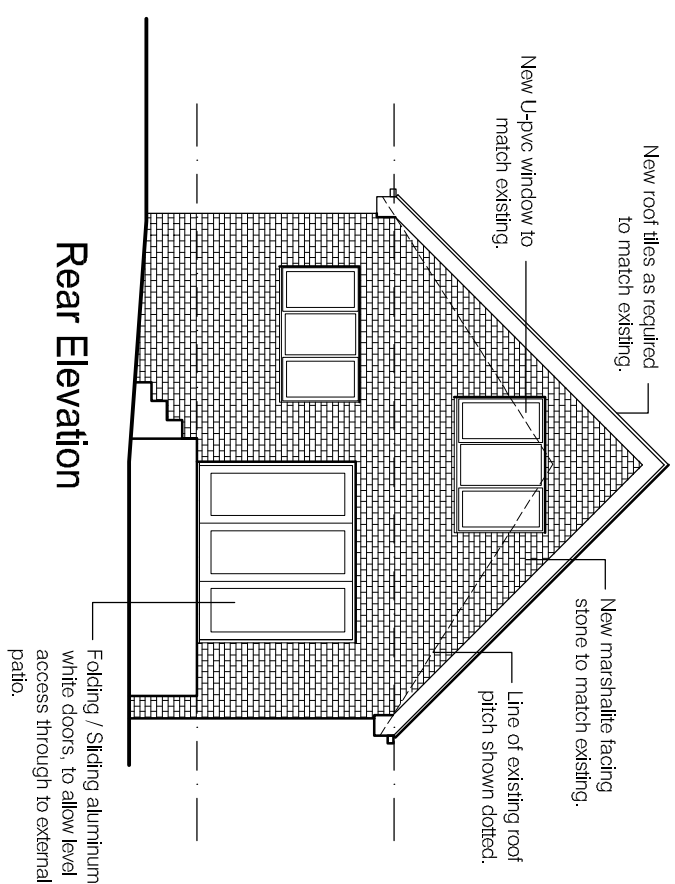
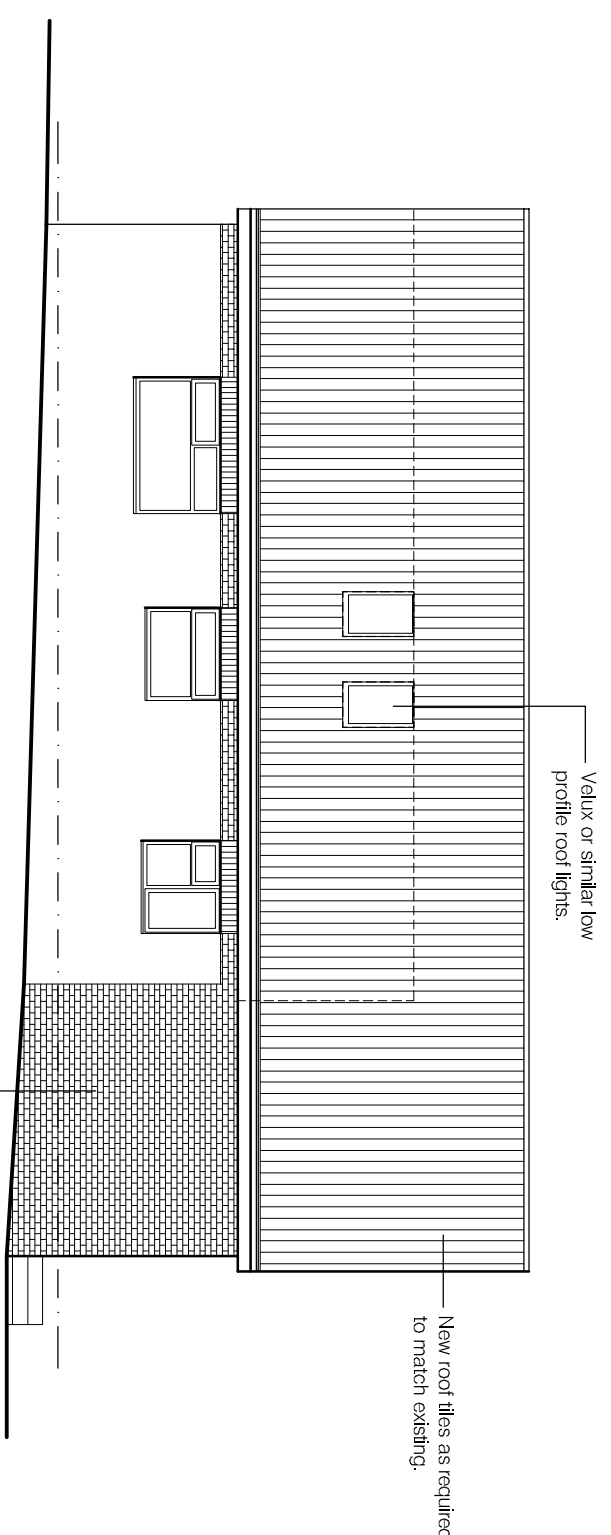


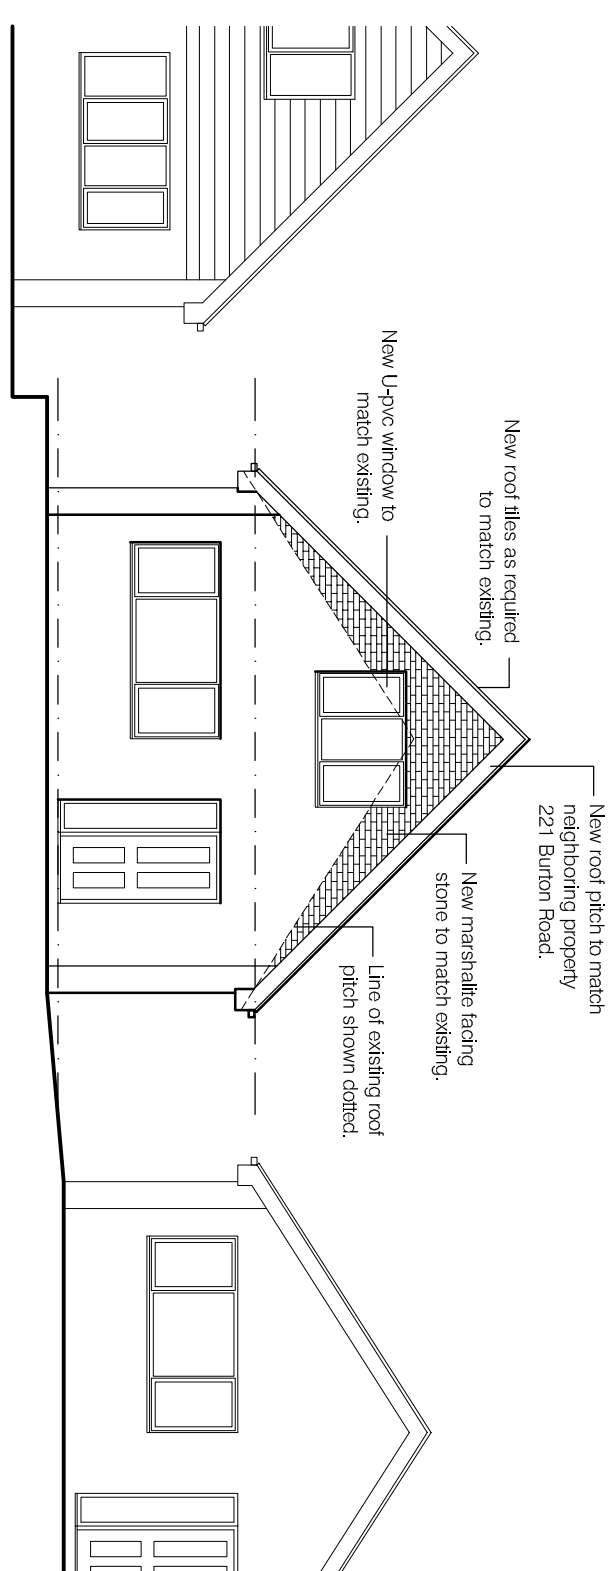

Proposed Alterations to 223 Burton Road, Monk Bretton, Barnsley

Drawn by PJ	Date July '15	Scale 1:50:100@A1
Checked by	No. 49 - 02	Rev.