

RPAs (Root Protection Areas) are illustrated by grey hatched polygon areas.

For groups the illustrated RPAs were approximated.

Crown spreads are illustrated by green, blue, grey or red outlines depending on the retention category of the tree.

Hedges are illustrated by green hatched areas.

Trees are referenced as T(n)

Groups and hedges are referenced as G(n) and H(n)


Tree measurements were estimated

The default position as outlined in BS5837:2012 is that all new development should be located outside of RPAs, and crown spreads of trees to be retained.

All new utilities and service runs need to be located outside of RPAs of retained trees.

Construction access ways and areas for storage of materials needs to be taken into account at the design stage to minimise compaction of soil in and around RPAs and prevent damage to existing trees/hedges.

Within RPAs there must be no excavation, no soil piling, no storage of materials, no spillage of construction waste and no spoil thrown out on or near RPAs. The soil within RPAs must not be compacted.

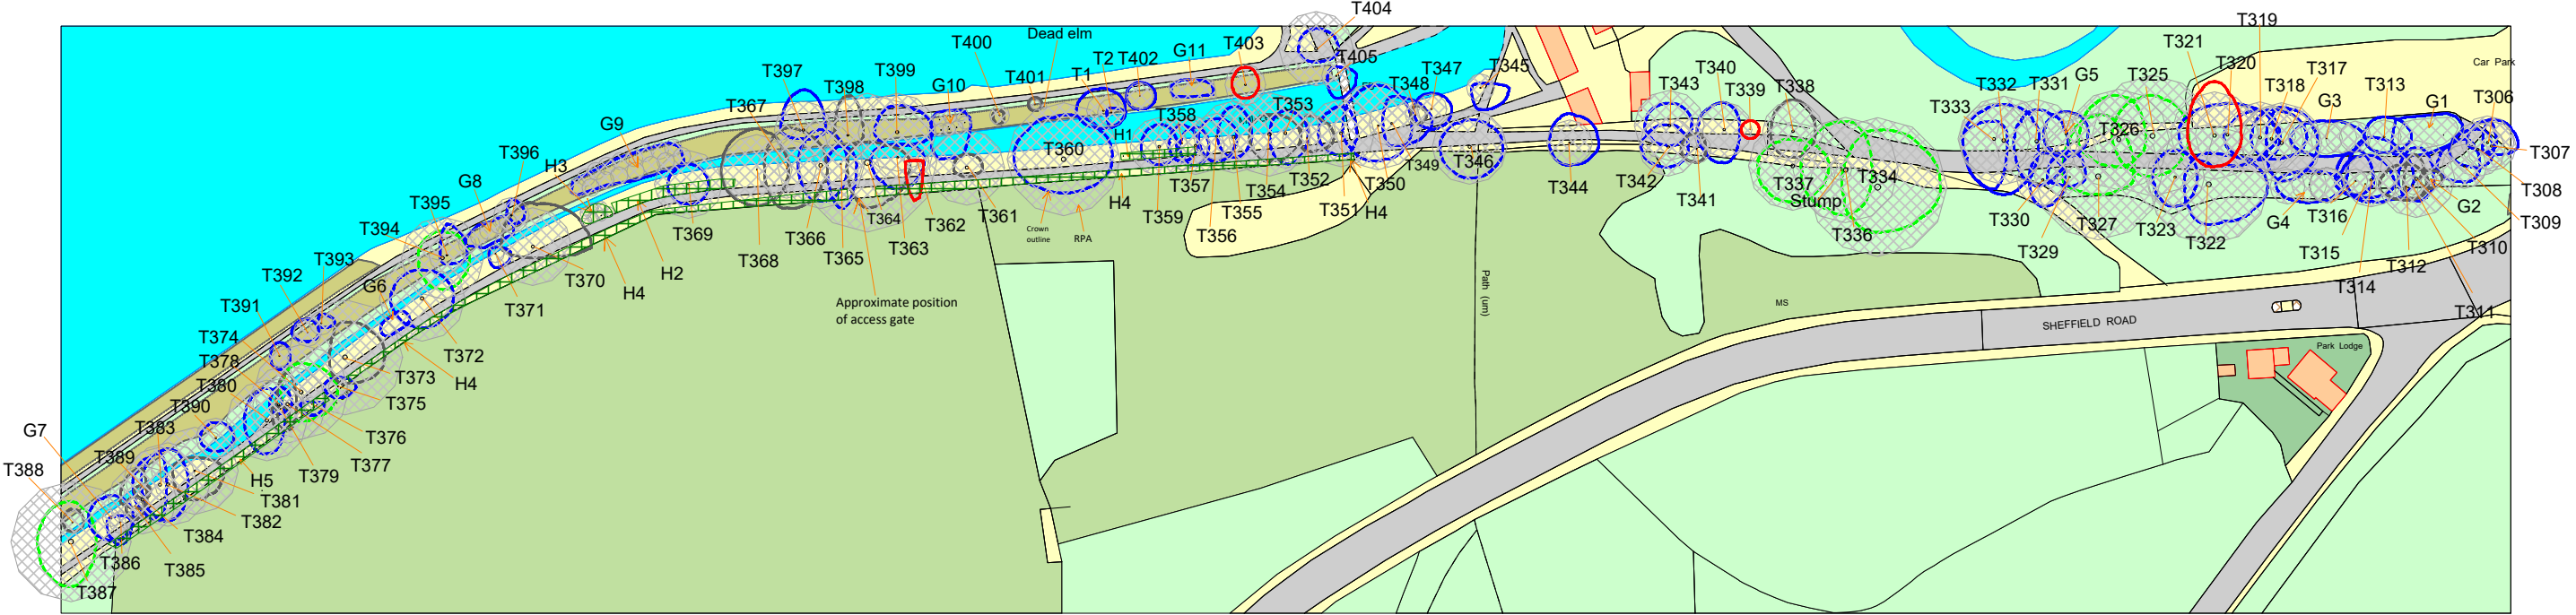

= Hedges


Category A trees= Trees of high quality with an estimated remaining life expectancy of at least 40 years

Category B trees = Trees of moderate quality with an estimated remaining life contribution of at least 20 years

Category C trees= Those of low quality and value with an estimated remaining life expectancy of at least 10 years, or young trees with a stem diameter below 150mm

Category U trees = Those in such a condition that cannot realistically be retained as living trees in the context of the current land use for longer than 10 years

Do not scale from these drawings. All measurements should be checked on site.

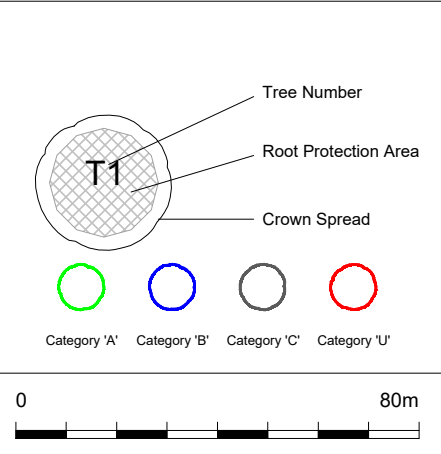

Trees were plotted with a GPS receiver and manual measurements were taken to nearby features, where available. However, there may be error margins with GPS receivers, and in dense vegetation the signal can be interrupted. Therefore, the tree positions on this map are APPROXIMATE ONLY. If accurate tree positioning is required a topographical survey will be needed.



30 Tickhill Road Doncaster
South Yorkshire DN4 8QE
01302 816850
info@selwyntrees.co.uk

Tree Constraints Plan Area at Worsbrough
Country Park, South of Reservoir, Worsbrough,
Barnsley, S70 5LJ

SCALE :
1 : 1500 @ A3

DATE :
01/11/2022

MAP FILENAME :
TCP Area South of Worsbrough Reservoir

Map data shown may contain Ordnance Survey © products supplied by
Pear Technology Services Ltd; Email: info@peartechology.co.uk
© Crown Copyright and database rights from date shown above
Ordnance Survey © licence number 100023148

