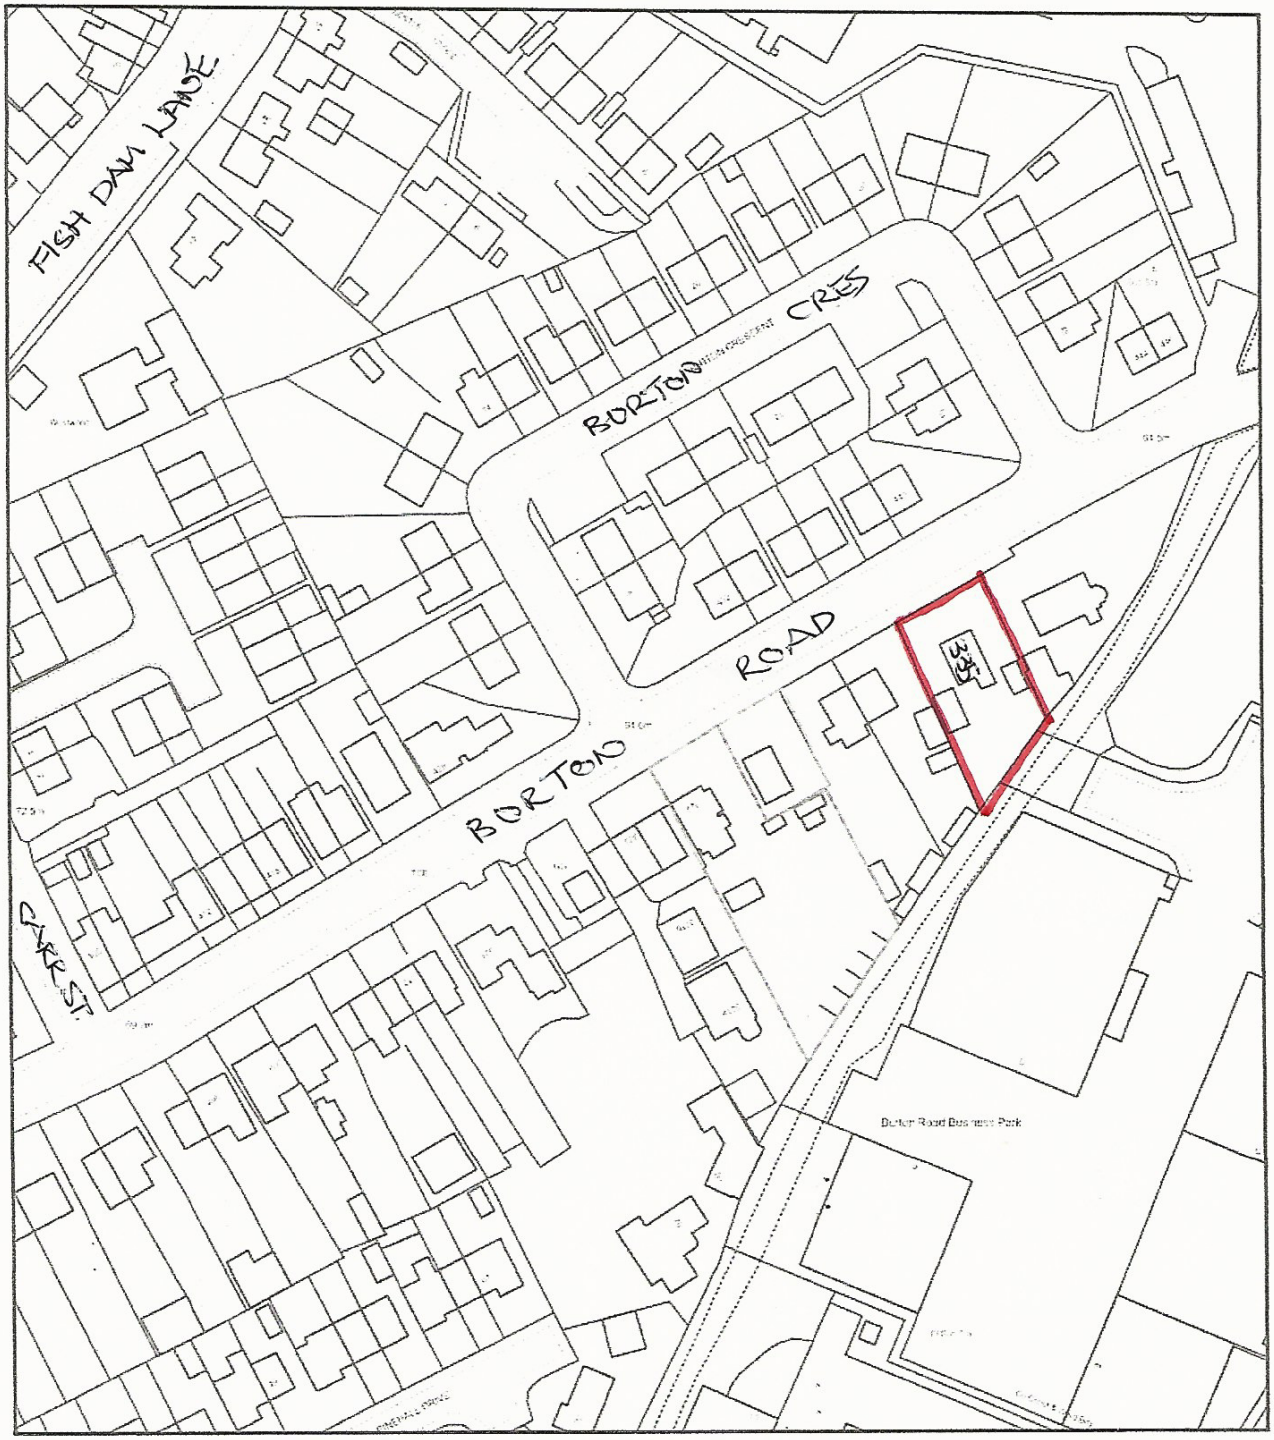


LOCATION PLAN 1:1250
335 BURTON RD
MONKBRETTON

0 50
Metres

N

ReQuestaPlan