


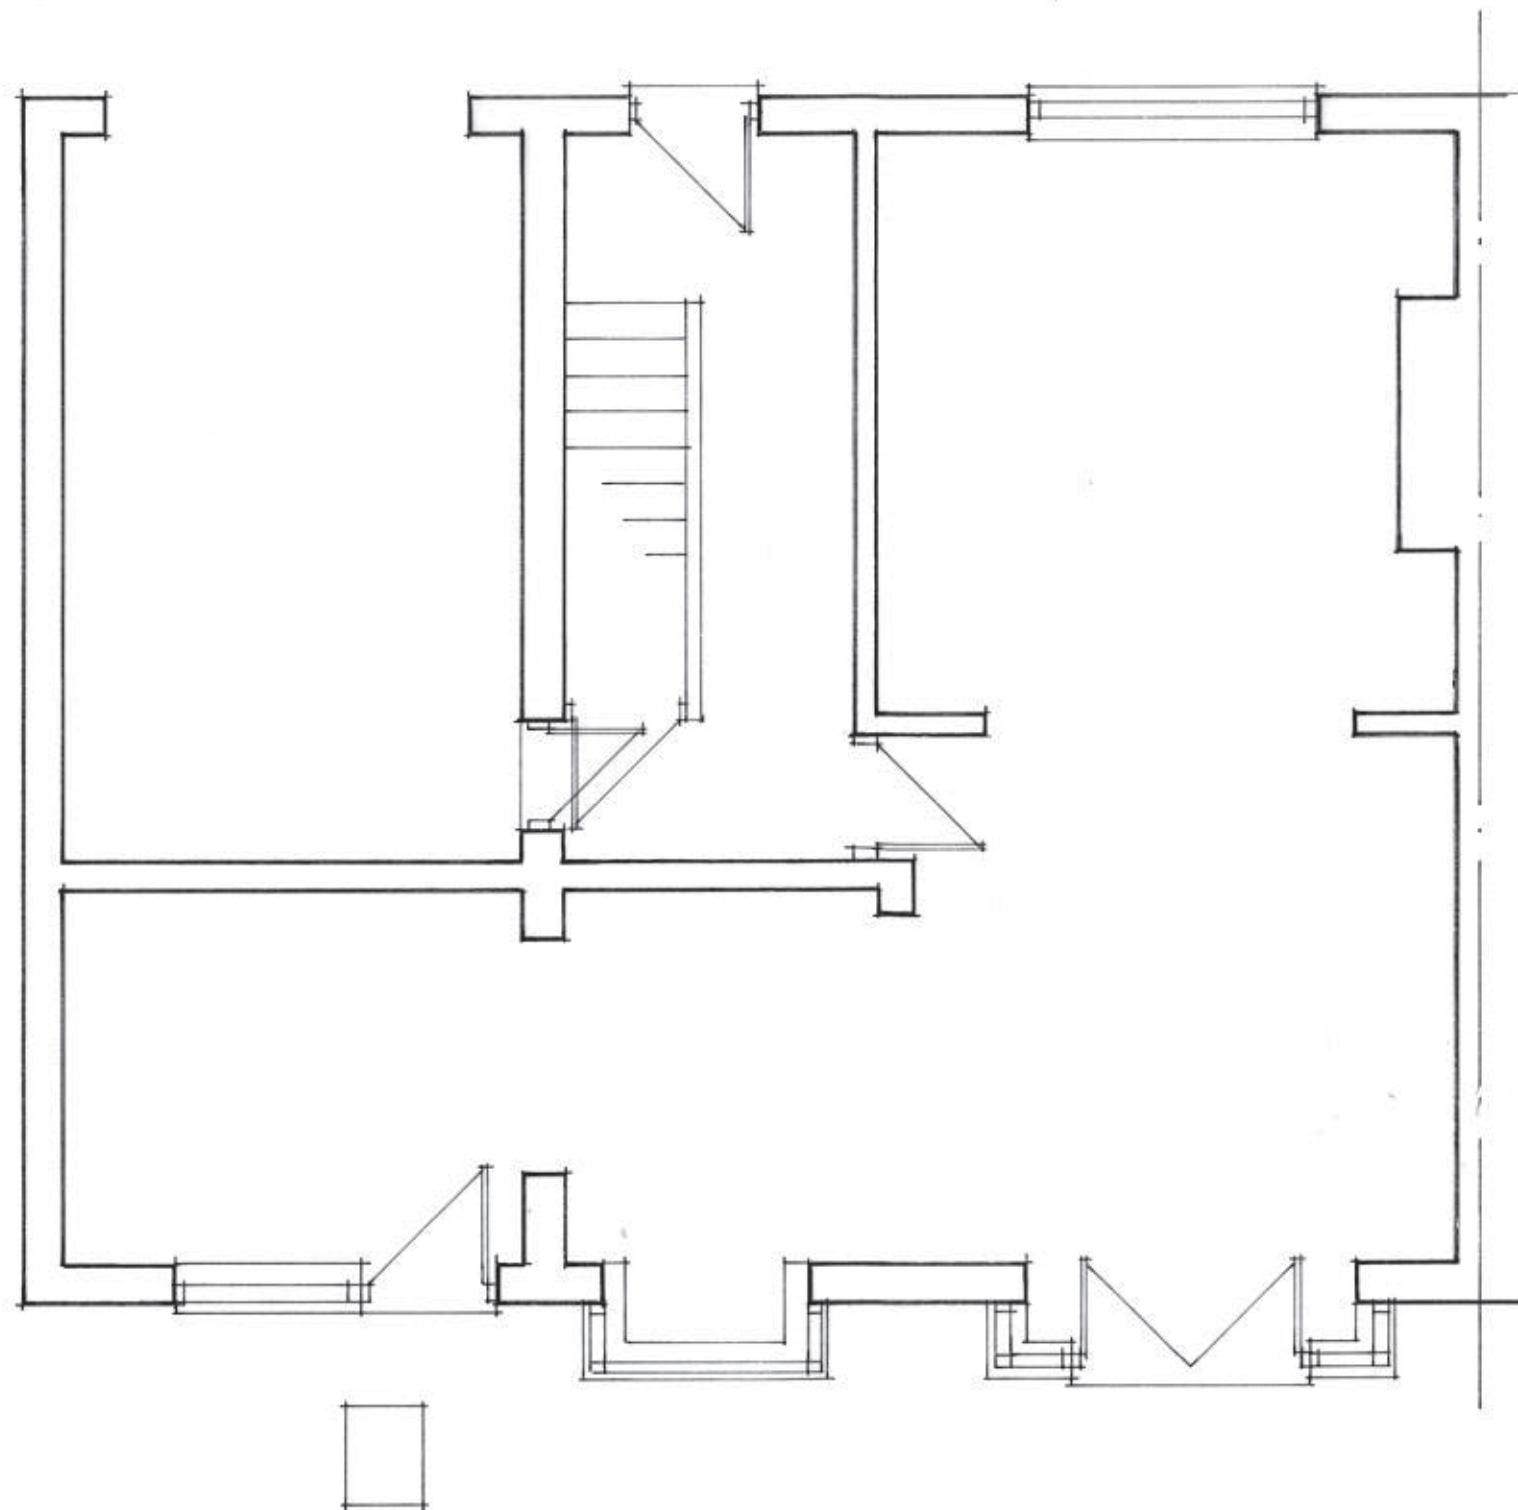

EXISTING GROUND FLOOR LAYOUT

**Title: Proposed Rear Extension
10 Pickhills Avenue
Goldthorpe, Barnsley.**

Scale: 1:50

Drawn By: AJF

Drawing No. 1275/02 Date: August 22

AJF DESIGNS



ARCHITECTURAL DESIGN CONSULTANTS

UNIT 10, LONGFIELDS COURT
WHARNCLIFFE BUSINESS PARK, BARNSELY. S.YORKS S71 3GN
TEL: 07888764202 EMAIL ajf009@icloud.com

PLANNING SUPERVISORS