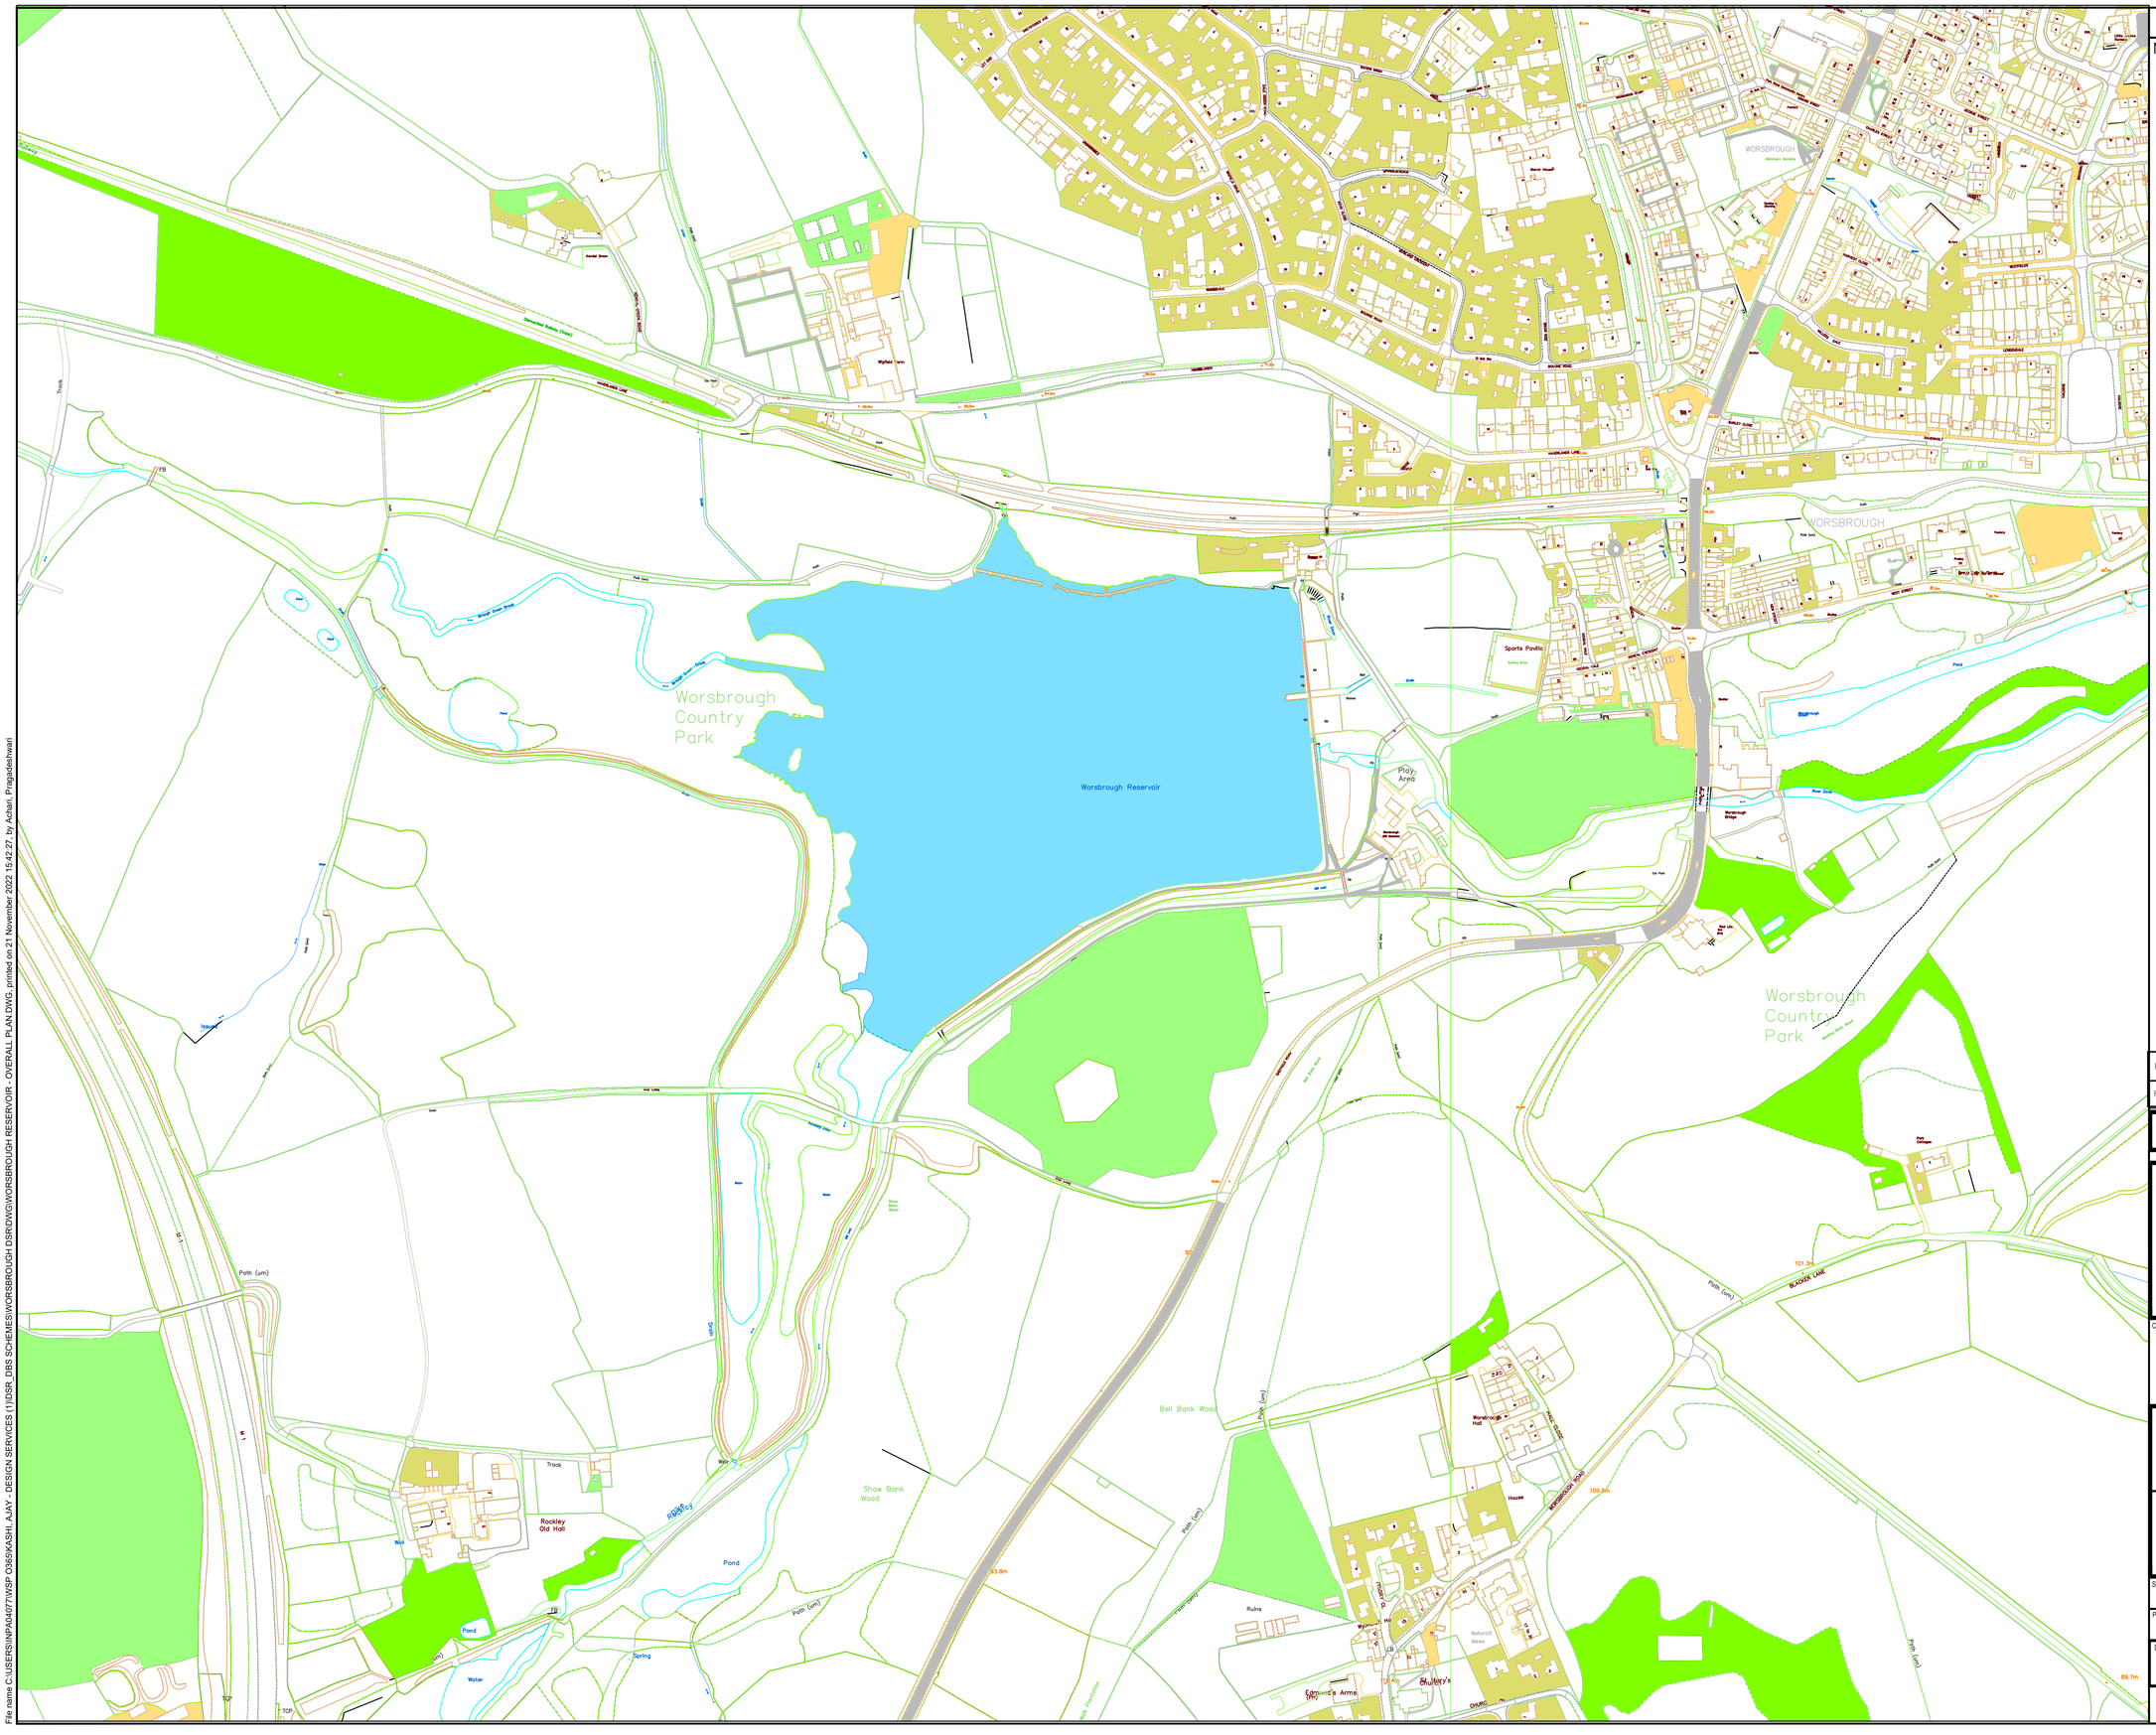


File name C:\USERS\NPA04077\WSP O365KASHI, AJAY - DESIGN SERVICES (1)\DSR_DBS SCHEMES\WORSBROUGH DSR\DWG\WORSBROUGH RESERVOIR - OVERALL PLAN.DWG, printed on 21 November 2022 15:42:27, by Achari, Pragadeshwari

DO NOT SCALE

NOTES

1. ALL DIMENSIONS ARE IN MILLIMETRES AND LEVELS ARE IN METRES RELATED TO ORDNANCE DATUM UNLESS STATED OTHERWISE.
2. DO NOT SCALE FROM THIS DRAWING USE ONLY FIGURED DIMENSIONS.

Meters
50 0 50 100
Scale 1:2500

REV.	DATE	BY	DESCRIPTION	CHK	APP
P01	18-11-2022	-- --	-- --	AWJ	SH

DRAWING STATUS: S2 - FOR INFORMATION

wsp
3 Wellington Place,Leeds
LS1 4AP, Leeds, United Kingdom
T+ 44 (0) 141 429 3555, F+ 44 (0) 141 429 3666
wsp.com

CLIENT: BARNSLEY Metropolitan Borough Council

SITE/PROJECT: WORSHROUGH RESERVOIR BANKSIDE REMEDIATION

TITLE: OVERALL PLAN

SCALE @ A1:	CHECKED:		APPROVED:
As Shown	AWJ		SH
PROJECT NO:	DESIGNED:	DRAWN:	DATE:
70102685	AWJ	PA	November 22

DRAWING No: 70102685-WSP-00-XX-DR-CE-0002 REV: P01

© WSP UK Ltd