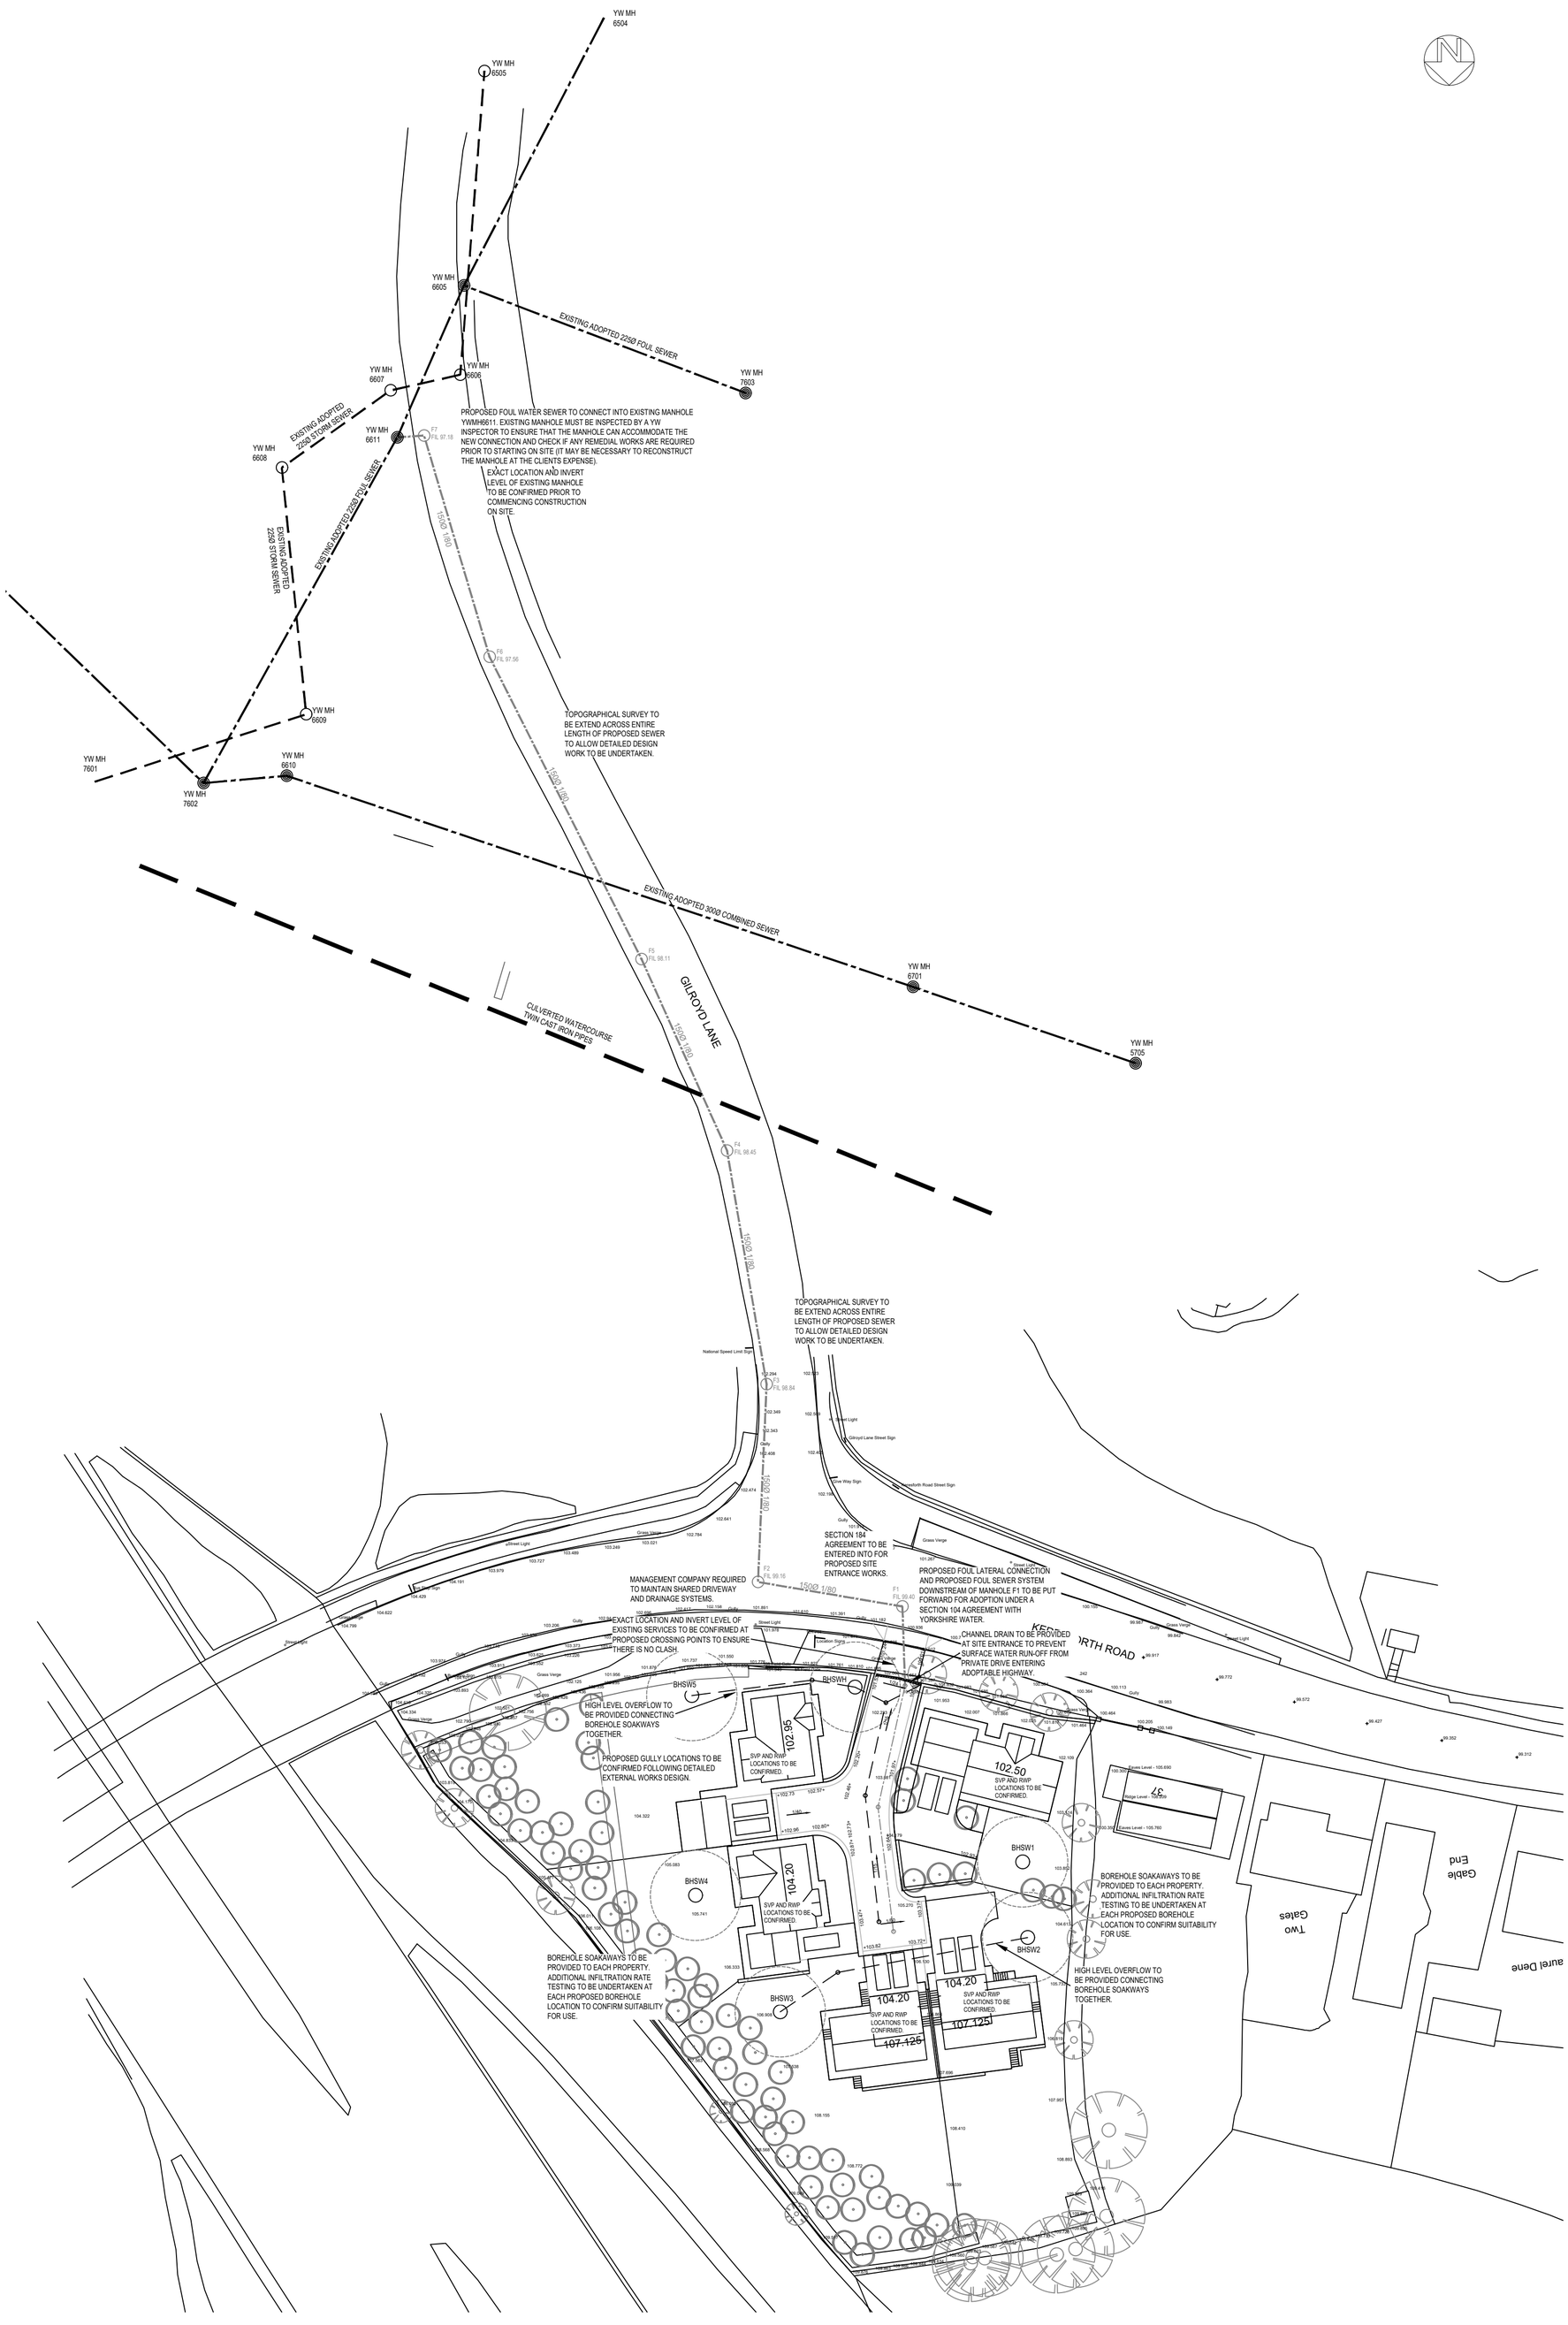

Haigh Huddleston & Associates

Civil Structural Engineering Consultants

Firth Buildings, 99 - 101 Leeds Rd, Dewsbury, WF12 7BU t 01924 464342 f 01924 450662

e martin@haighhuddleston.co.uk

Client
EARLEDGE DEVELOPMENTS Ltd

Project
KERESFORTH HILL ROAD

Detail
ENGINEERING FEASIBILITY PLAN

PRELIMINARY ISSUE

Dwn	Chkd	Date	Scale	Dwg No.
MD		Aug'22	1:500 @A1	E21/7845/001