




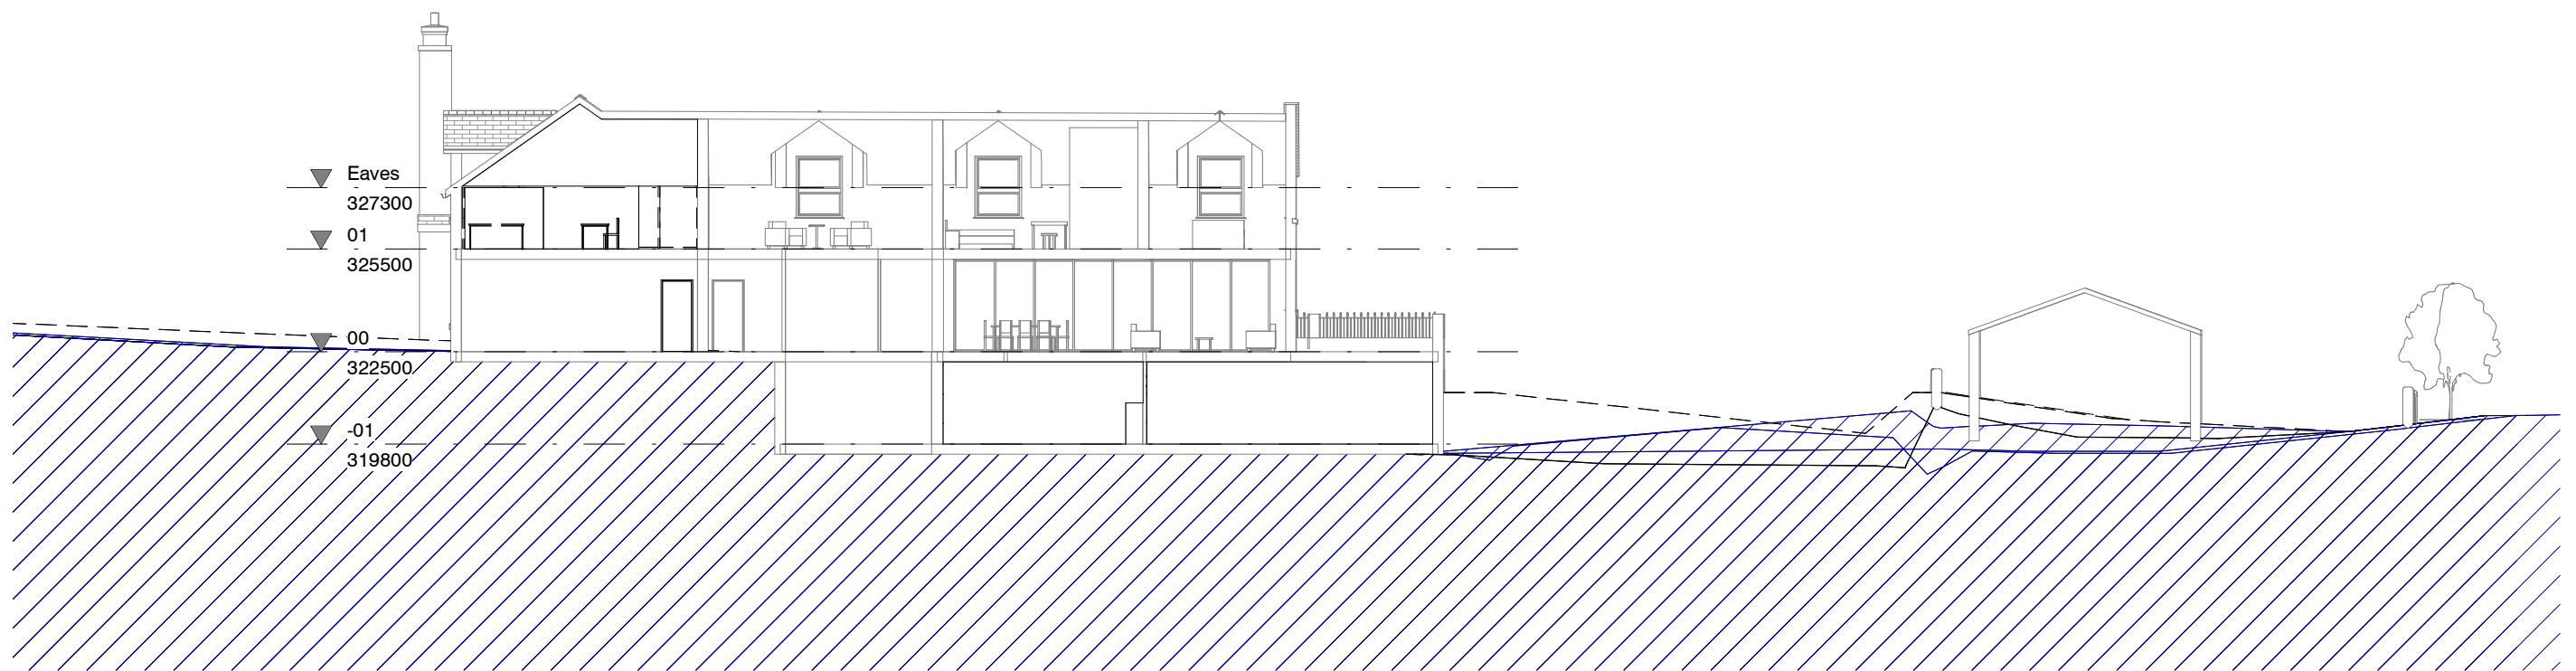

AA **AA- East/ West Section**
1 : 200

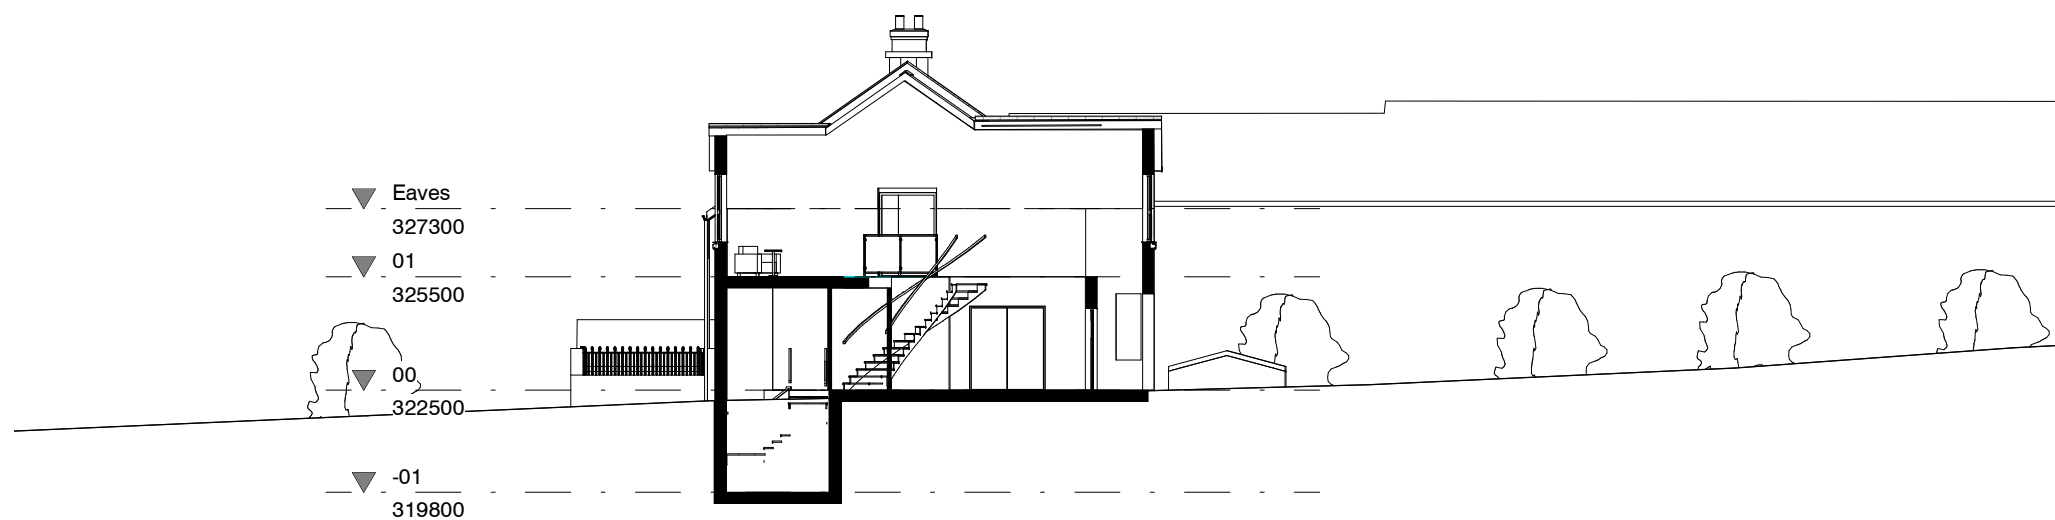

BB **BB- North/ South Section**
1 : 200

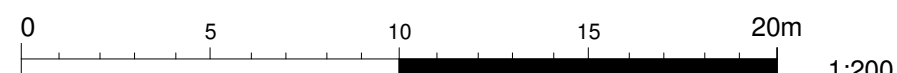

REV	DATE	DESCRIPTION	DRN	CHK
CLIENT				
HAWLEY				
PROJECT TITLE				
Broadstone Farm Ingbirchworth				
DRAWING TITLE				
Proposed Site Sections				
DRAWING PURPOSE			PRELIMINARY	
DRAWN / CHECKED		DATE	SCALE@ A3	
RP / CY		Aug 2018	1 : 200	
JOB No	DRAWING No		STATUS	REVISION
3HA1	3HA1-MHA- 04-002			
Abbey House T +44 (0)114 272 7123				
11 Leopold Street F +44 (0)114 275 3043				
Sheffield E contact@mhaarchitects.com				
S1 2GY W www.mhaarchitects.com				
				