
N

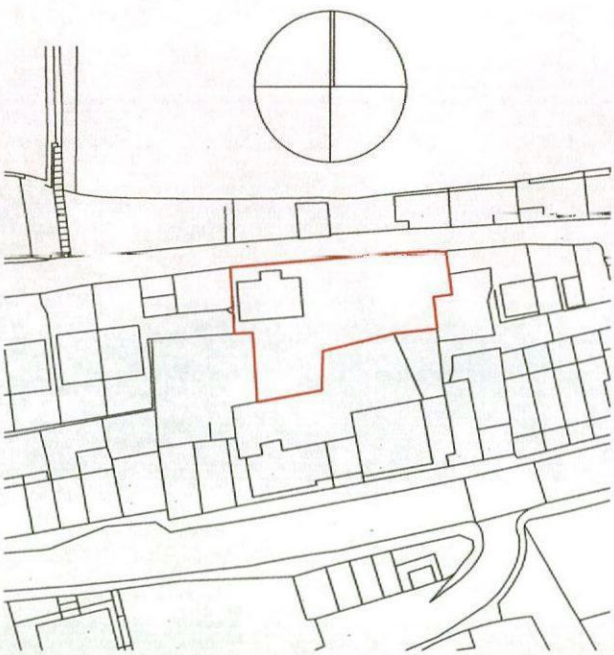

Alan Robinson
Chartered Architect BA Dip Arch RIBA, BSc (Hons)PM
2 Gawber Road, Barnsley S75 2AF
Tel/Fax 01226 286066 Mob 07947808933


Drawing Name

Client Mr Wood

Drawing Scale: 1/1250

Project: Proposed Single Residential Dwelling at
Land Between 10 - 22 High Bank, Thurlstone

Drawing Nr: SP2 Rev: #Rev:

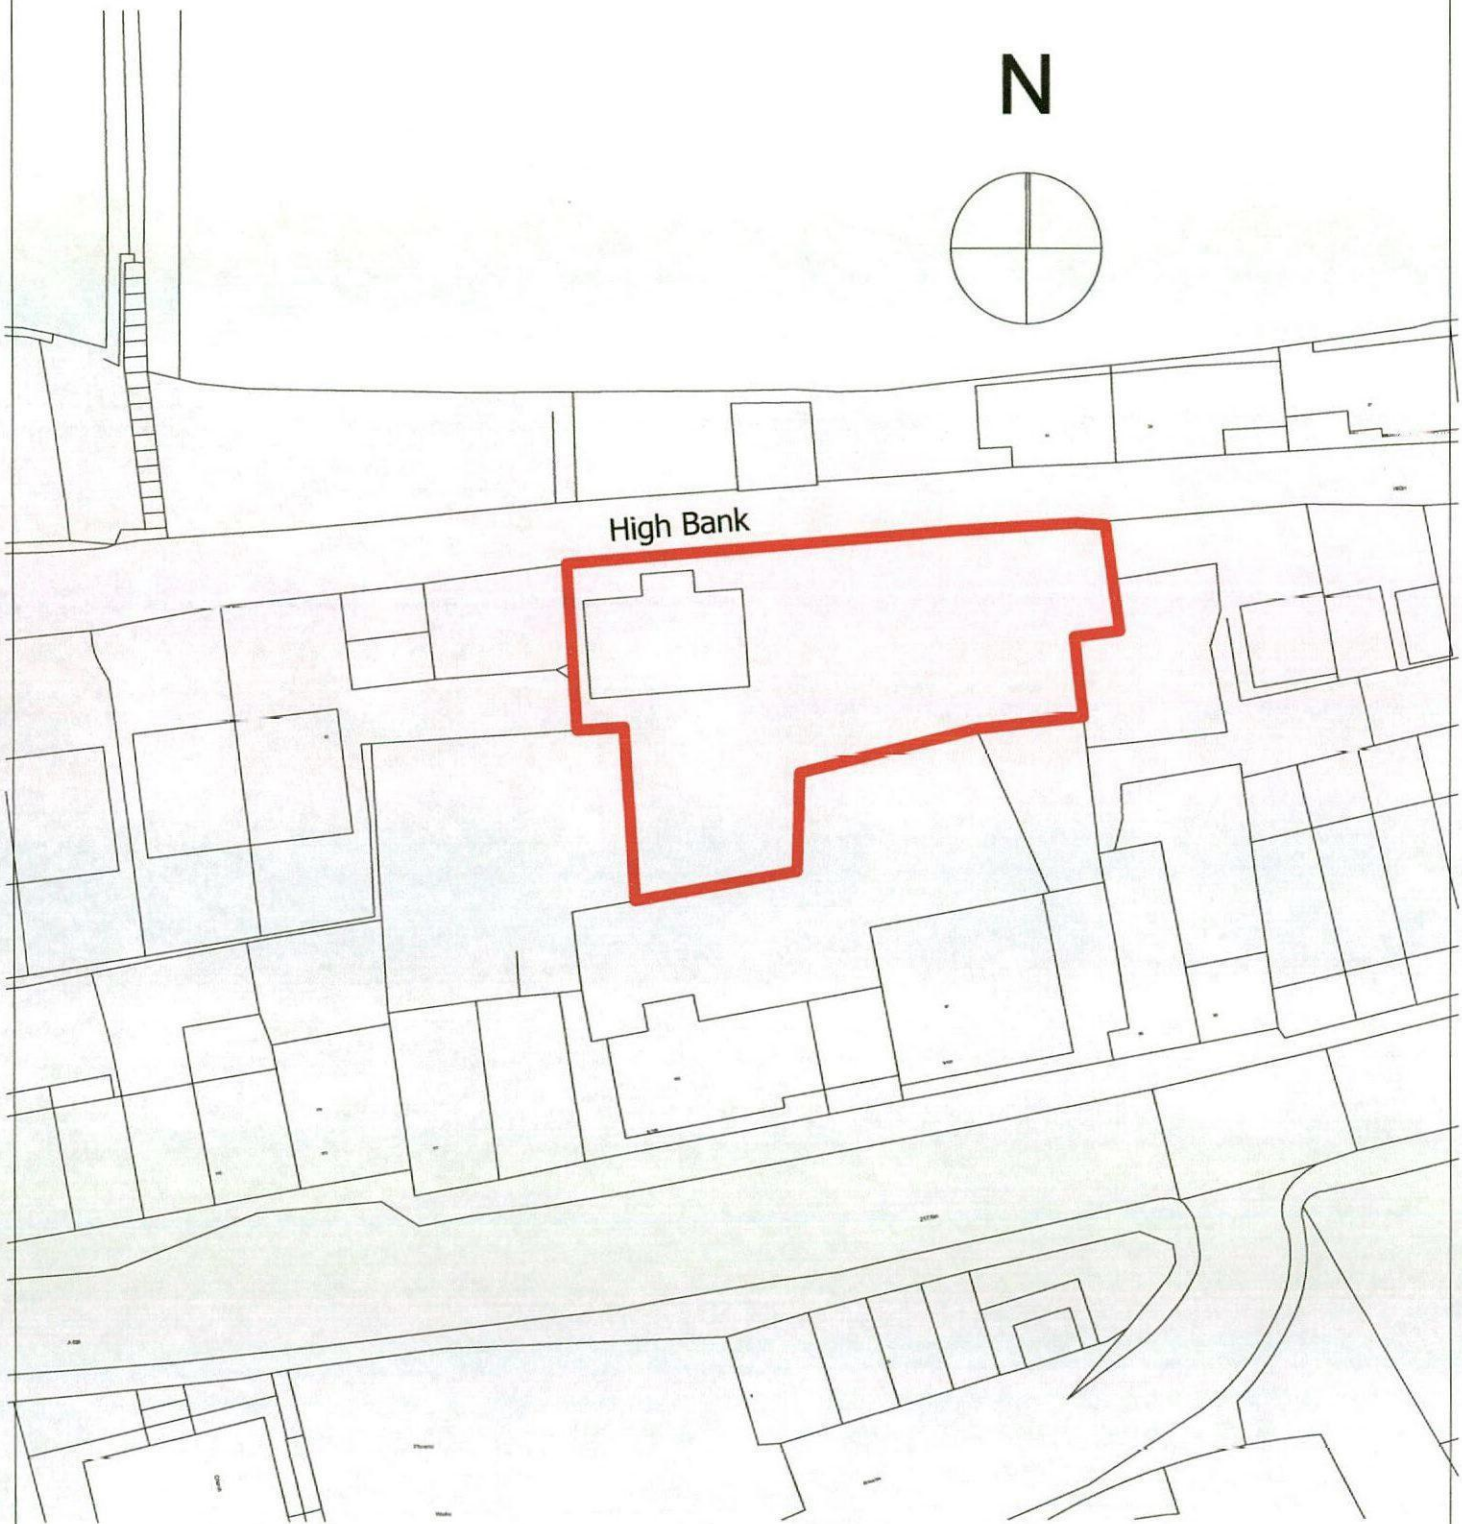

Alan Robinson
Chartered Architect BA Dip Arch RIBA, BSc (Hons)PM
2 Gawber Road, Barnsley S75 2AF
Tel/Fax 01226 286066 Mob 07947808933

Drawing Name

Client Mr Wood

Drawing Scale: 1/500

Project: Proposed Single Residential Dwelling at
Land Between 10 - 22 High Bank, Thurlstone

Drawing Nr: SP1 Rev: #Rev: